4654076247

IREDELL COUNTY HEALTH DEPARTMENT

(SEPTIC TANK) IMPROVEMENTS PERMIT AND CERTIFICATE OF COMPLETION
(Ground Absorption Sewage Disposal System – G. S. Chapter 130-Article 13C)

OWNER OR CONTRACTOR Danny Hager DATE 5-8-78 PERMIT NO. 114

PHONE: Business ____________ Home 663-5150

LOCATION 115 S TR on 1106 near end on left

____________ S. R. No. ______

SUBDIVISION NAME ____________ LOT NO. ______ SECTION OR BLOCK NO. ______

187 Bigham Farm Rd. Mooresville

House (✓) Mobile Home ( ) Business ( ) Other ______

No. Bedrooms 3 No. Bathrooms 2

Garbage Disposal Unit Yes ( ) No (✓)

Auto. Dishwasher Yes (✓) No ( )

Auto. Wash. Machine Yes (✓) No ( )

Site Suitable Yes (✓) No ( )

Lot Area 1 acre


Character & Porosity of Soil Clay loam

Percolation Rate 60 min/in to 120 min/in

Topography 2% slope

Depth to Water Table 10 ft

Rock or other impervious formations None

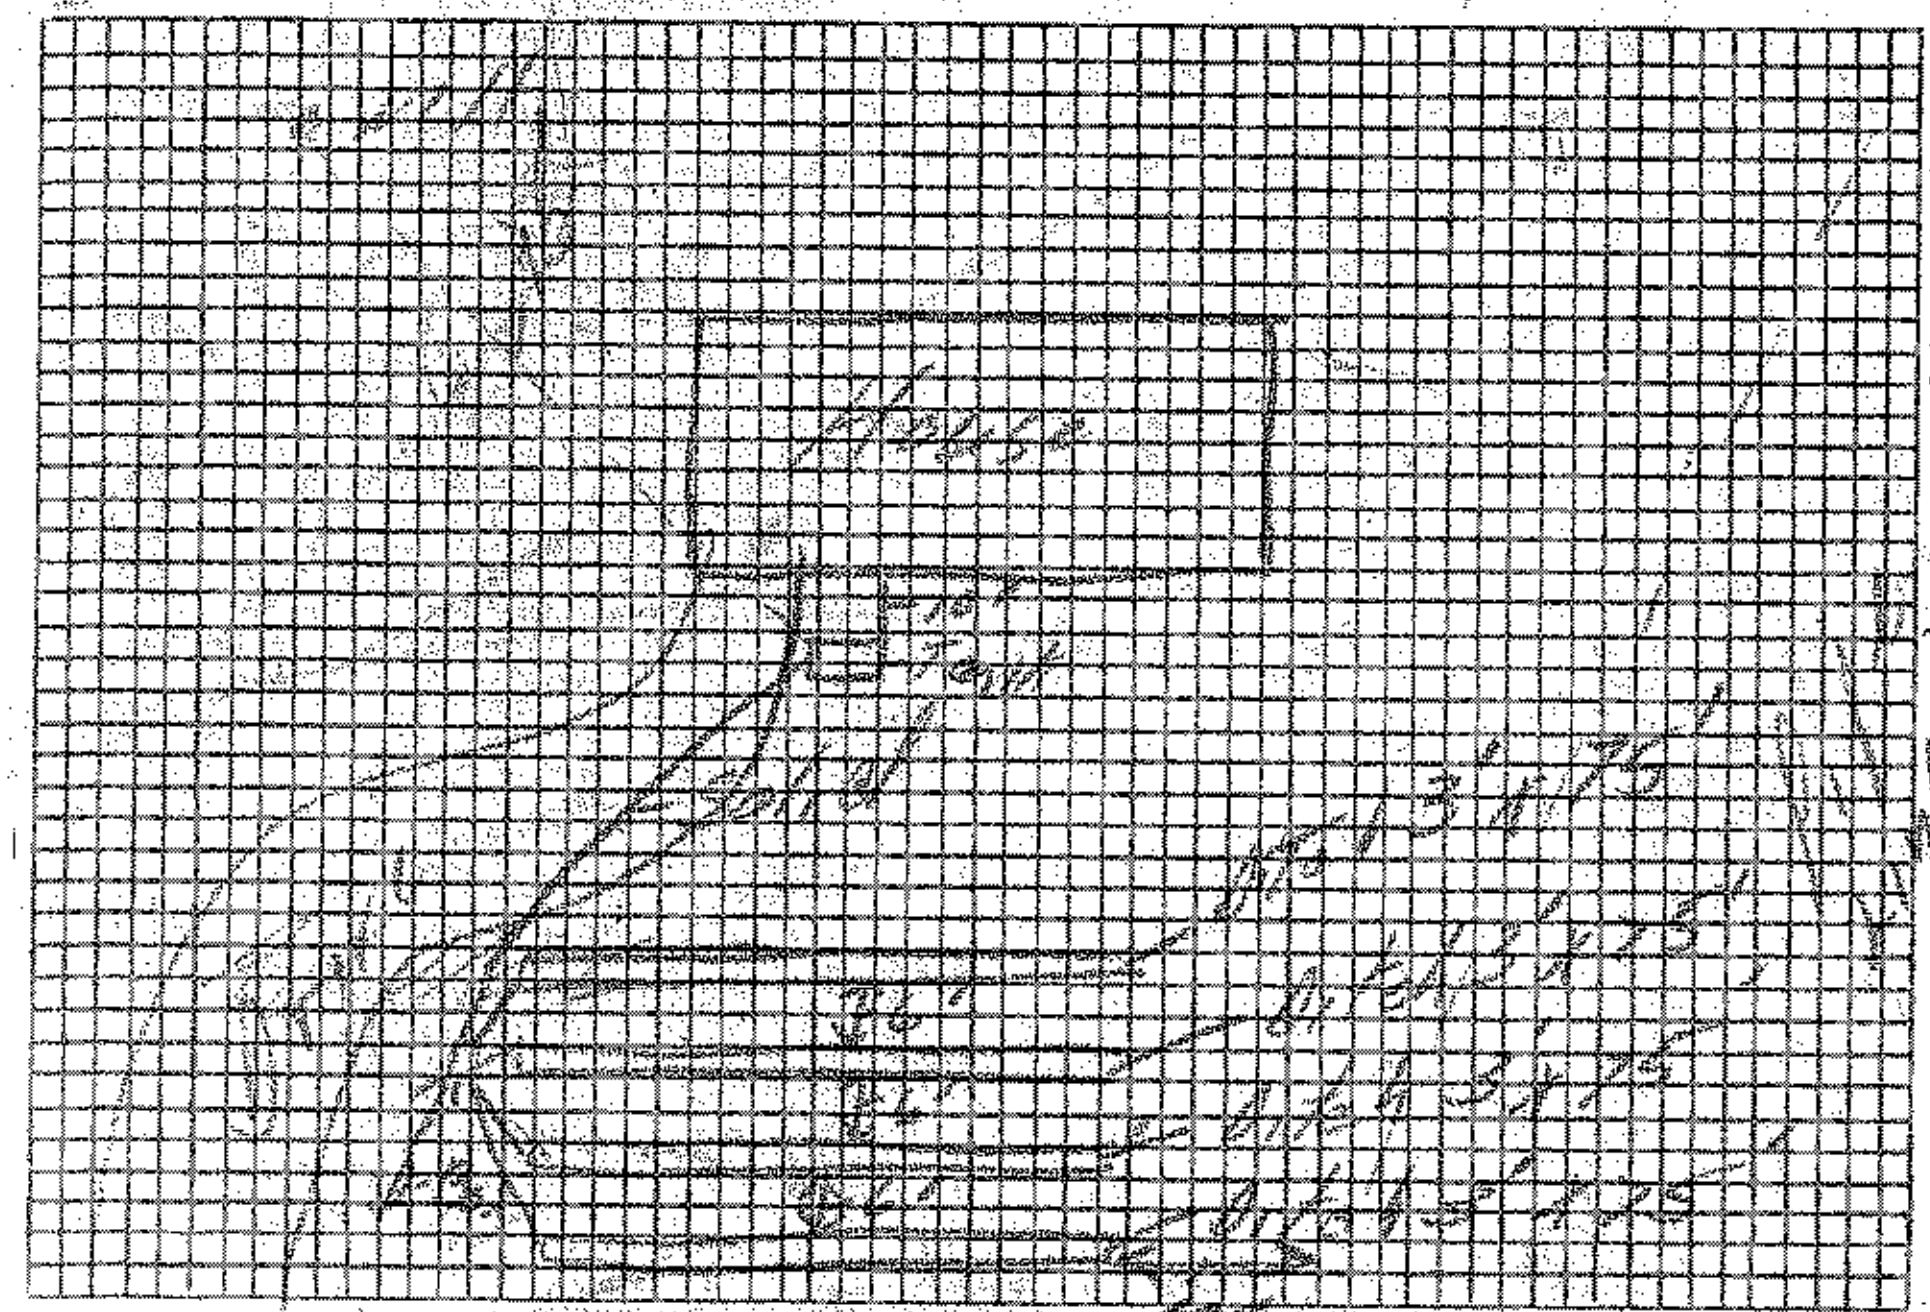

Plot of System

Size of Tank 1000 Gals.

Nitrification Field:

No. of Lines 4

Sq. Ft. 900 Linear Ft. 300

Depth of Stone in Lines 12"

Water Supply: Individual (✓)

Public ( )

Installed by ______

IMPROVEMENTS PERMIT BY John Houston

COMMENTS: Fill area in front of House so can put pipe line across to get to good soil on front of lot. Tank set with 4 ft cover

CERTIFICATE OF COMPLETION BY ____________ DATE ______

CONSTRUCTION MUST COMPLY WITH ALL OTHER APPLICABLE STATE AND LOCAL REGULATIONS.

Health Dept. Copy: White Inspection Dept. Copy: Yellow Sanitarian's Copy: Pink Owner's Copy: Gold