P.I.N #4654-27-8462

IREDELL COUNTY HEALTH DEPARTMENT

(SEPTIC TANK) IMPROVEMENTS PERMIT AND CERTIFICATE OF COMPLETION

(Ground Absorption Sewage Disposal System – G. S. Chapter 130-Article 13C)

OWNER OR CONTRACTOR Jesse Cornelius DATE 3-10-80 PERMIT NO. 78

PHONE: Business ______ Home ______

LOCATION 1155 2nd house on left past 1183

Site Address: 2005 Mecklenburg Hwy., Mrsvl. S. R. No. ______

SUBDIVISION NAME Maidarae Cornelius LOT NO. 16+17 SECTION OR BLOCK NO. ______

House (✓) Mobile Home ( ) Business ( ) Other ______

No. Bedrooms 2 No. Bathrooms 1

Garbage Disposal Unit Yes ( ) No (✓)

Auto. Dishwasher Yes ( ) No (✓)

Auto. Wash. Machine Yes (✓) No ( )

Site Suitable Yes (✓) No ( )

Lot Area 1/2 AC. +


Character & Porosity of Soil ______

Percolation Rate ______

Topography ______

Depth to Water Table ______

Rock or other impervious formations ______

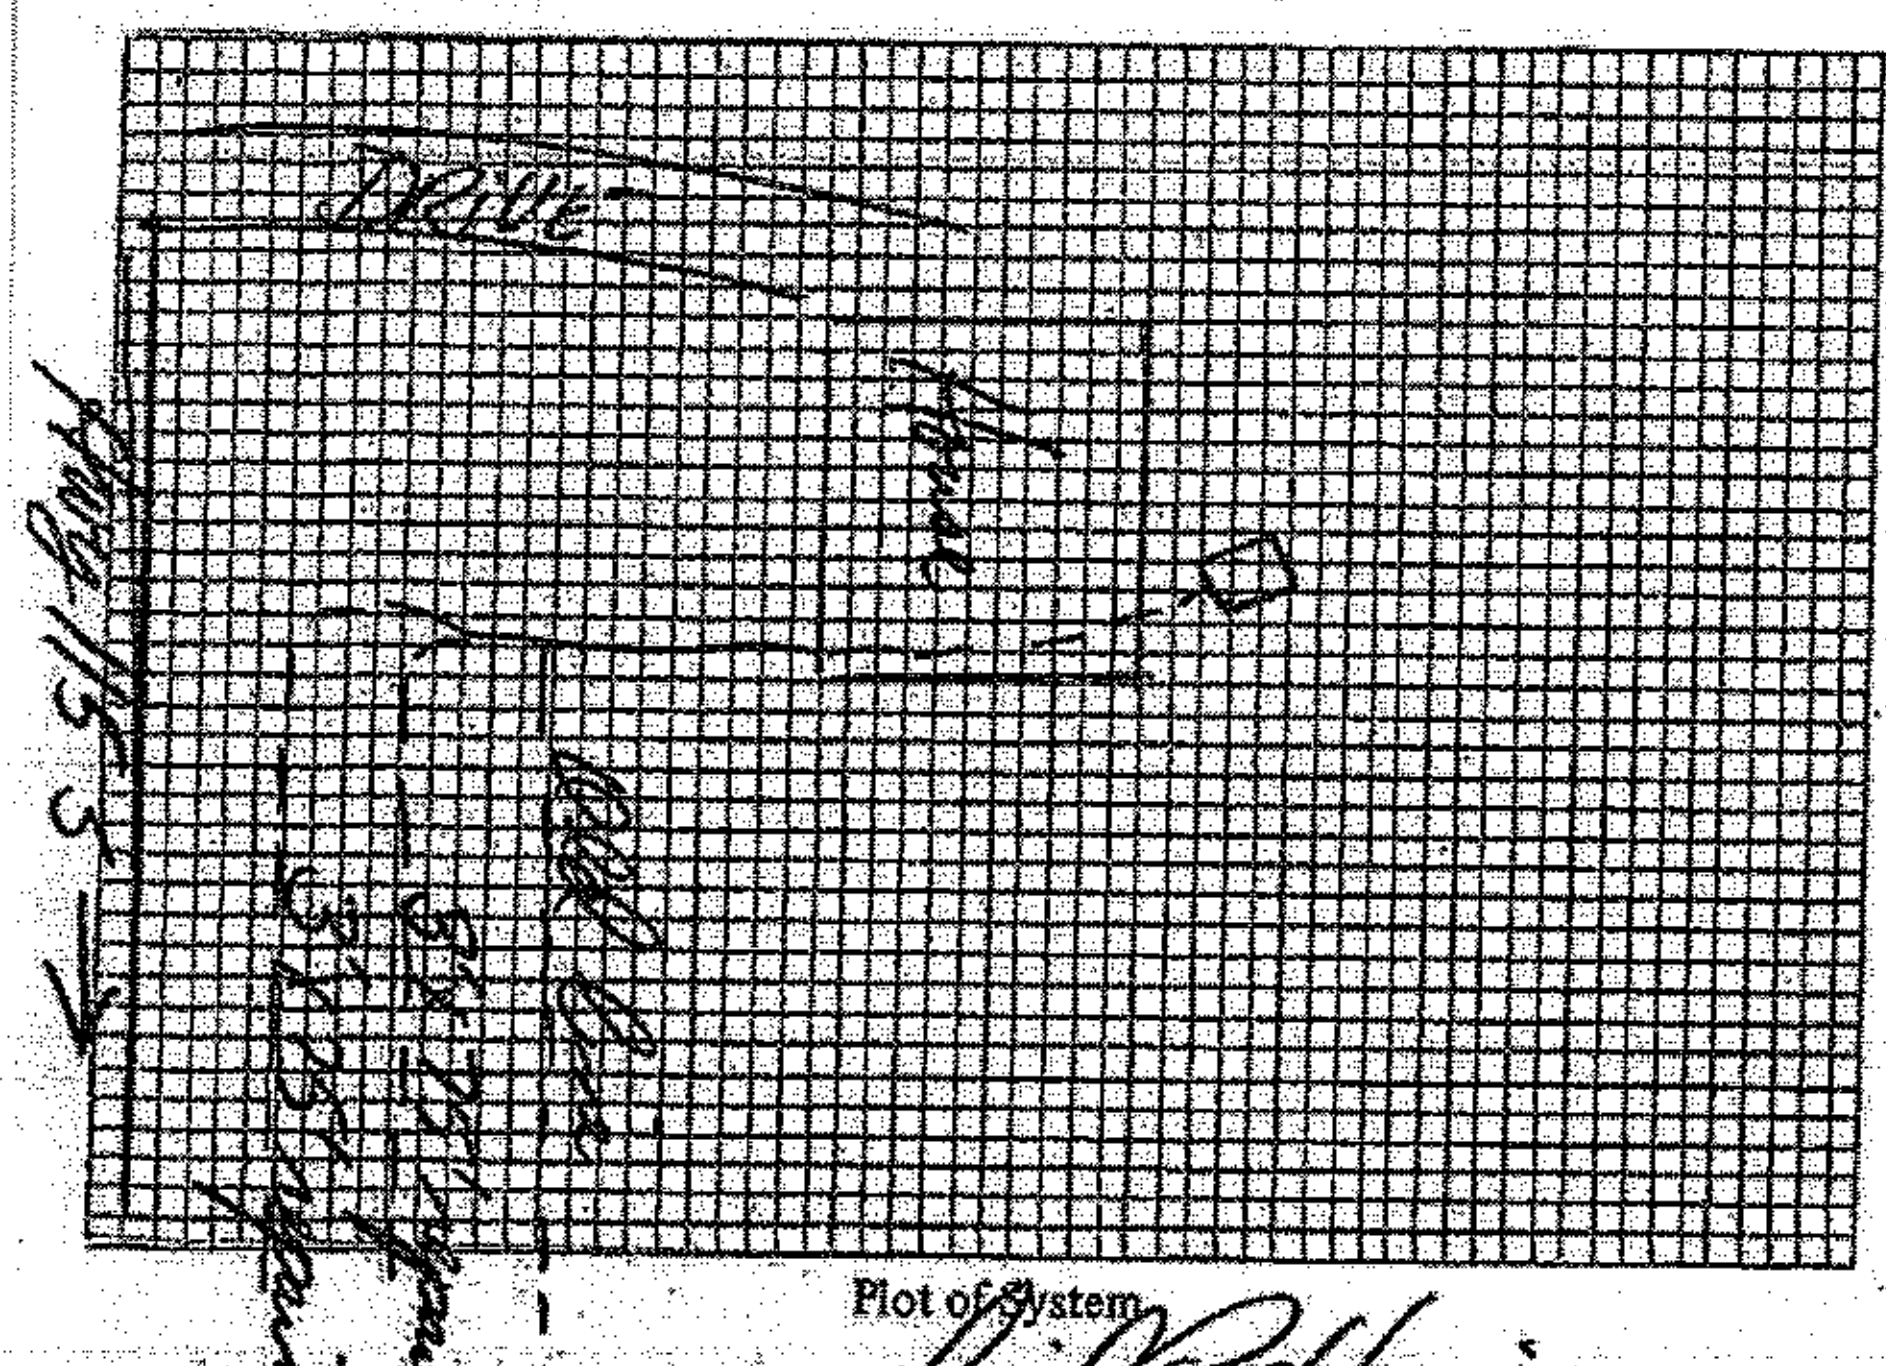

Plot of System

Size of Tank Existing Gals.

Nitrification Field:

No. of Lines 2

Sq. Ft. 450 Linear Ft. 150

Depth of Stone in Lines 10"

Water Supply: Individual (✓)

Public ( )

Installed by ______

IMPROVEMENTS PERMIT BY [signature]

COMMENTS: ______

CERTIFICATE OF COMPLETION BY ______ DATE ______

CONSTRUCTION MUST COMPLY WITH ALL OTHER APPLICABLE STATE AND LOCAL REGULATIONS.

Health Dept. Copy: White Inspection Dept. Copy: Yellow Sanitarian's Copy: Pink Owner's Copy: Gold