IREDELL COUNTY HEATLH DEPARTMENT

PAGE 2: *SITE PLAN WORKSHEET*

SEE THE SAMPLE SITE PLAN BELOW. INCOMPLETE SITE PLANS WILL BE RETURNED TO YOU FOR COMPLETION AND MAY RESULT IN A DELAY IN THE ISSUANCE OF YOUR SEPTIC SYSTEM PERMIT!!!

Place an (X) beside each item as you complete the site plan:

____ Property Line measurements are clearly identified...
____ All proposed structures are indicated...
SHOW: proposed house or business footprint, wells, water lines, patios, pools and decks, and any other item that will occupy space on the site
____ Front and side setbacks from property line...
____ Preferred driveway location and configuration, preferred well location...
____ Area you prefer your septic system to be placed...
____ North arrow, or other sufficient indicator of direction...


Circle N/A on the following if appropriate:

____ Location of septic systems and wells within 100' of your property... N/A
____ Location of easements and rights of ways on your property... N/A
____ Location of any designated wetlands on the property... N/A


Signature: [signature] 7-16-12
Property owner or owner's legal representative signature (SIGNATURE REQUIRED) DATE

USE THIS SPACE TO DRAW YOUR SITE PLAN

See Attached Sheet

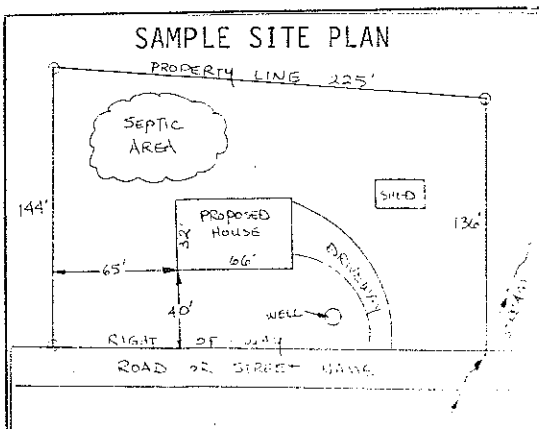

Line	Bearing	Distance
L1	N 66° 04' 34" E	3.66'
L2	S 15° 18' 38" E	9.76'
L3	S 45° 24' 04" W	27.55'
L4	N 19° 30' 27" E	7.77'
L5	N 84° 18' 20" W	30.43'
L6	N 19° 51' 43" W	43.91'
L7	N 19° 51' 43" W	9.71'
L8	N 45° 24' 04" E	33.25'
L9	N 52° 00' 06" E	9.86'

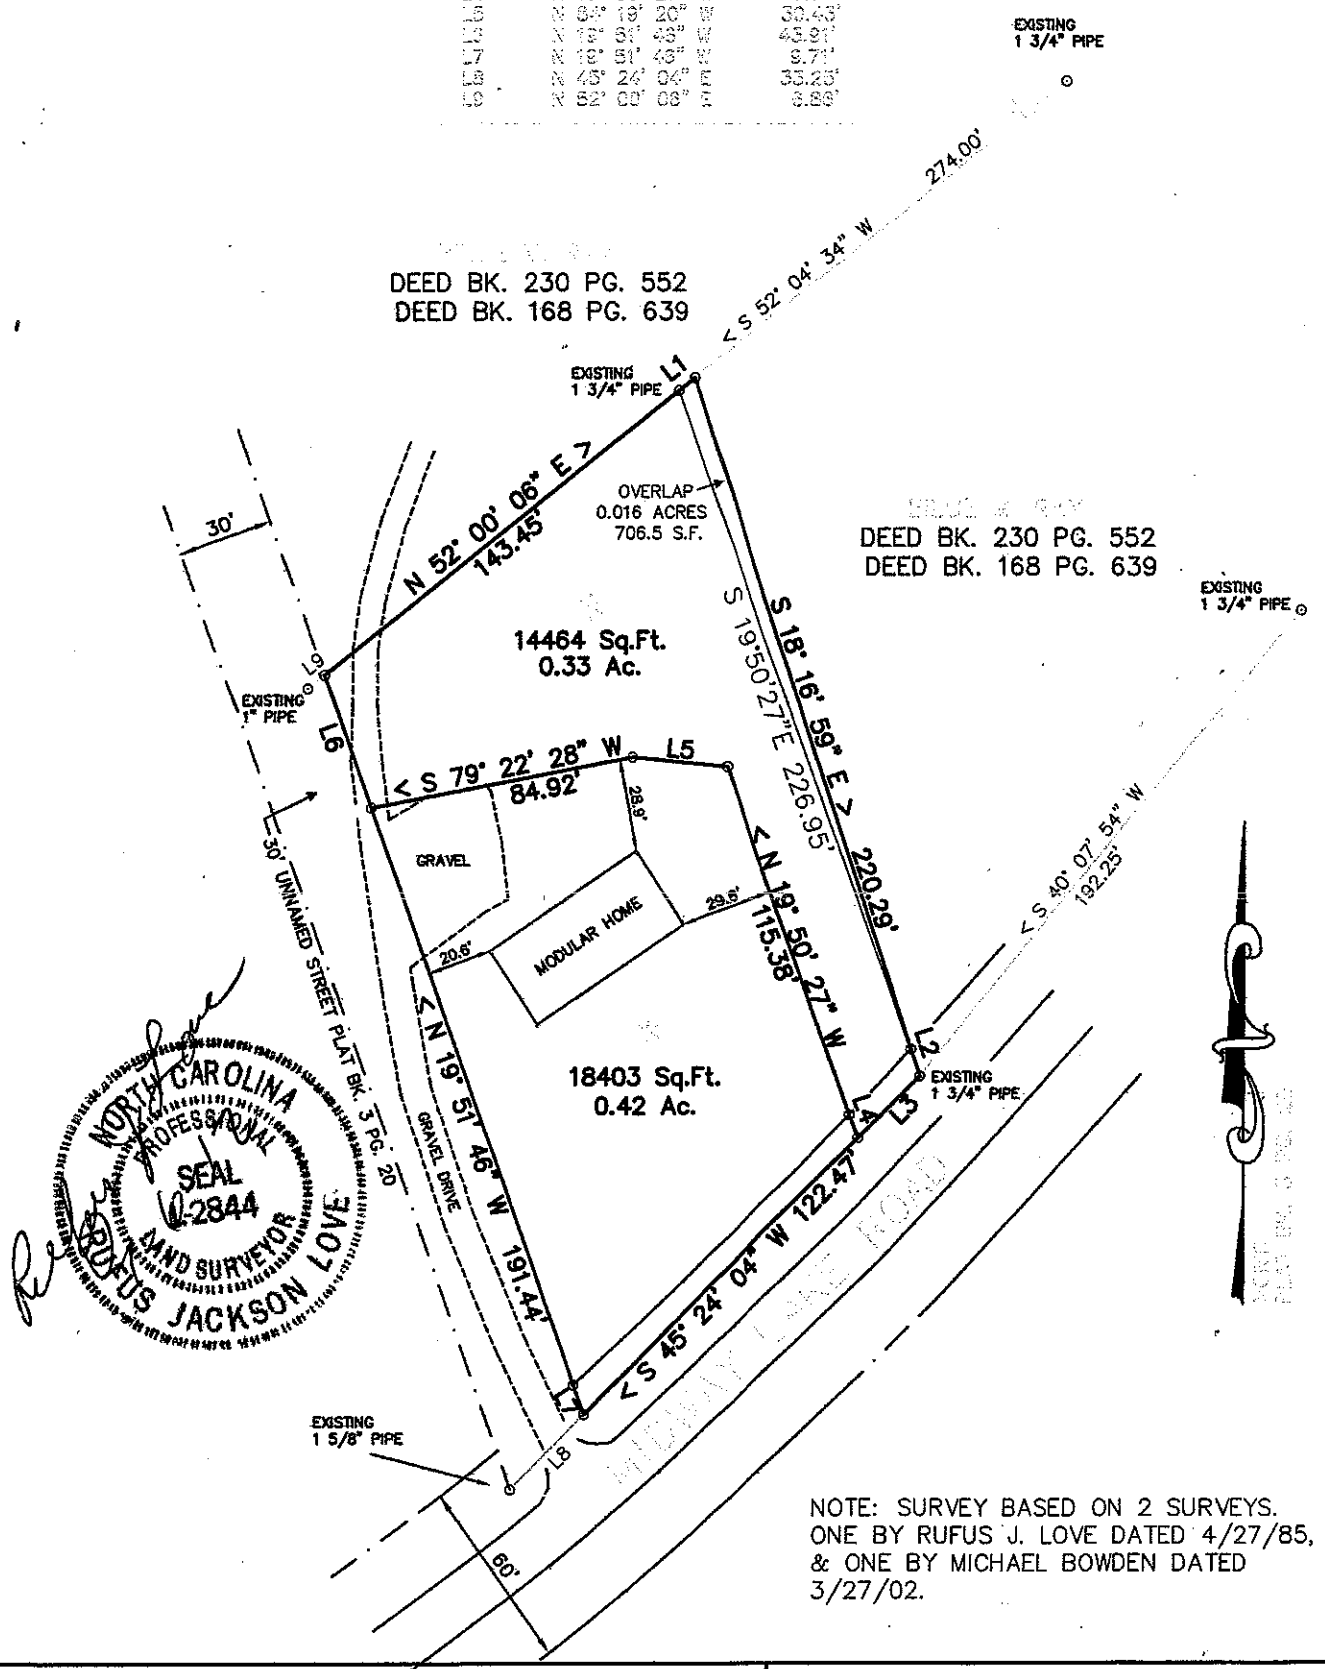

NORTH CAROLINA PROFESSIONAL SEAL L-2844 LAND SURVEYOR RUFUS JACKSON LOVE

NOTE: SURVEY BASED ON 2 SURVEYS. ONE BY RUFUS J. LOVE DATED 4/27/85, & ONE BY MICHAEL BOWDEN DATED 3/27/02.

SKETCH OF TWO SURVEYS

PROPERTY OF MARY INEZ NANCE FLEMING TRUST
550 MIDWAY LAKE ROAD
DEED BOOK 1421–1772 & 1349–1301

NOTES:

1. THIS PROPERTY IS NOT LOCATED IN A DESIGNATED FLOOD ZONE.
2. AREA DETERMINED BY COORDINATE COMPUTATION.
3. CP DENOTES COMPUTED POINT, NO MONUMENT FOUND OR SET.
4. UNDERGROUND UTILITIES NOT LOCATED AS OF THIS DATE.
5. NO GRID MONUMENTS APPEAR TO BE WITHIN 2000'