
Back of house

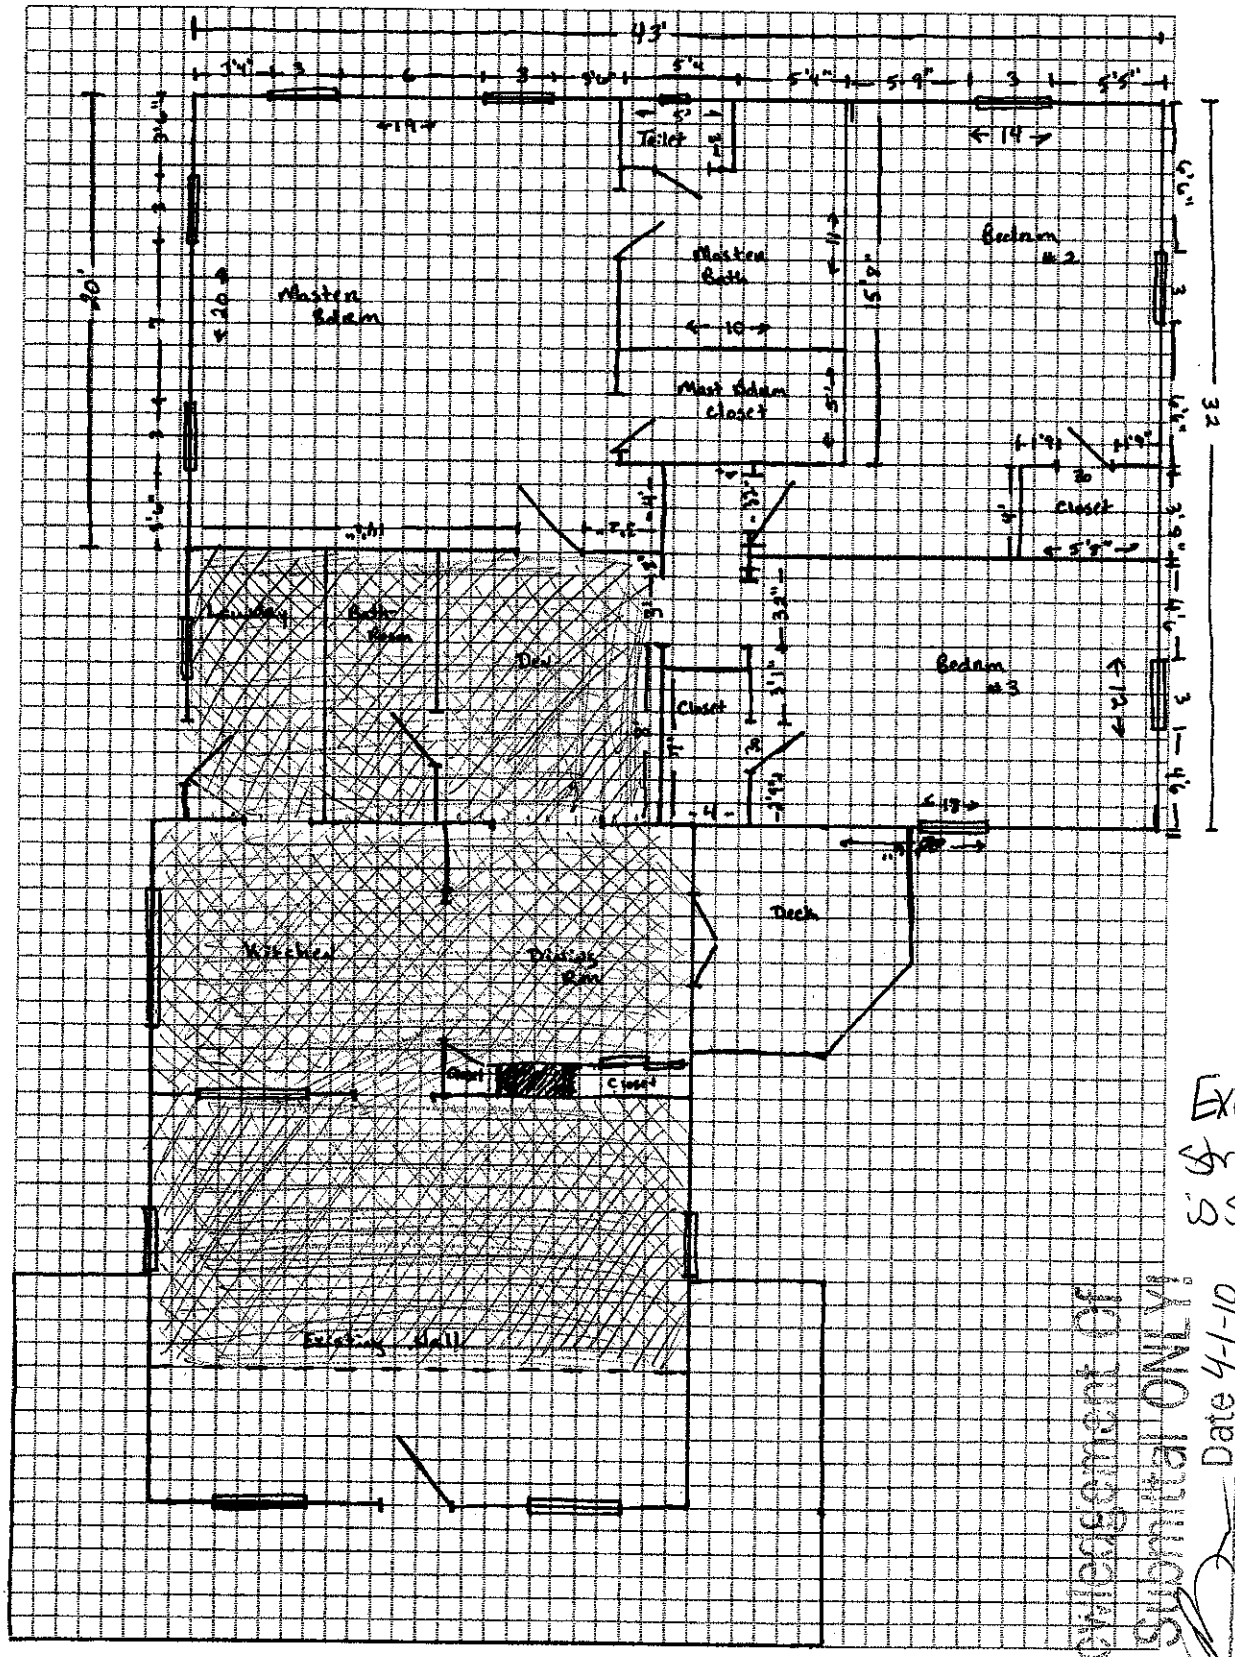

Front

Existing structure is shaded in

Approved/Disapproved as Plans Submitted ONLY!
Date 4-1-10
Date 4-6-10

App. 828 sq. ft Before
1952 sq. ft After