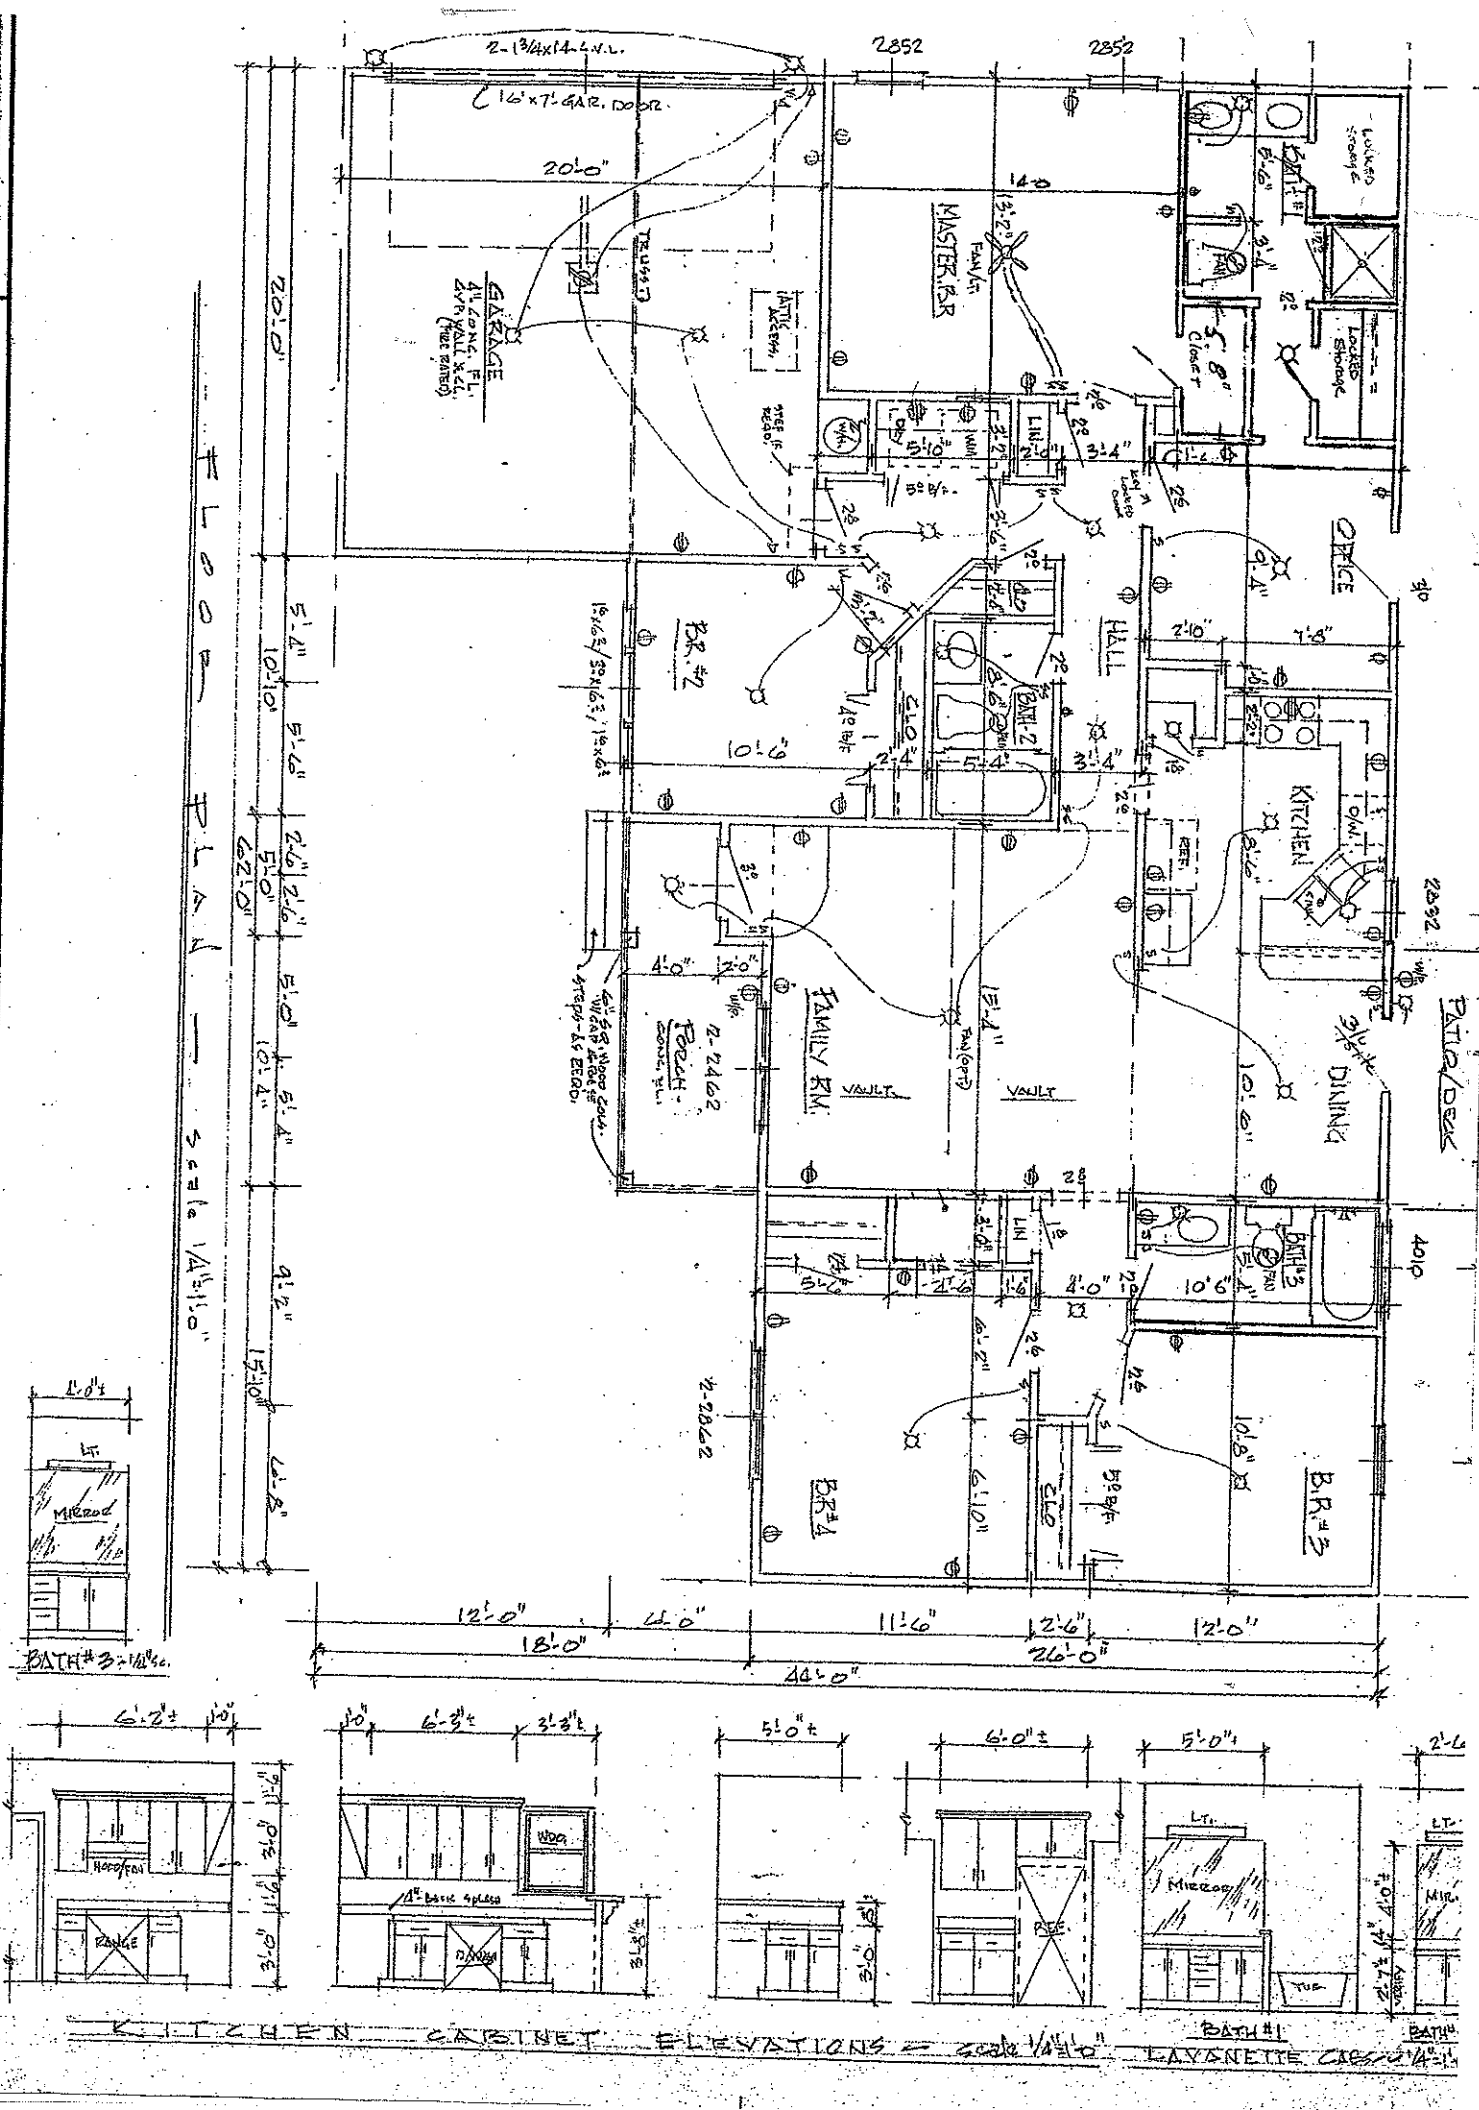


schematics and related items are, and remain the property of the designer whether the project for which they are prepared is executed or not. They are not to be used, loaned, or given to others for the building another project, publication of plans does not constitute use or waiver of common law protection.

To the best of his knowledge, the designer has prepared these plans to comply with the clients specifications and local building codes in effect at this time. Although every reasonable effort has been made to avoid errors, omissions, and mistakes, no contractor and/or client shall verify all conditions and dimensions. The designer

DATE | REVISIONS

SHEET DESCRIPTION

FLOOR PLAN

CABINETS

PROJECT NAME

1558 S. 88 ST. - HEATED AREA

SHEET

10