IREDELL COUNTY HEALTH DEPARTMENT


ENVIRONMENTAL HEALTH DIVISION

PAGE 2: *SITE PLAN WORKSHEET*

SEE THE "SAMPLE SITE PLAN" BELOW. *INCOMPLETE SITE PLANS WILL BE RETURNED TO YOU FOR COMPLETION AND MAY RESULT IN A DELAY IN THE ISSUANCE OF YOUR SEPTIC SYSTEM PERMIT!!!*

Place an (X) beside each item as you complete the site plan:

- (X) Property Line measurements are clearly identified
- (X) All proposed structures are indicated
- (X) Front and side setbacks from property line
- (X) Preferred driveway location and well location
- ( ) Area you prefer your septic system to be placed
- ( ) North arrow, or other sufficient indicator of direction

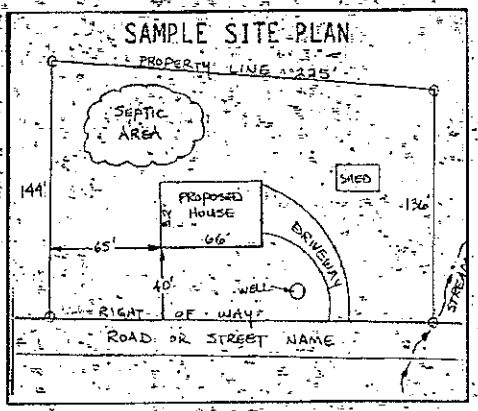

Circle N/A on the following if appropriate:

Location of septic systems and wells within 100' of your property	N/A
Location of easements and rights of ways on your property	N/A
Location of any designated wetlands on the property	N/A


USE THIS SPACE TO DRAW YOUR SITE PLAN

Show: proposed house or business footprint, wells, water lines, patios, pools and decks, and any other item that will occupy space on the site

See Attached

Signature: Kathy L Covington — 10-6-14

Property owner or owner's legal representative signature (SIGNATURE REQUIRED) — DATE

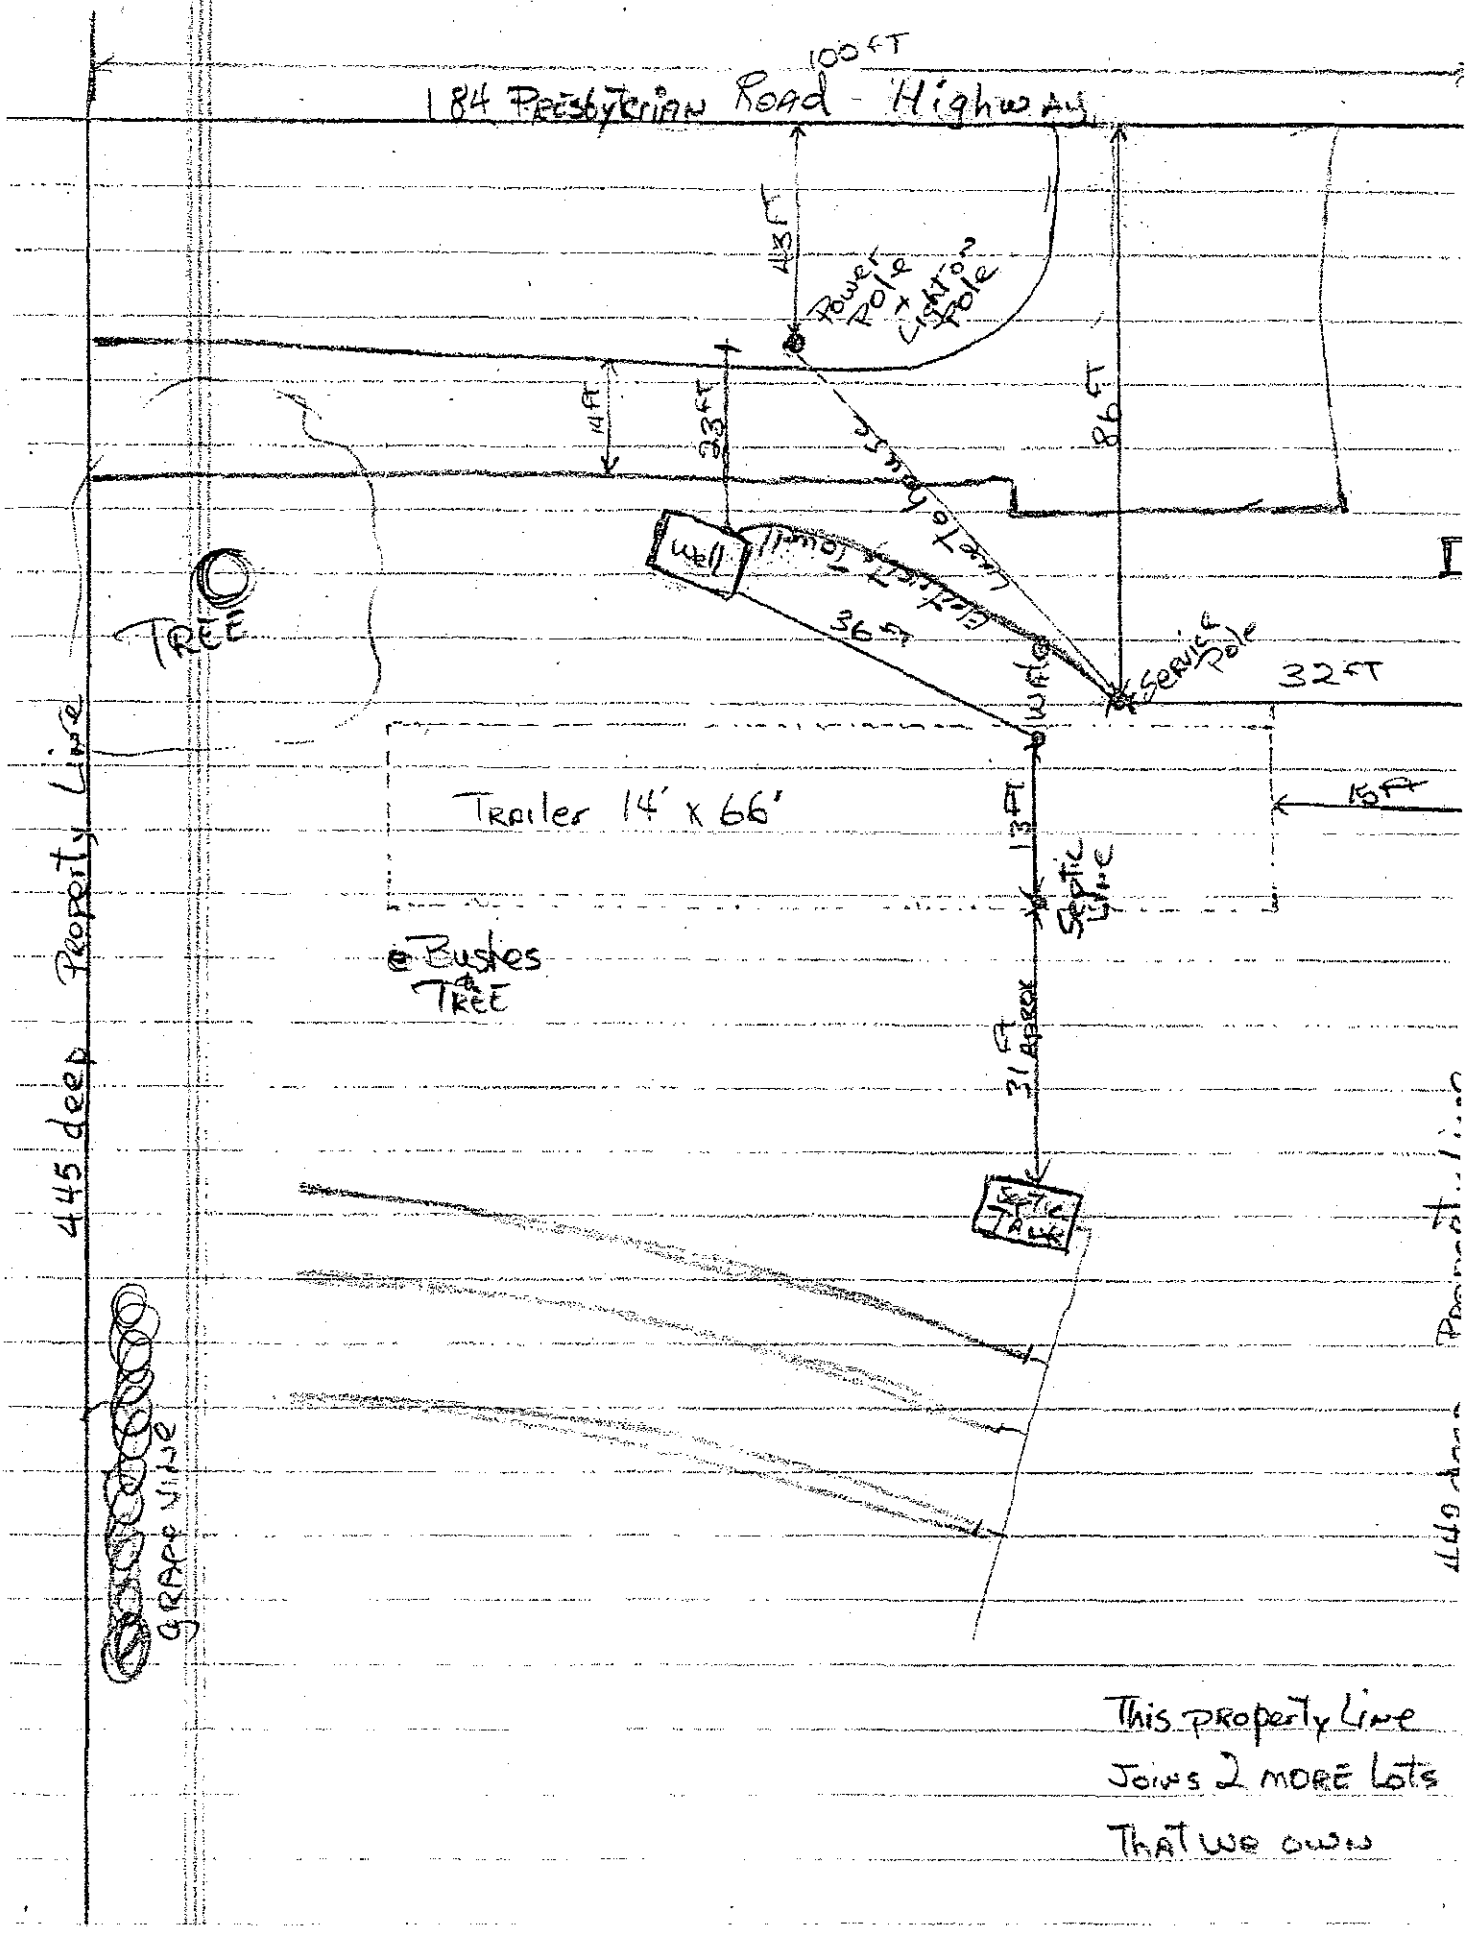
Not To scale
100 FT
184 Presbyterian Road - Highway
48 FT
Power Pole + Light on Pole
14 FT
33 FT
86 FT
Well
Electric Line to House
36 FT
Service Pole
32 FT
TREE
Trailer 14' x 66'
15 FT
13 FT
Septic Line
Bushes
TREE
31 FT Approx
Septic Tank
445 deep Property Line
GRAPE VINE
This property Line
Joins 2 more Lots
That we own