06231

257 Presbyterian Rd
4654-69-2770

IREDELL COUNTY HEALTH DEPARTMENT

(SEPTIC TANK) IMPROVEMENTS PERMIT AND CERTIFICATE OF COMPLETION
(Ground Absorption Sewage Disposal System – G. S. Chapter 130-Article 13C)

OWNER OR CONTRACTOR Dale Donahue DATE 7/5/90 PERMIT NO. IC-A-42

PHONE: Business ______ Home ______

LOCATION 1155 TL 1138 (Presbyterian Rd.) ~ ½ mi TL private road ~ 1000' off road S. R. No. ______

SUBDIVISION NAME ______ LOT NO. ______ SECTION OR BLOCK NO. ______


House (✓) Mobile Home ( ) Business ( ) Other ______ Area of drainfield

No. Bedrooms 3 No. Bathrooms 3

Garbage Disposal Unit	Yes ( )	No (✓)	Character & Porosity of Soil	clay
Auto. Dishwasher	Yes (✓)	No ( )	Percolation Rate	~ .35
Auto. Wash. Machine	Yes (✓)	No ( )	Topography	~ 10%s
~~Site Suitable~~ PS	Yes (✓)	No ( )	Depth to Water Table	4' +
			Rock or other impervious formations	none obs.

Lot Area ______

✓ Basement with Plumbing ______ Basement without Plumbing ______ No Basement

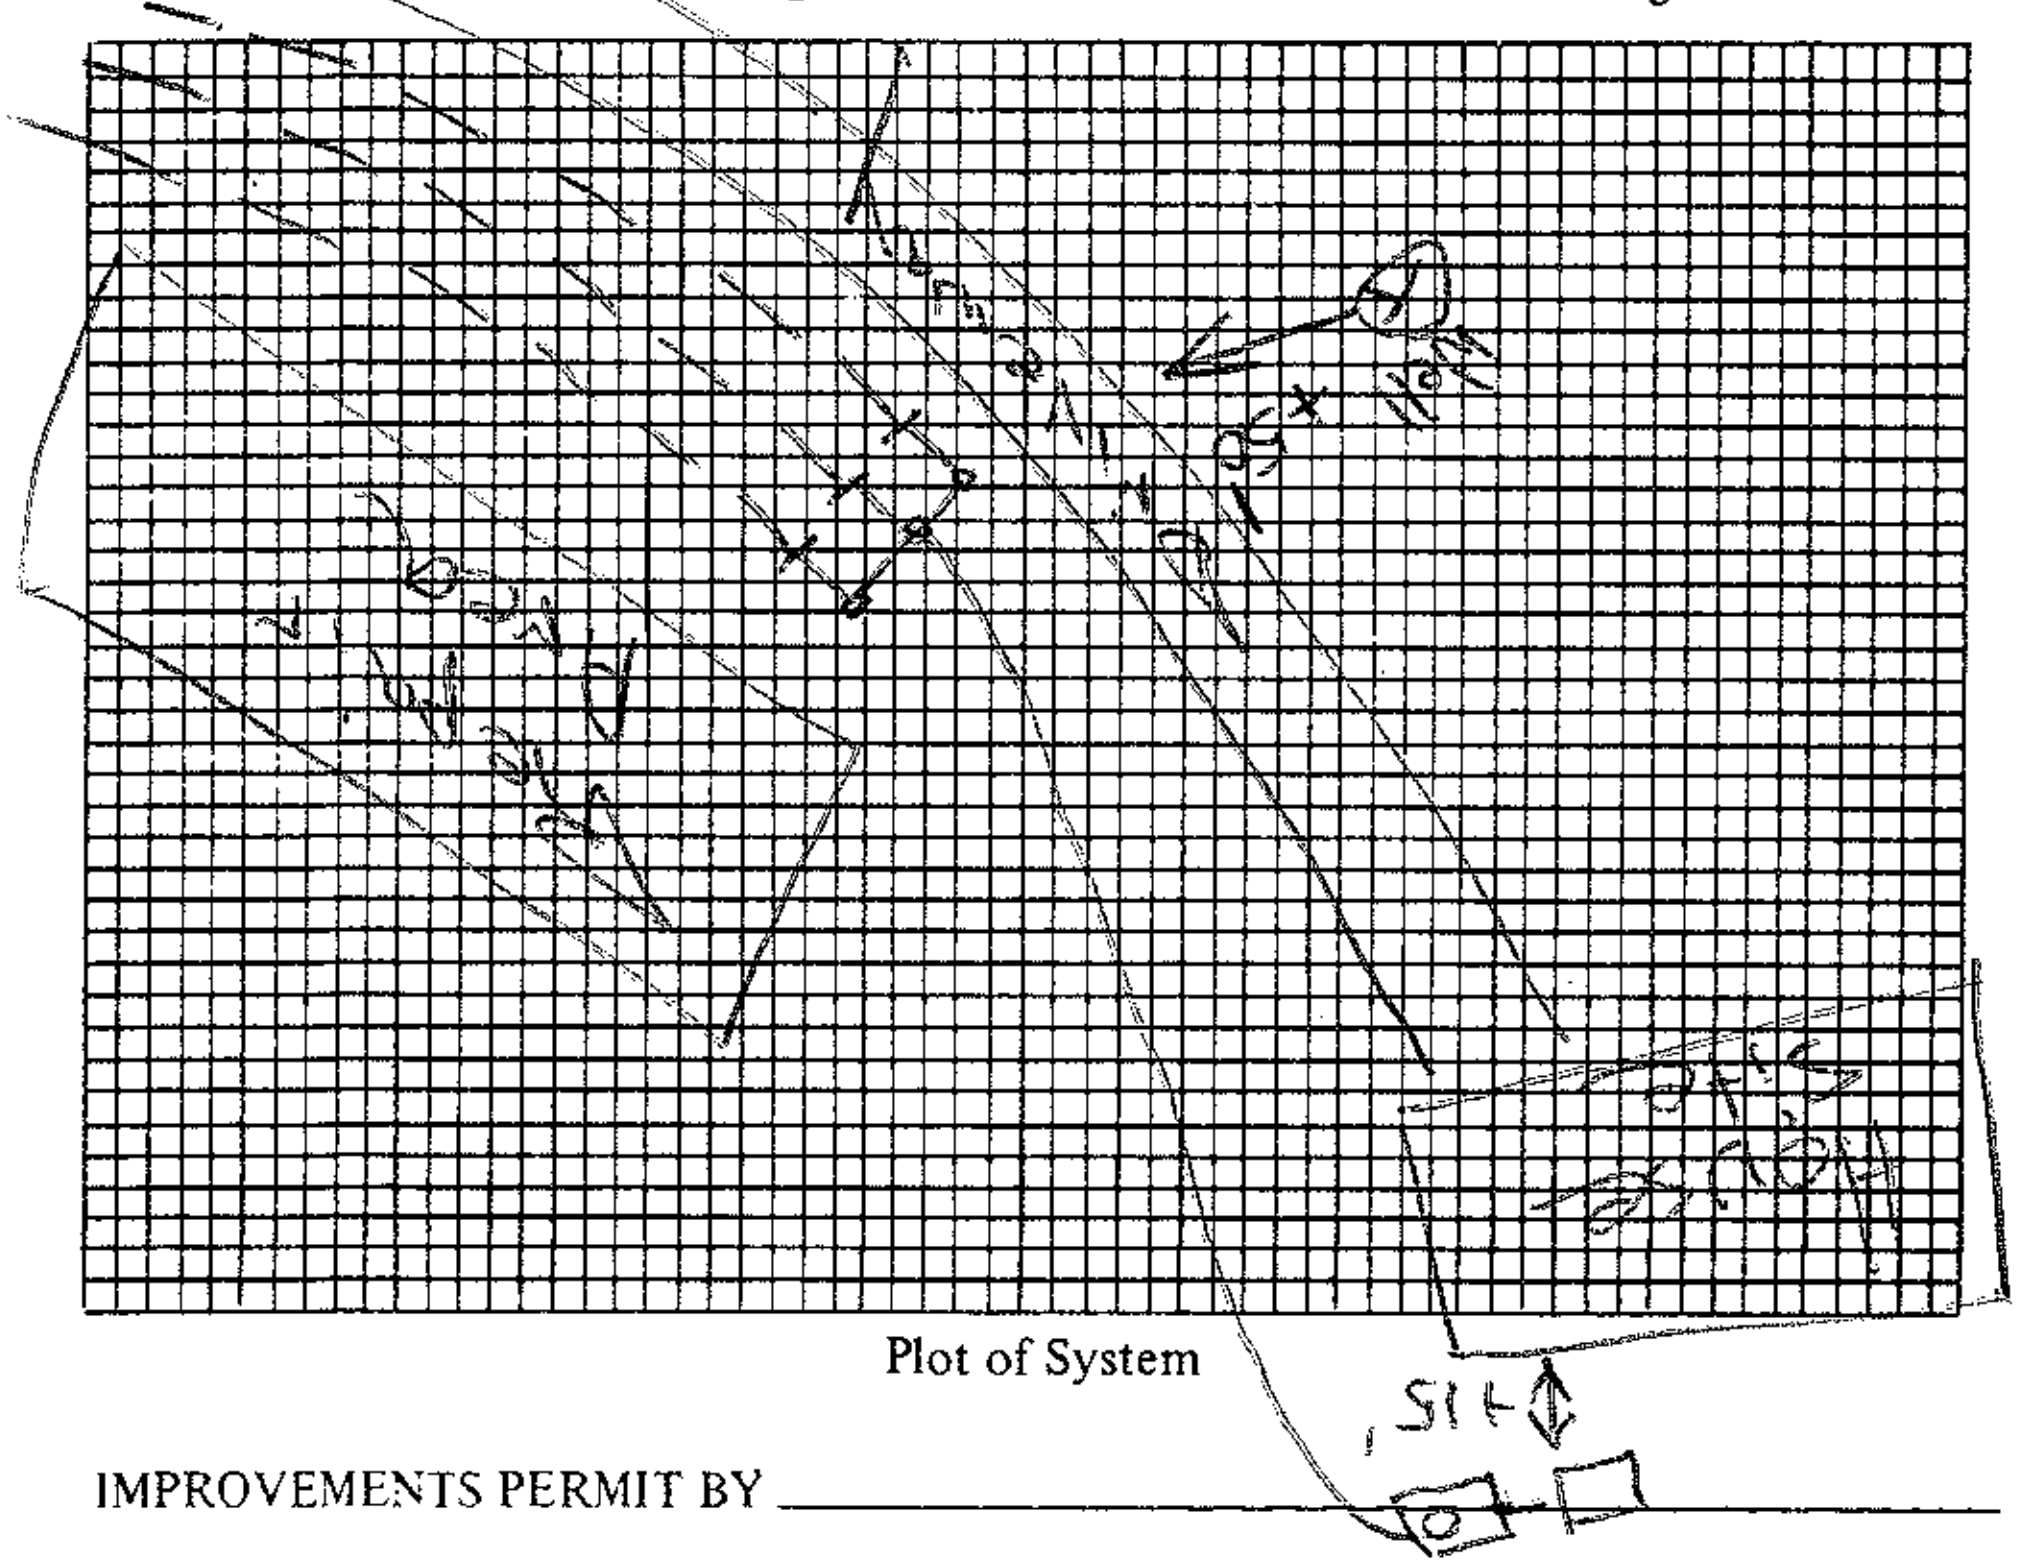

Plot of System

1000 PT
Size of Tank 1000 Gals.
Nitrification Field:
No. of Lines 3
Sq. Ft. 1035 Linear Ft. 345
Depth of Stone in Lines 12"
Water Supply: Individual (✓)
Public ( )

Installed by Bob Mayhew

I understand and agree to install septic tank system as specified on this Improvements Permit.

Signed: ______

IMPROVEMENTS PERMIT BY ______

COMMENTS: ______

CERTIFICATE OF COMPLETION BY Sam Ingram EHS DATE 7/5/90

EXISTING SYSTEM CHECKED BY: ______ DATE ______

CONSTRUCTION MUST COMPLY WITH ALL OTHER APPLICABLE STATE AND LOCAL REGULATIONS.

Permit is VOID if any unauthorized changes are made in installation of system and/or if any false information is supplied in making Improvements Permit.

Health Dept. Copy: White Inspection Dept. Copy: Yellow Sanitarian's Copy: Pink Owner's Copy: Gold