DIVISION OF ENVIRONMENTAL HEALTH
ON-SITE WASTEWATER SECTION

Sheet ___ of ___
PROPERTY ID #: ___
COUNTY: ___

SOIL/SITE EVALUATION
for ON-SITE WASTEWATER SYSTEM

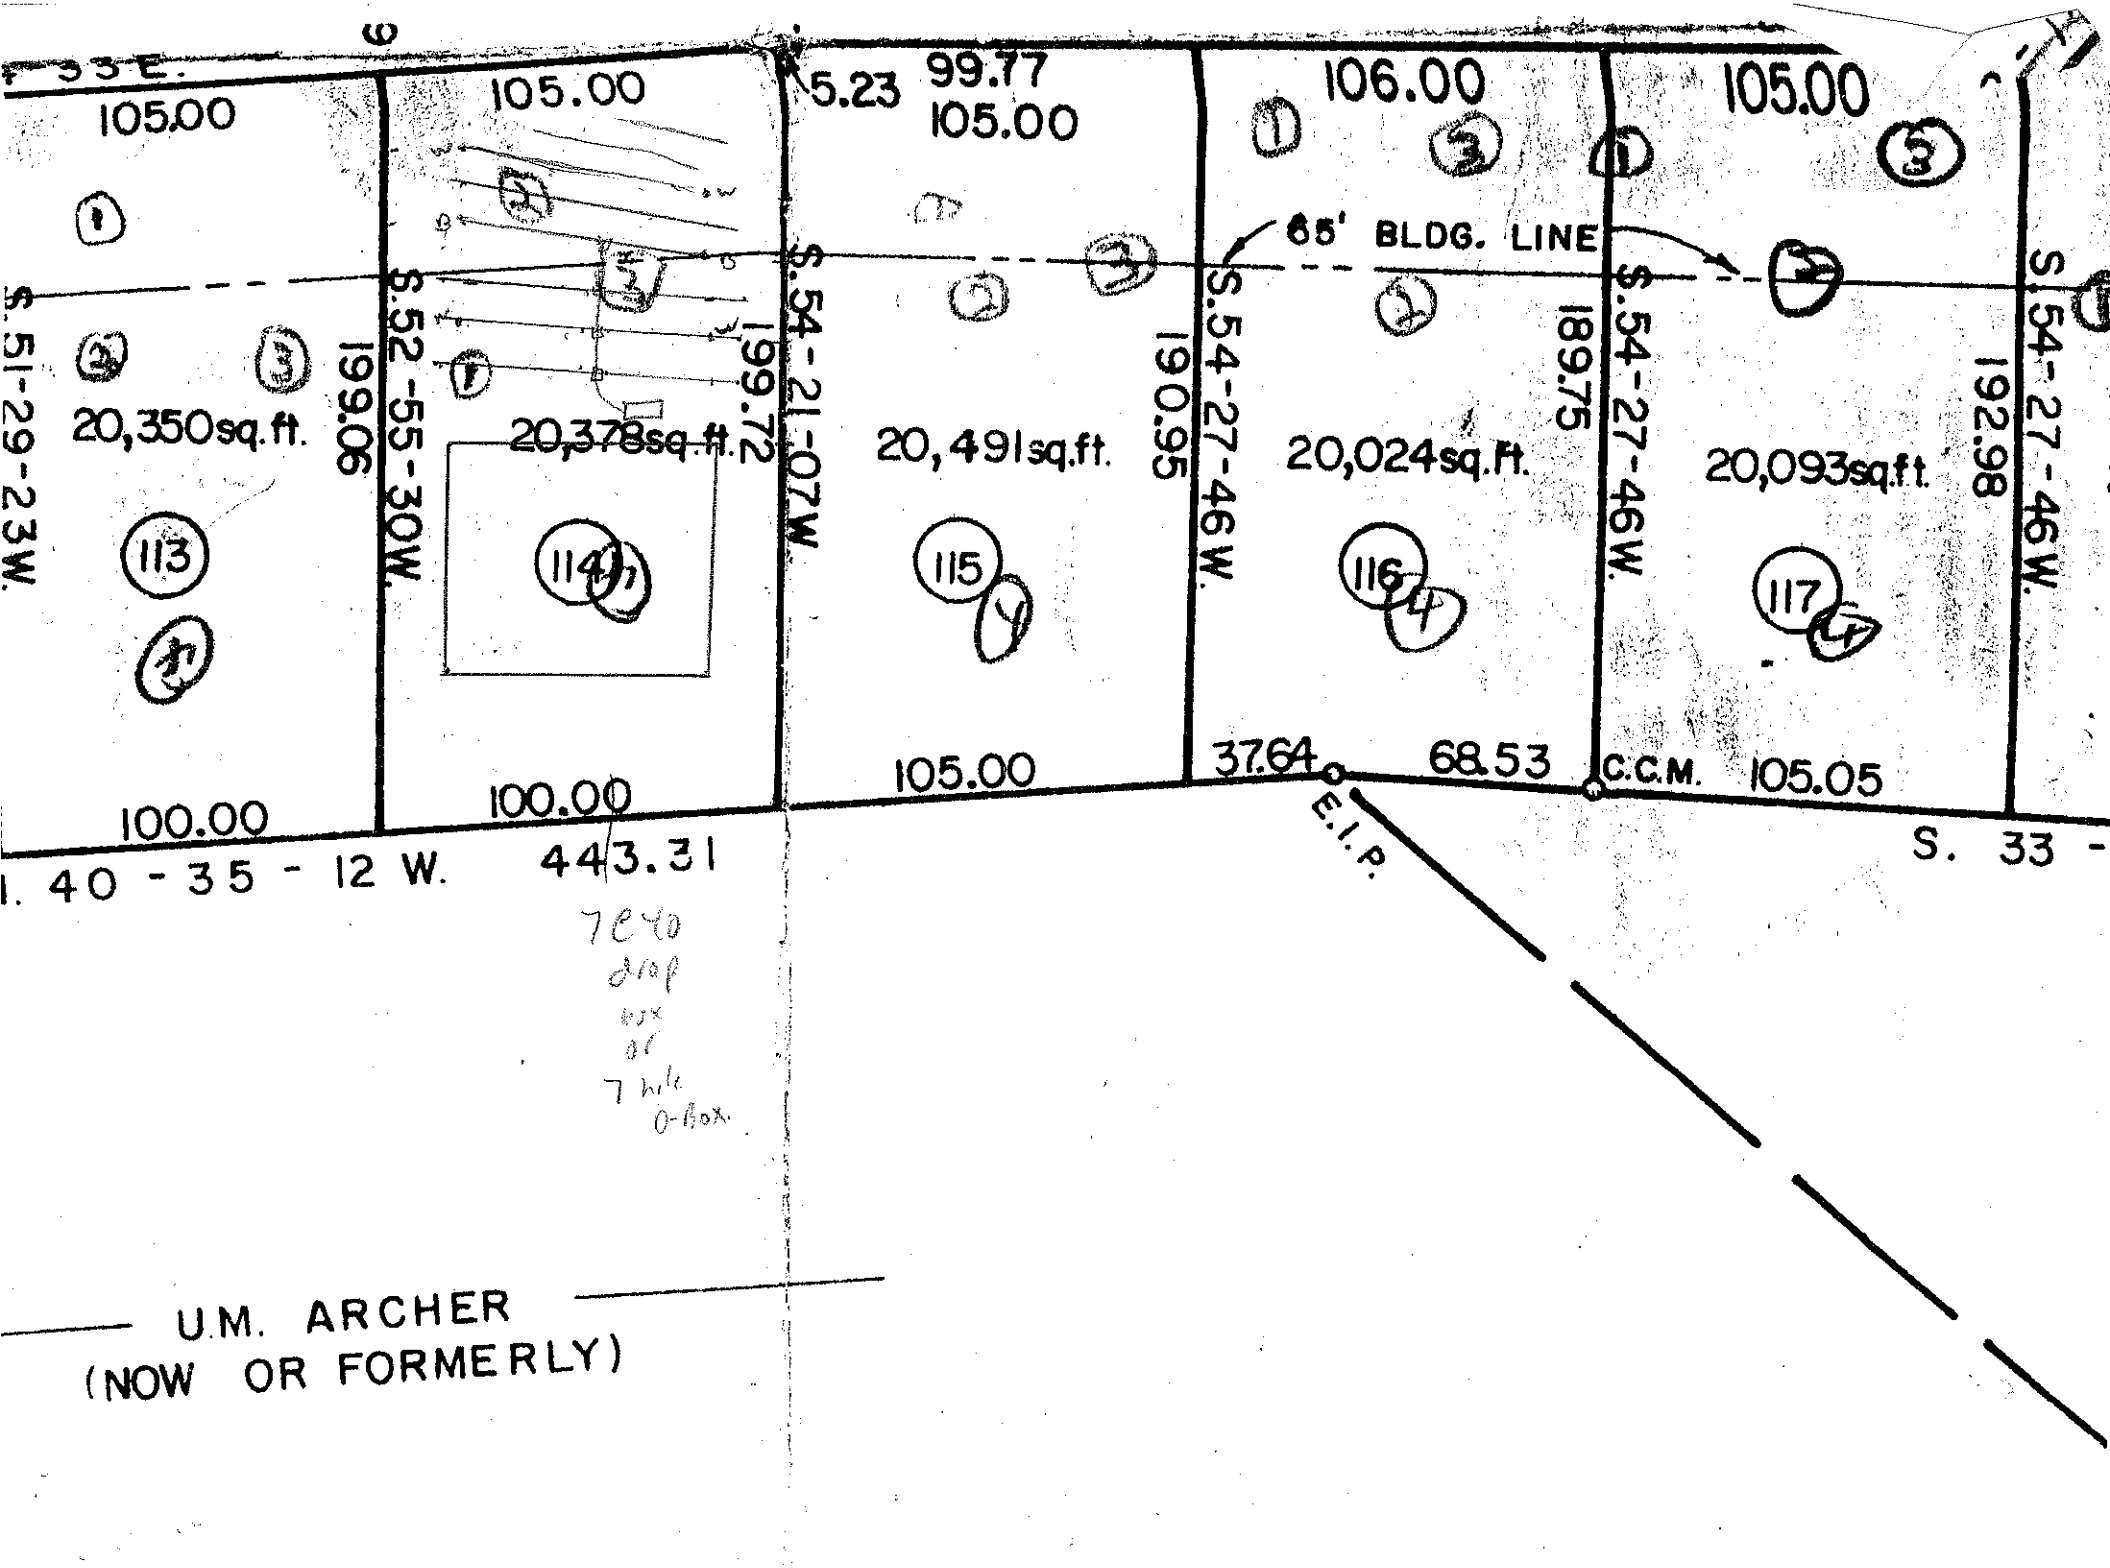
OWNER: ___ APPLICATION DATE ___
ADDRESS: ___
PROPOSED FACILITY: ___ PROPOSED DESIGN FLOW (.1949): ___ DATE EVALUATED: ___
LOCATION OF SITE: ___ PROPERTY SIZE: ___
WATER SUPPLY: ☐ Private ☑ Public ☐ Well ☐ Spring ☐ Other ___ PROPERTY RECORDED: ___
EVALUATION METHOD: ☐ Auger Boring ☑ Pit ☐ Cut
TYPE OF WASTEWATER: ☑ Sewage ☐ Industrial Process ☐ Mixed

PROFILE #	.1940 LAND-SCAPE POSITION/ SLOPE %	HORI-ZON DEPTH (IN.)	SOIL MORPHOLOGY (.1941) .1941 STRUCTURE/ TEXTURE	.1941 CONSISTENCE/ MINERALOGY	OTHER PROFILE FACTORS .1942 SOIL WETNESS/ COLOR	.1943 SOIL DEPTH	.1956 SAPRO CLASS	.1944 RESTR HORIZ	PROFILE CLASS & LTAR
1	LSS 7%	0-12	ASL GR	fri SSSP					PS 1.3
		12-32	RC M SBK	fi SSSP					
		32-50	RCL MSBK	fi SSSP		50			
		50-60	R SAP	fr SSSP					
2		0-10	BSL GR	fri SSSP					PS .3
		10-21	RC SBK	fi SSP					
		21-34	RCL MSBK	fi SSSP					
		34-60	FSL M	fi NSNP					
3		0-8	DSL GR	fr SSSP					PS .3
		8-13	RC SBK	firm SSSP					
		13-52	RCL MSBK	fr SSSP					
		52-60	LSAP M	fr SSSP					
4		0-8	BSL GR	fri SSSP					PS 3
		8-34	RC SBK	fi SSSP					
		34-63	RCL MSBK	fi SSSP					

DESCRIPTION	INITIAL SYSTEM	REPAIR SYSTEM
Available Space (.1945)		
System Type(s)		
Site LTAR		

OTHER FACTORS (.1946): ___
SITE CLASSIFICATION (.1948): ___
EVALUATED BY: Fleenor
OTHER(S) PRESENT: Shell. RL

COMMENTS: ___


105.00
105.00
105.00
99.77
5.23
105.00
106.00
105.00
65' BLDG. LINE
S.51-29-23W.
S.52-55-30W.
S.54-21-07W.
S.54-27-46W.
S.54-27-46W.
S.54-27-46W.
199.06
199.72
190.95
189.75
192.98
20,350sq.ft.
20,378sq.ft.
20,491sq.ft.
20,024sq.ft.
20,093sq.ft.
113
114
115
116
117
100.00
100.00
105.00
37.64
68.53
C.C.M.
105.05
E.I.P.
S. 33 -
1. 40 - 35 - 12 W.
443.31
7E40
drop
box
or
7 mile
O-Box.
U.M. ARCHER
(NOW OR FORMERLY)