DEPARTMENT OF ENVIRONMENT AND NATURAL RESOURCES
DIVISION OF ENVIRONMENTAL HEALTH
ON-SITE WASTEWATER SECTION

Sheet ___ of ___
PROPERTY ID #: ___
COUNTY: ___

SOIL/SITE EVALUATION
for ON-SITE WASTEWATER SYSTEM

OWNER: Leslie Homes APPLICATION DATE ___
ADDRESS: ___ DATE EVALUATED: 11/6/03
PROPOSED FACILITY: ___ PROPOSED DESIGN FLOW (.1949): ___ PROPERTY SIZE: ___
LOCATION OF SITE: 102 116 Davidson Downs PROPERTY RECORDED: ___
WATER SUPPLY: ☐ Private ☑ Public ☐ Well ☐ Spring ☐ Other ___
EVALUATION METHOD: ☐ Auger Boring ☑ Pit ☐ Cut
TYPE OF WASTEWATER: ☑ Sewage ☐ Industrial Process ☐ Mixed

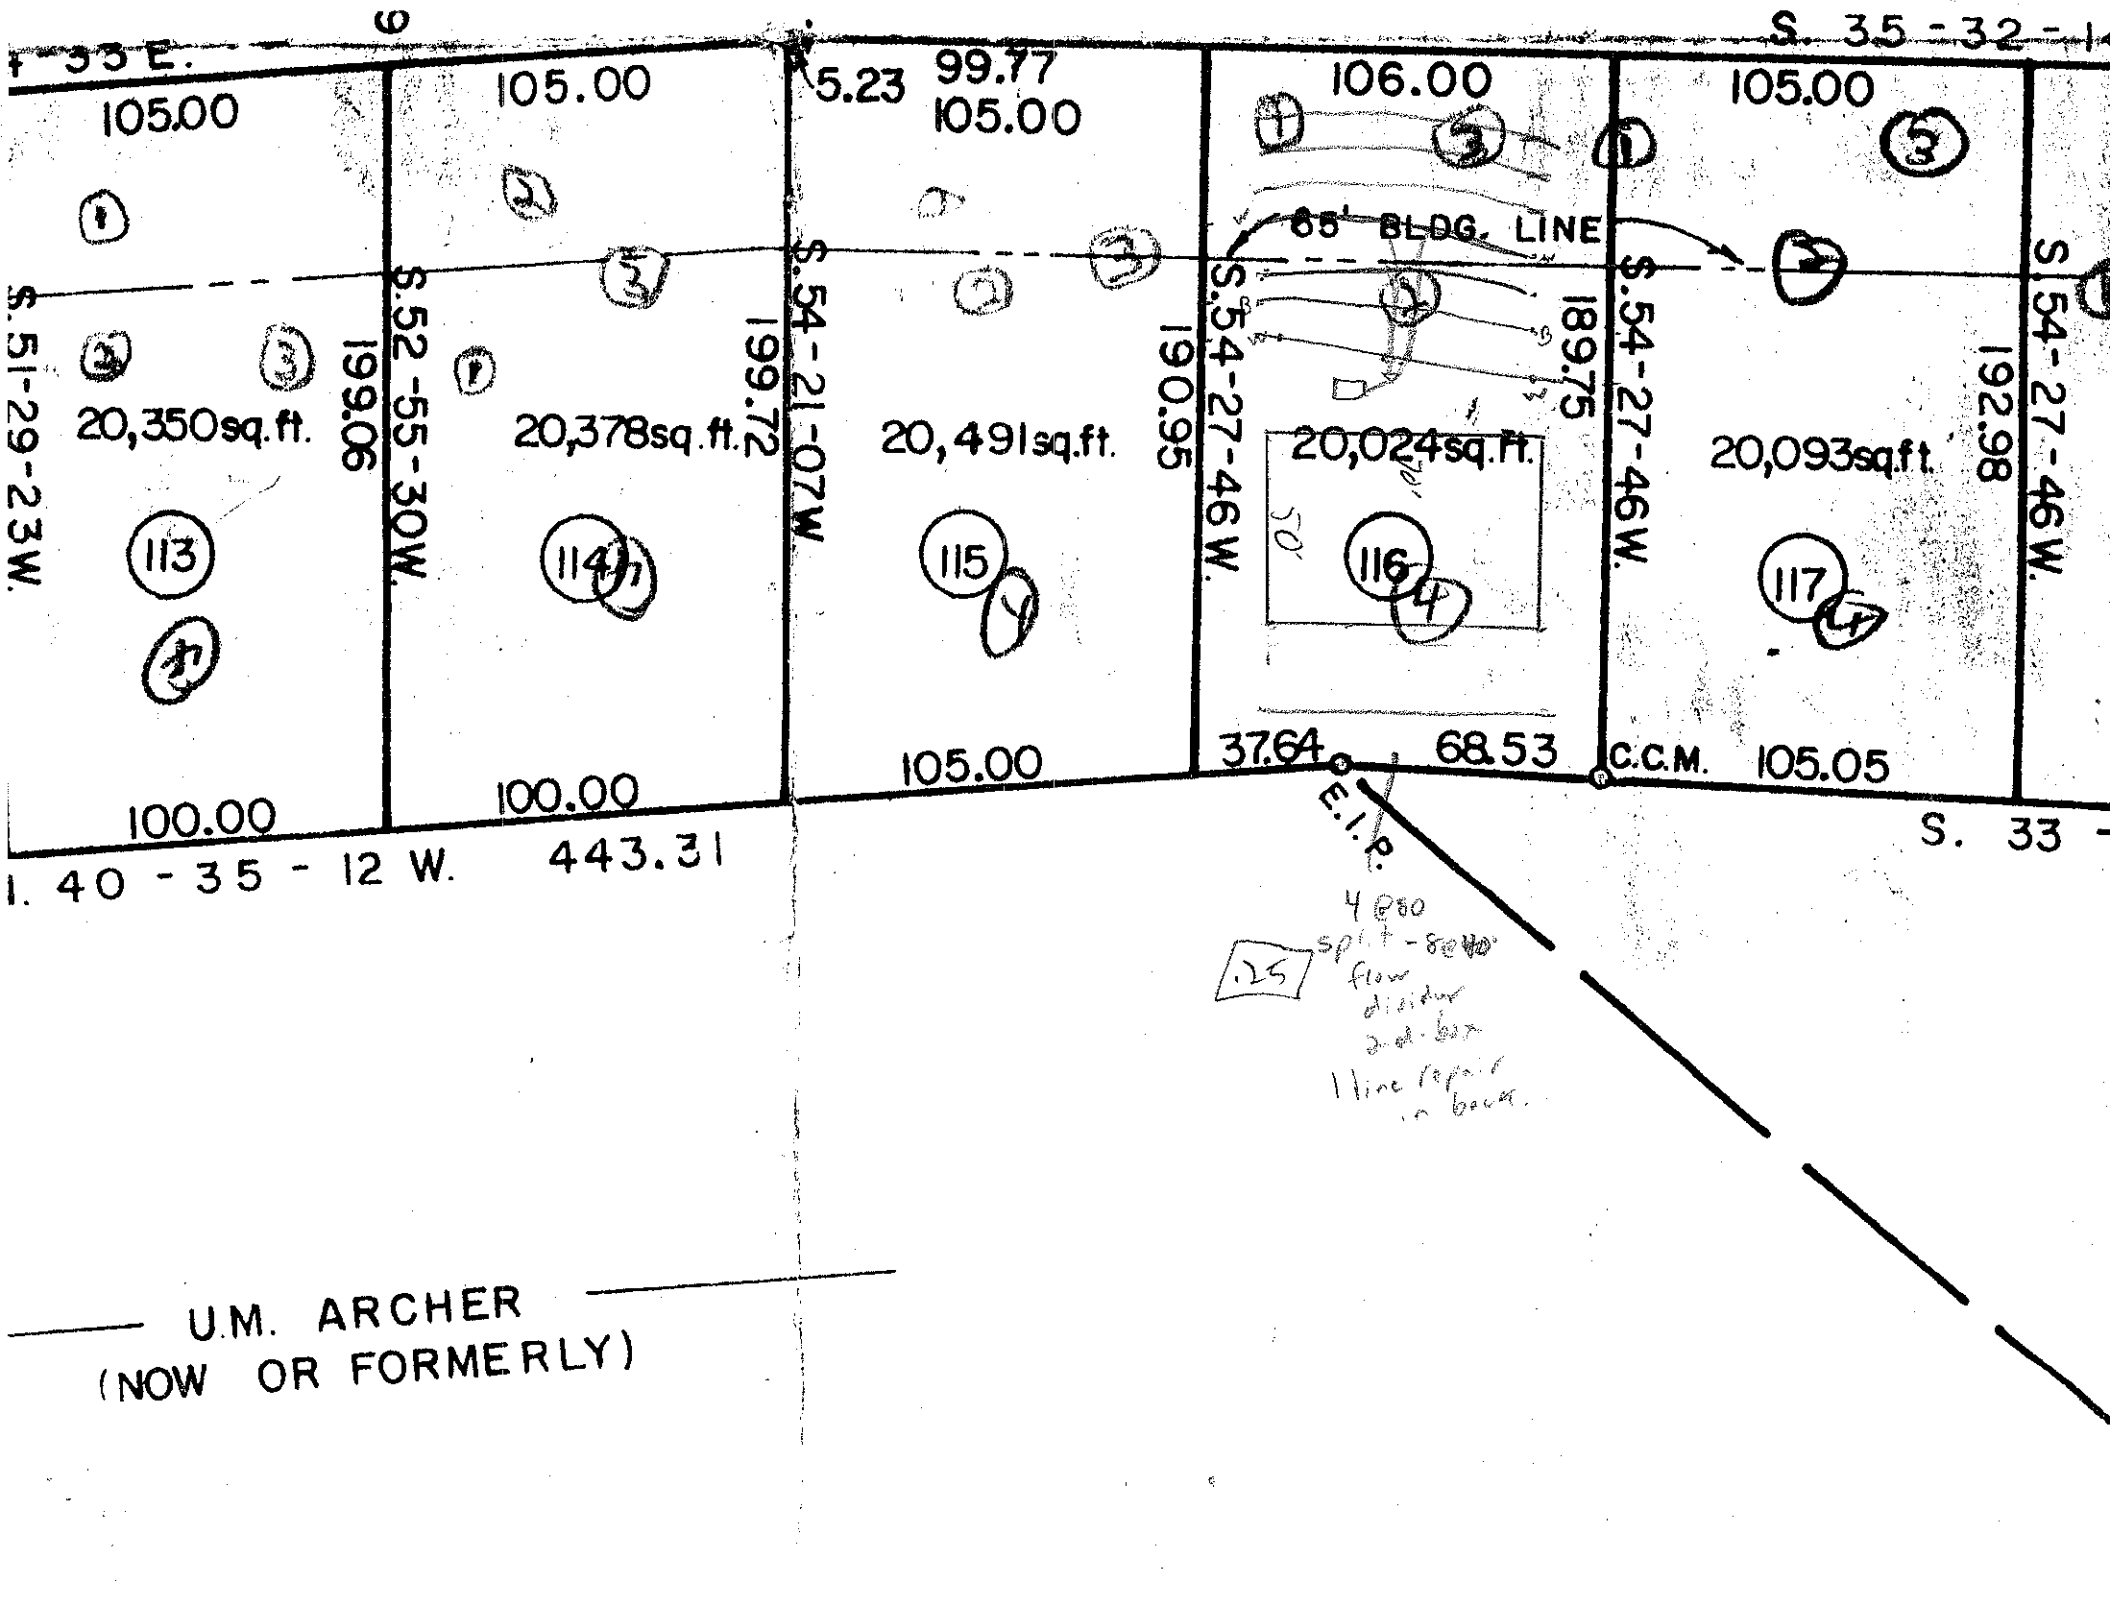
PROFILE #	.1940 LAND-SCAPE POSITION/ SLOPE %	HORI-ZON DEPTH (IN.)	SOIL MORPHOLOGY (.1941) .1941 STRUCTURE/ TEXTURE	.1941 CONSISTENCE/ MINERALOGY	OTHER PROFILE FACTORS .1942 SOIL WETNESS/ COLOR	.1943 SOIL DEPTH	.1956 SAPRO CLASS	.1944 RESTR HORIZ	PROFILE CLASS & LTAR
1	7-10% LSS	0-18	BSCL wsst	fr ssSP	sap				PS .25
		18-32	ABL Asm	fr SP - Mang. Sap		sap			
		32-60	RBkL mtsst	fr ssSP	sap				
2		0-10	RBSiL br	fr ssSP	Sap				PS .25
		10-60	RLC Mottled	fr ssSP	Sap common/many Mang				
3	✓	0-8	RBSiL GL	fr ssSP	sap/many Mang.				PS .25
		8-54	RBC Sdy Mottled	fr SP Sap					
4		0-6	ASiL GR	fr ssSP	Sap				PS 3
		6-38	RC Sdy	fr SP	Sap				
		38-57	RCL mtsst	fr ssSP	Sap				

Approve 10/5/04 MD

DESCRIPTION	INITIAL SYSTEM	REPAIR SYSTEM
Available Space (.1945)		
System Type(s)		
Site LTAR	.25	.25-.3

OTHER FACTORS (.1946): ___
SITE CLASSIFICATION (.1948): PS
EVALUATED BY: Freeman
OTHER(S) PRESENT: Sherrill

COMMENTS: ___


S. 35 - 32 -
105.00
105.00
5.23
99.77
105.00
106.00
105.00
65' BLDG. LINE
S. 51-29-23 W.
S. 52-55-30 W.
S. 54-21-07 W.
S. 54-27-46 W.
S. 54-27-46 W.
S. 54-27-46 W.
199.06
199.72
190.95
189.75
192.98
20,350 sq. ft.
20,378 sq. ft.
20,491 sq. ft.
20,024 sq. ft.
20,093 sq. ft.
113
114
115
116
117
100.00
100.00
105.00
37.64
68.53
C.C.M.
105.05
E.I.P.
S. 33 -
1. 40 - 35 - 12 W. 443.31
.25
U.M. ARCHER
(NOW OR FORMERLY)