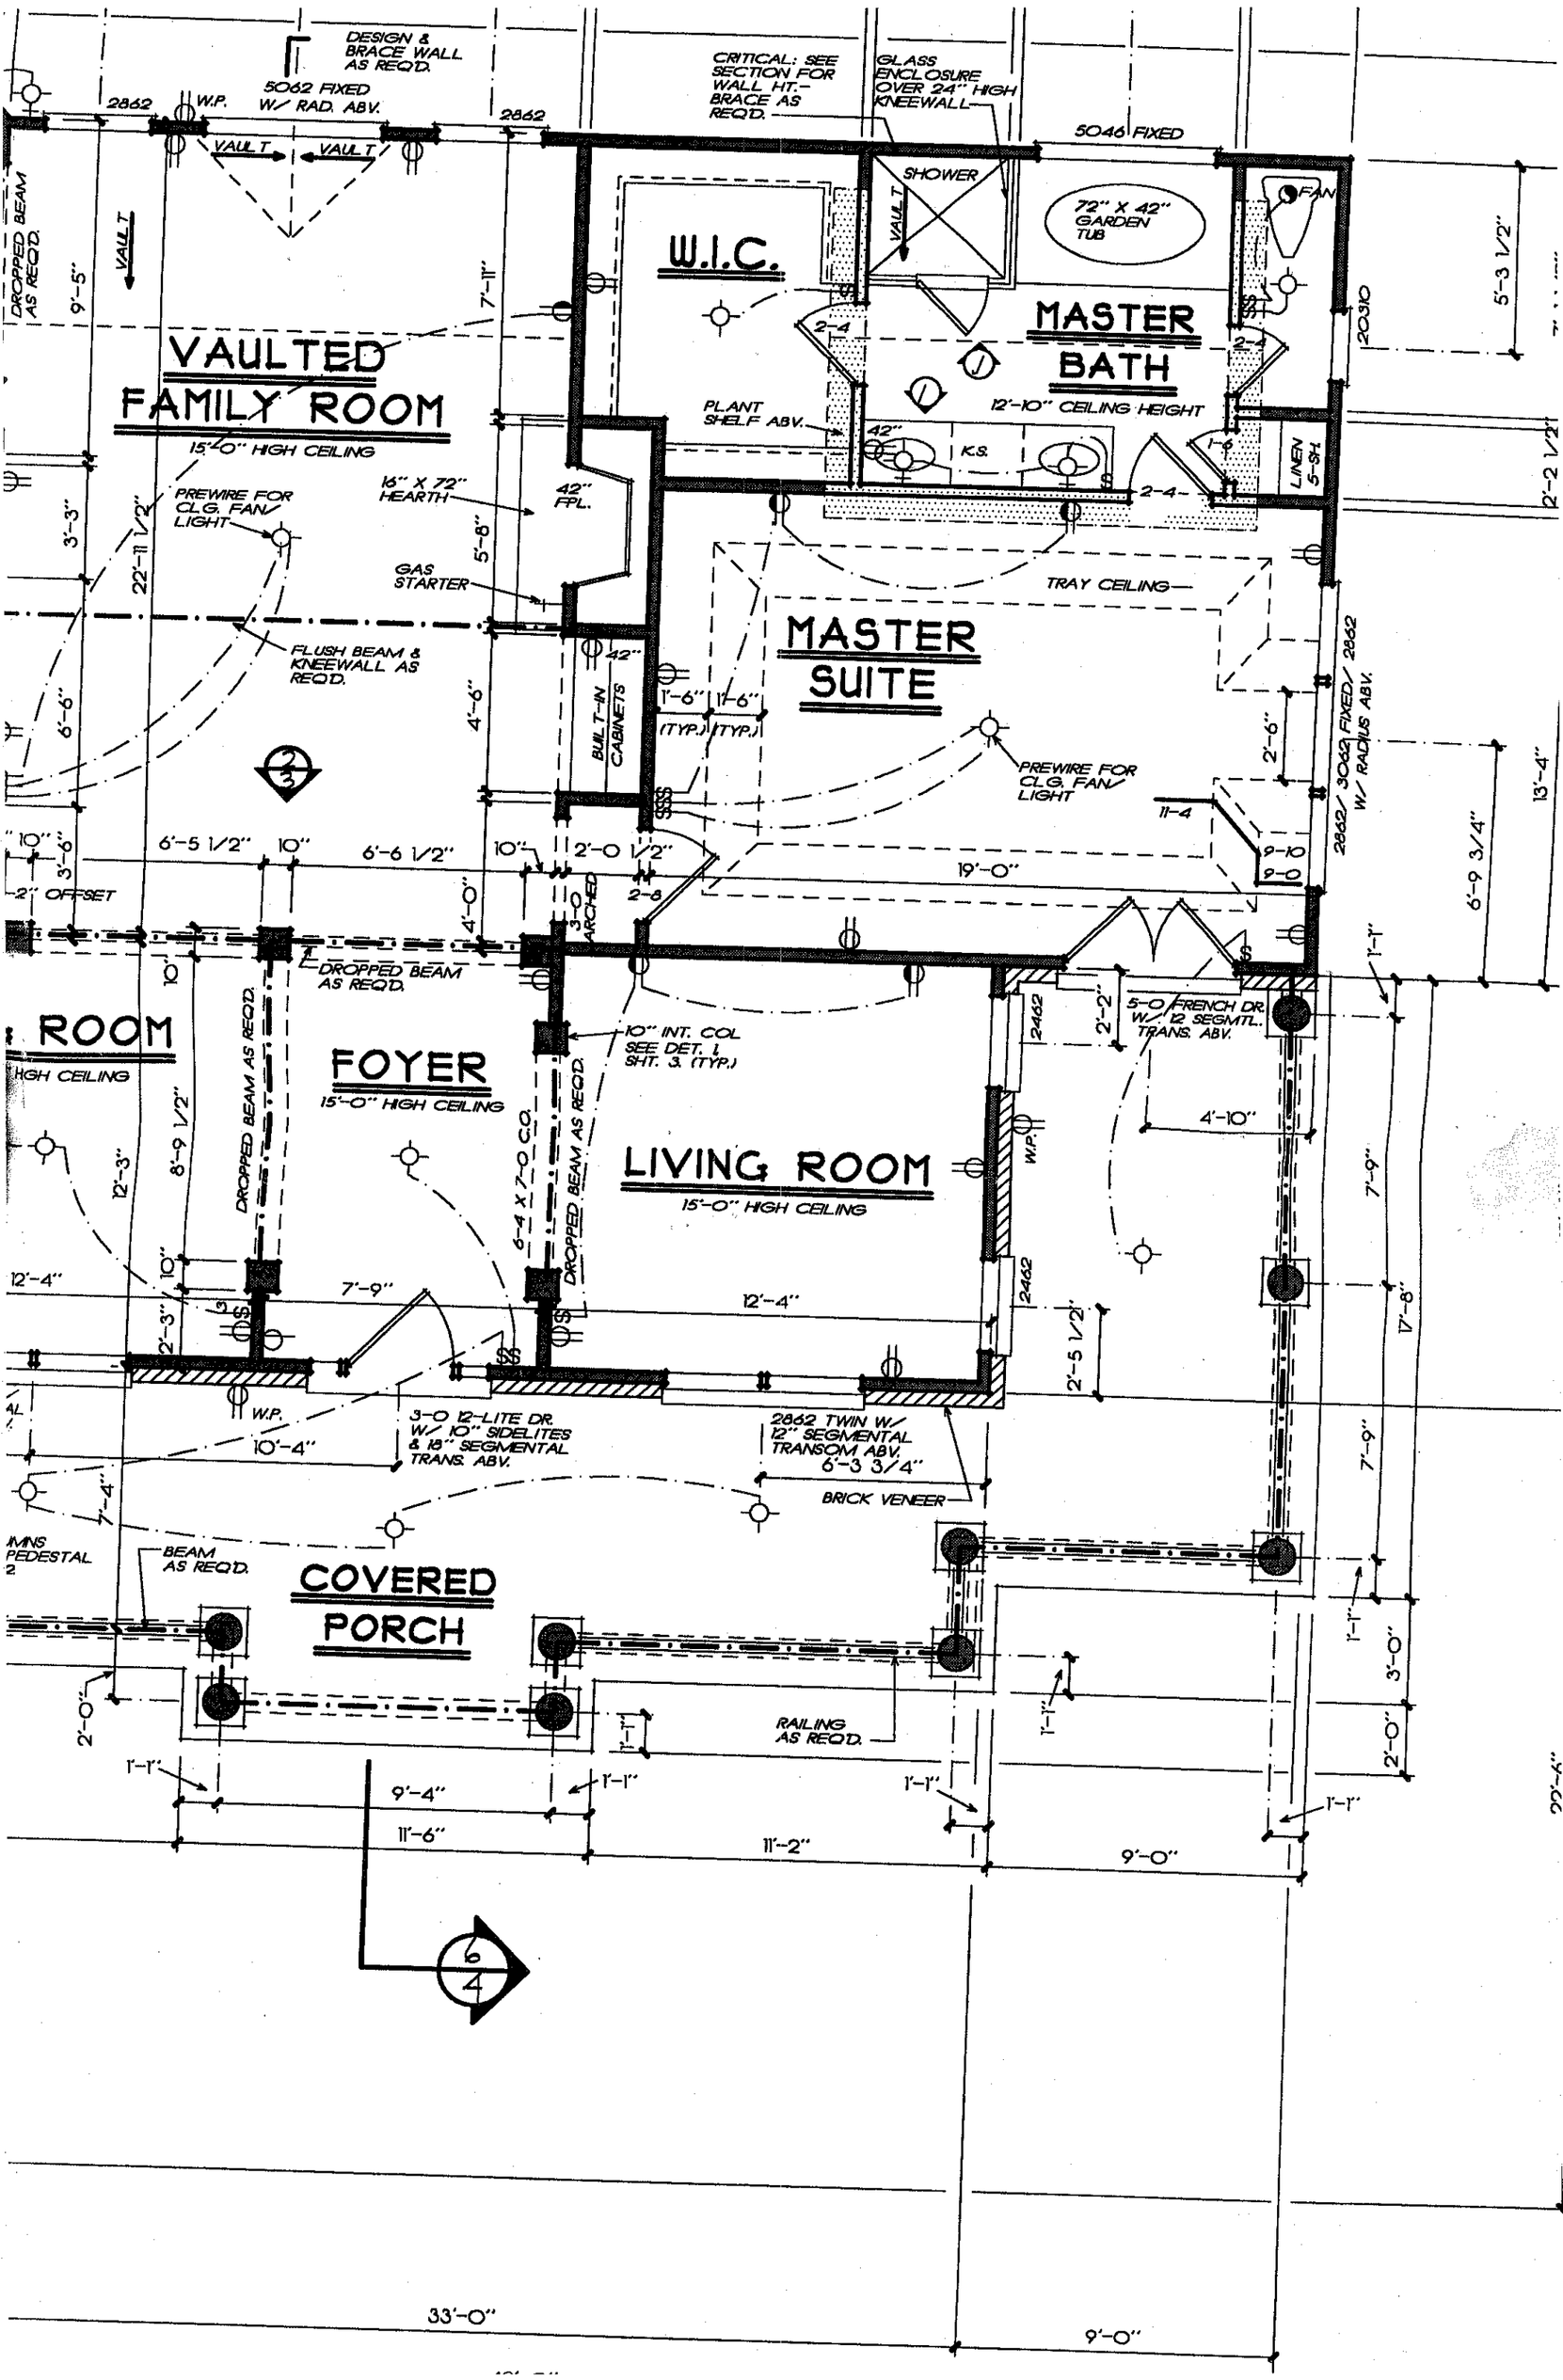
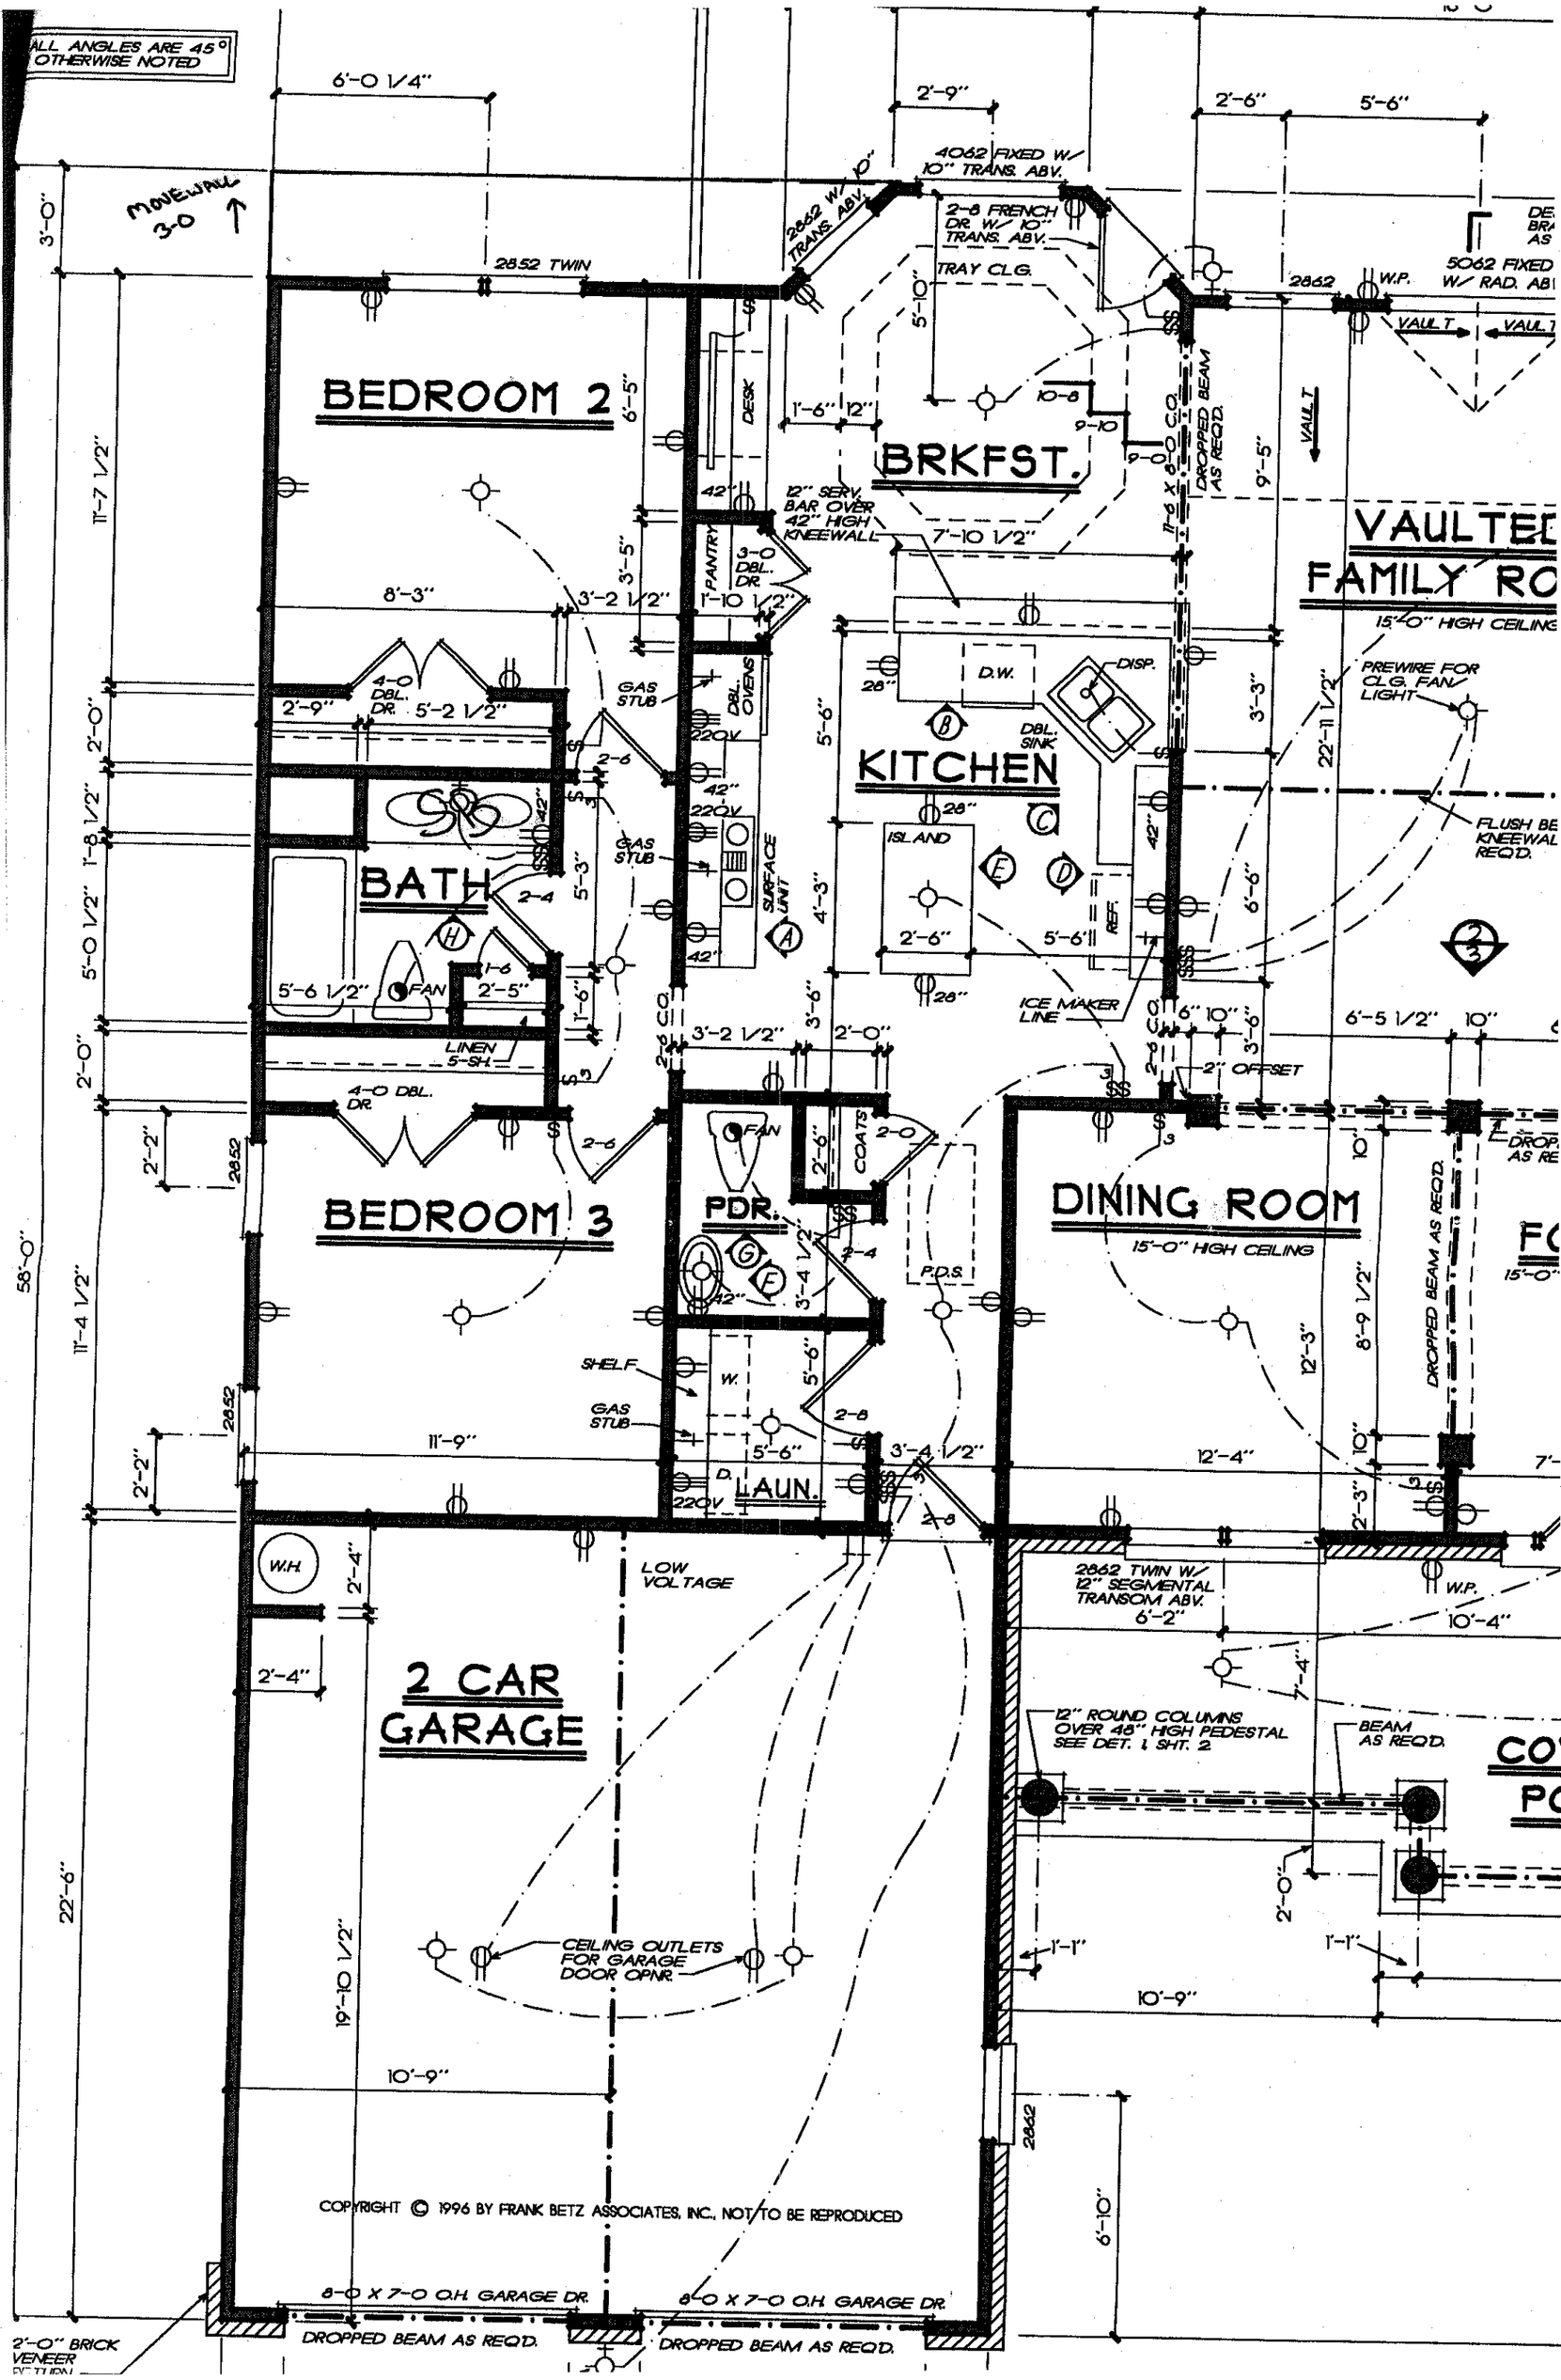

DESIGN & BRACE WALL AS REQ'D.
5062 FIXED W/ RAD. ABV.
2862
W.P.
2862
VAULT
VAULT
CRITICAL: SEE SECTION FOR WALL HT.- BRACE AS REQ'D.
GLASS ENCLOSURE OVER 24" HIGH KNEEWALL
5046 FIXED
SHOWER
VAULT
72" X 42" GARDEN TUB
FAN
W.I.C.
MASTER BATH
12'-10" CEILING HEIGHT
PLANT SHELF ABV.
42"
K.S.
LINEN 5-SH.
2030
DROPPED BEAM AS REQ'D.
VAULT
9'-5"
VAULTED FAMILY ROOM
15'-0" HIGH CEILING
7'-11"
PREWIRE FOR CLG. FAN/ LIGHT
16" X 72" HEARTH
42" FPL.
GAS STARTER
5'-8"
3'-3"
22'-11 1/2"
6'-6"
FLUSH BEAM & KNEEWALL AS REQ'D.
TRAY CEILING
MASTER SUITE
42" BUILT-IN CABINETS
1'-6" (TYP.)
1'-6" (TYP.)
4'-6"
2862/ 3068 FIXED/ 2862 W/ RADIUS ABV.
PREWIRE FOR CLG. FAN/ LIGHT
2'-6"
11-4
9-10
9-0
19'-0"
6'-9 3/4"
13'-4"
10"
3'-6"
6'-5 1/2"
10"
6'-6 1/2"
10"
2'-0 1/2"
2-8
3-0 ARCHED
4'-0"
2" OFFSET
DROPPED BEAM AS REQ'D.
ROOM
HIGH CEILING
FOYER
15'-0" HIGH CEILING
10" INT. COL SEE DET. 1 SHT. 3. (TYP.)
5-0 FRENCH DR. W/ 12 SEGMTL. TRANS. ABV.
2462
2'-2"
1'-1"
4'-10"
LIVING ROOM
15'-0" HIGH CEILING
W.P.
7'-9"
12'-3"
8'-9 1/2"
DROPPED BEAM AS REQ'D.
6'-4 X 7'-0 C.O.
DROPPED BEAM AS REQ'D.
12'-4"
10"
7'-9"
12'-4"
2462
2'-3"
2'-5 1/2"
17'-8"
W.P.
3-0 12-LITE DR. W/ 10" SIDELITES & 18" SEGMENTAL TRANS. ABV.
10'-4"
2862 TWIN W/ 12" SEGMENTAL TRANSOM ABV.
6'-3 3/4"
BRICK VENEER
7'-9"
7'-4"
MNS PEDESTAL
2
BEAM AS REQ'D.
COVERED PORCH
1'-1"
3'-0"
2'-0"
2'-0"
RAILING AS REQ'D.
1'-1"
1'-1"
1'-1"
1'-1"
1'-1"
9'-4"
11'-6"
11'-2"
9'-0"
6
4
33'-0"
9'-0"



COPYRIGHT © 1996 BY FRANK BETZ ASSOCIATES, INC., NOT TO BE REPRODUCED