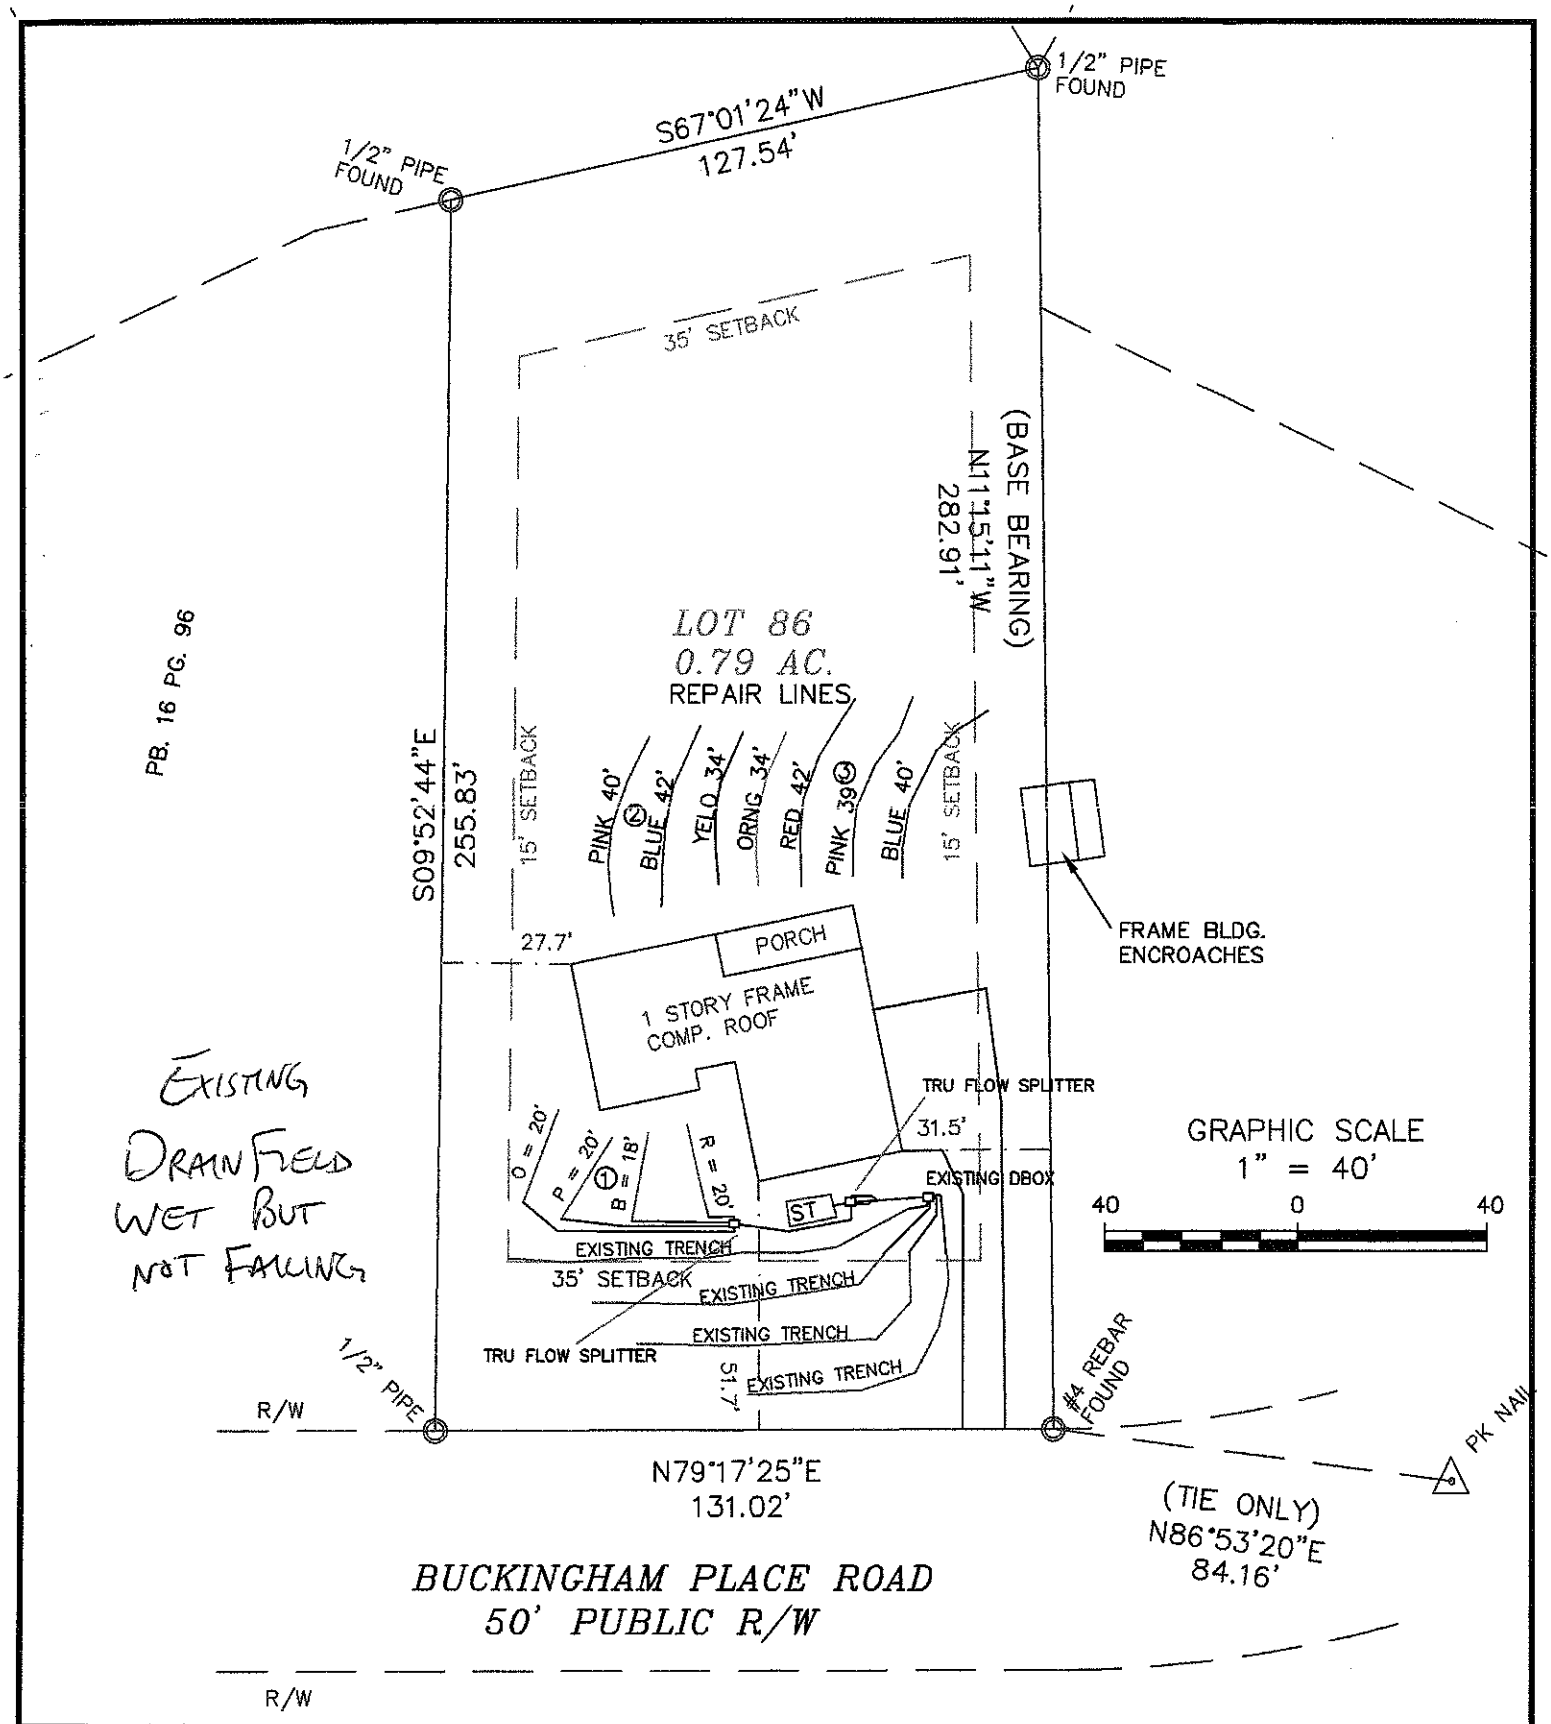


EXISTING DRAINFIELD WET BUT NOT FAILING

SHEET 1 OF 1	SHEET TITLE: SEPTIC SYSTEM LAYOUT SKETCH MAP	PROJECT NAME: SCOTT LINDLY BUCKINGHAM PL IREDELL COUNTY, NORTH CAROLINA MAY 2014	Soil & Forestry Services of the Carolinas, PA PO Box 832 Mooresville, NC 28115	SCALE: 1" = 40' WO, AR FIELD WORK WO DRAWN BY WO PROJECT MGR. PROJECT NO. 14-1023