15889

# IREDELL COUNTY HEALTH DEPARTMENT

## IMPROVEMENT PERMIT AND CERTIFICATE OF COMPLETION / OPERATIONS PERMIT

OWNER OR CONTRACTOR JOE CURTISS POTEAT DATE 3/3/93 PERMIT NO. IC-A-21

PHONE: Business ______ Home 892-3581


LOCATION SINK FARM RD; 1155 TL PRESBYTERIAN TR SINK FARM STRAIGHT ON GRAVEL (L) THRU GATE STRAIGHT TO LARGE HOUSE SITE S.R. No. ______

SUBDIVISION NAME N/A LOT NO. ______ SECTION OR BLOCK NO. ______

House ☑ Mobile Home ☐ Business ☐ Other ______

| | |
|---|---|
| No. Bedrooms 5 No. Bathrooms 3 | Soil Characteristics P - C/G/ |
| Garbage Disposal Unit Yes ☐ No ☑ | Application Rate P (.3 - .35) wk gran - SS ON TOP |
| Auto. Dishwasher Yes ☑ No ☐ | Topography ROLLING - 6-7% |
| Auto. Wash. Machine Yes ☑ No ☐ | Depth to Water Table S >48" |
| Lot Area ~ 31 AC | Rock or other impervious formations S - NONE OBSERVED |

______ Basement with Plumbing ✓ Basement without Plumbing ✓ No Basement ______ Crawl Space

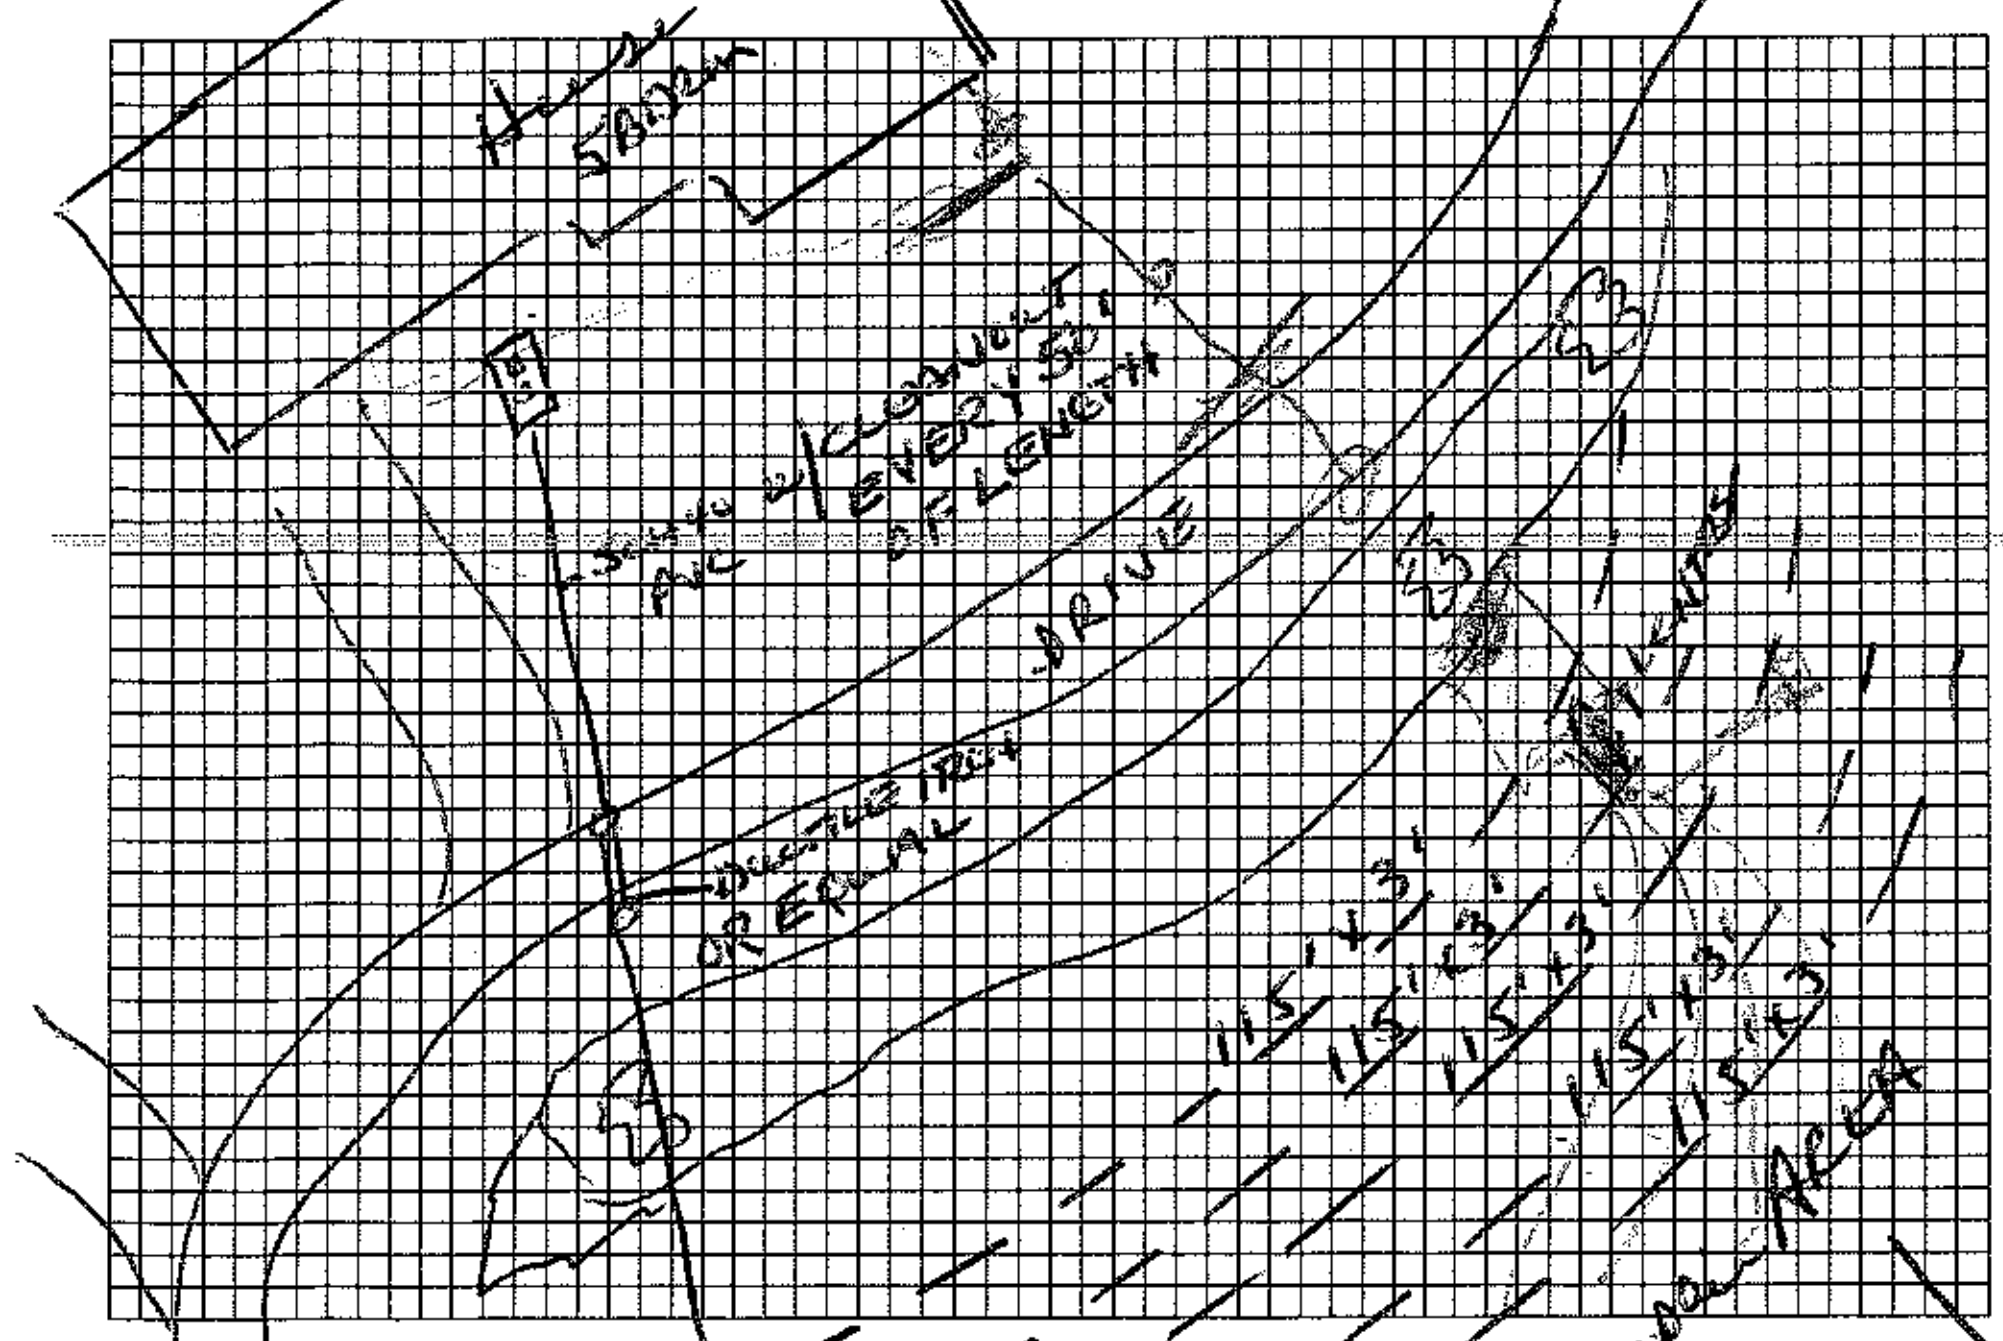

Size of Tank 1250 ~~2000 - 1000~~ 720000 Gals.

Nitrification Field:

No. of Lines 5 @ 115' x 3'

Sq. Ft. 1714 (2400) Linear Ft. 571 (800)

Depth of Stone in Lines ______

Water Supply: Individual ☑ MECK. CO.

Public ☐

340 gals/dose

~ pal

4" drawdown at 22 gal/in.

Installed by ______

I understand and agree to install a septic tank system as specified on this Improvement Permit.

Signed: [signature]

(IMPROVEMENT PERMIT IS VALID FOR 60 MONTHS FROM DATE OF ISSUE.)

Plot of System (Not to Scale)

IMPROVEMENT PERMIT BY Wesley Sparks RS.

COMMENTS

Trenches on contour - trench bottoms at 30" depth. Use Speed Levelers in Dist Box - Water from drive diverted around drainfield area.

CERTIFICATE OF COMPLETION BY ______ DATE ______

EXISTING SYSTEM CHECKED BY ______ DATE ______

CONSTRUCTION MUST COMPLY WITH ALL OTHER APPLICABLE STATE AND LOCAL REGULATIONS

Permit is VOID if any unauthorized changes are made in installation of system, and/or if any unapproved changes are made to the site, and/or if any false information is supplied toward securing Improvement Permit.

Health Dept. Copy: White Inspection Dept. Copy: Yellow Sanitarian's Copy: Pink Owner's Copy: Gold