IREDELL COUNTY HEALTH DEPARTMENT *ENVIRONMENTAL HEALTH DIVISION*:

SITE PLAN WORKSHEET

SEE THE "SAMPLE SITE PLAN" BELOW. ***INCOMPLETE SITE PLANS WILL BE RETURNED TO YOU FOR COMPLETION AND MAY RESULT IN A DELAY IN THE ISSUANCE OF YOUR SEPTIC SYSTEM PERMIT!!!***

Place an (X) beside each item as you complete the site plan:


- ✓ **Property Line measurements are clearly identified...**
- ✓ **All proposed structures are indicated...**

SHOW: ***proposed house or business footprint, wells, water lines, patios, pools and decks, and any other item that will occupy space on the site***

- ✓ **Front and side setbacks from property line...**
- ✓ **Preferred driveway location and configuration, preferred well location...**
- ✓ **Area you prefer your septic system to be placed...**
- ✓ **North arrow, or other sufficient indicator of direction...**

Circle N/A on the following if appropriate:

- **____ Location of septic systems and wells within 100' of your property... N/A**
- **____ Location of easements and rights of ways on your property... N/A**
- **____ Location of any designated wetlands on the property... N/A**

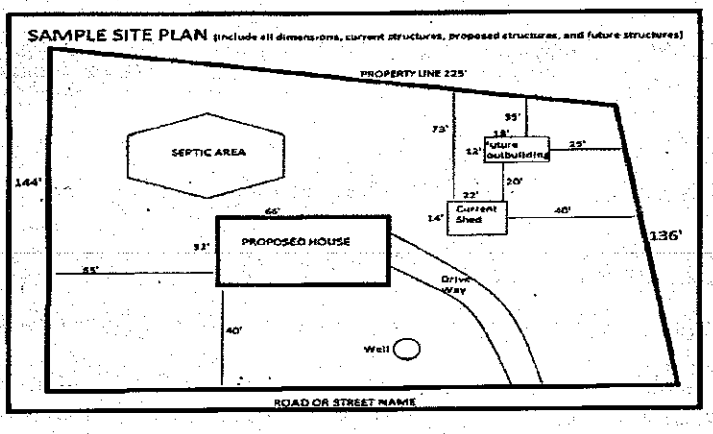

USE THIS SPACE TO DRAW YOUR SITE PLAN

See Attached


Signature: _____

REQUIRED **property owner or owner's legal representative signature**

9-19-14

DATE

1" = 100'

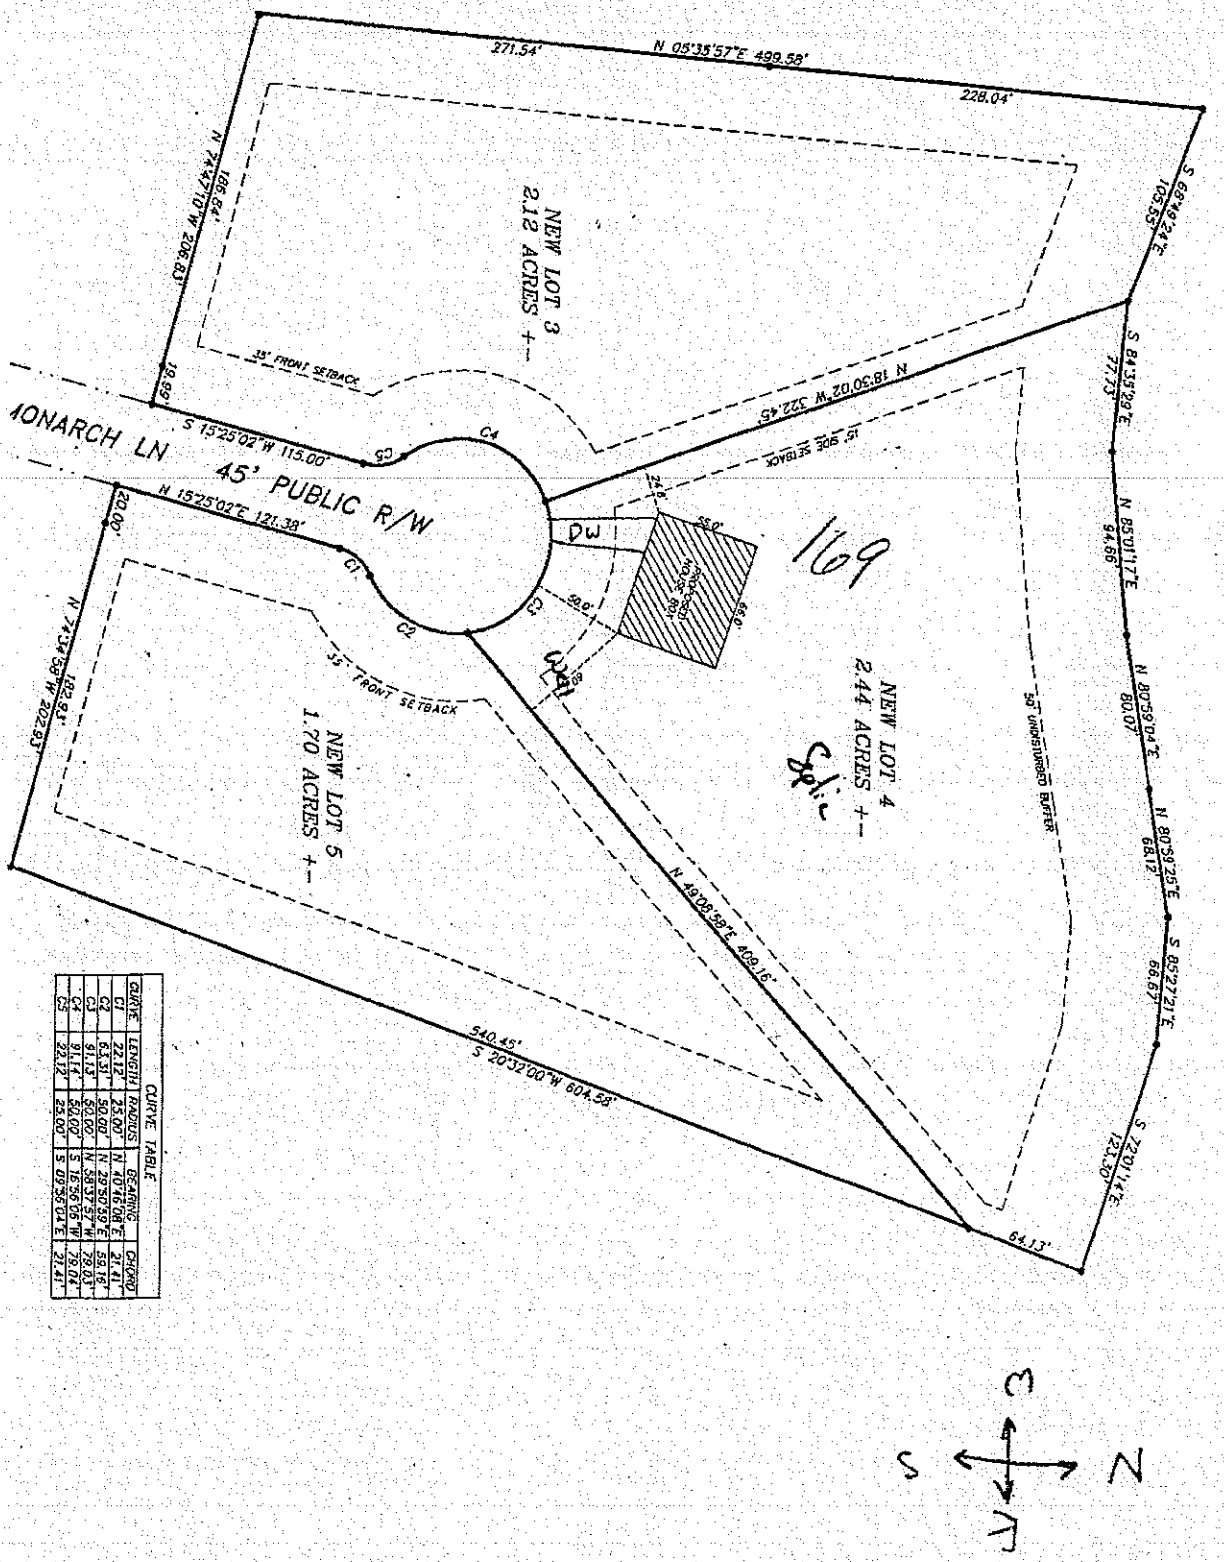

CURVE TABLE					
CURVE	LENGTH	RADIUS	BEARING	CHORD	
C1	22.12'	25.00'	N 40°46'08"E	21.41'	
C2	63.31'	50.00'	N 29°50'59"E	59.16'	
C3	91.13'	50.00'	N 58°37'57"W	79.03'	
C4	91.14'	50.00'	S 16°56'06"W	79.04'	
C5	22.12'	25.00'	S 09°35'04"E	21.41'	