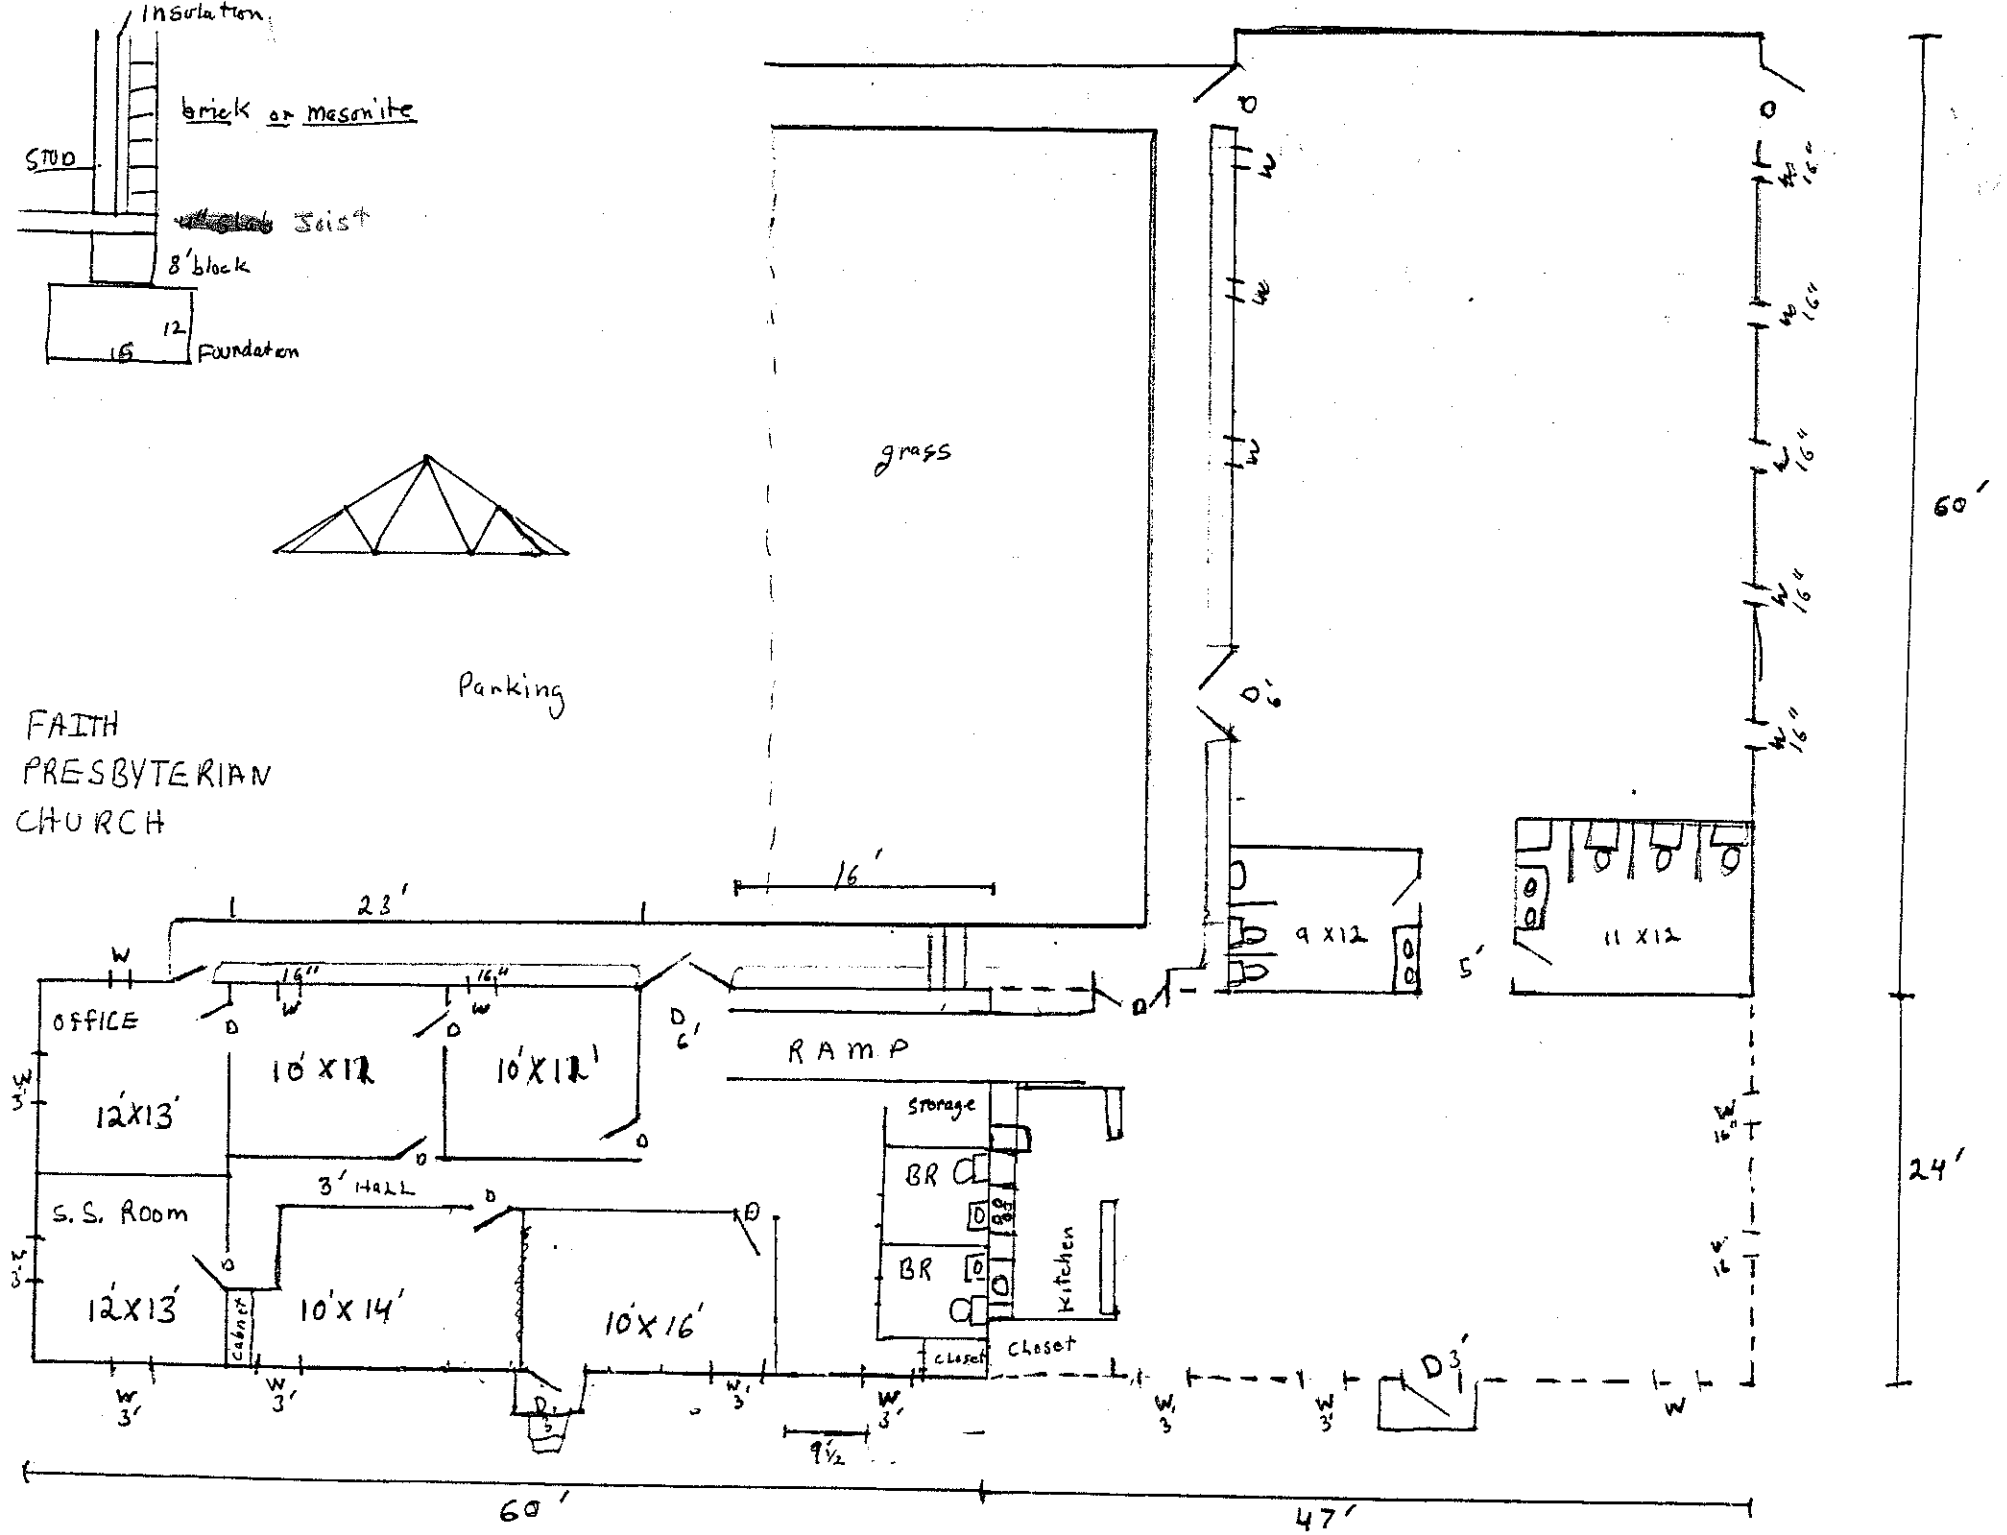

Insulation
brick or masonite
STUD
Joist
8' block
12
16
Foundation
grass
Parking
FAITH
PRESBYTERIAN
CHURCH
60'
16'
23'
OFFICE
10'X12'
10'X12'
12'X13'
RAMP
9 X12
11 X12
5'
6'
24'
S. S. Room
12'X13'
3' HALL
10'X14'
10'X16'
Storage
BR
BR
Kitchen
Closet
closet
cabinet
9½
60'
47'
10 FT. Ceiling