IREDELL COUNTY HEALTH DEPARTMENT


ENVIRONMENTAL HEALTH DIVISION

PAGE 2: ***SITE PLAN WORKSHEET***

SEE THE "SAMPLE SITE PLAN" BELOW. ***INCOMPLETE SITE PLANS WILL BE RETURNED TO YOU FOR COMPLETION AND MAY RESULT IN A DELAY IN THE ISSUANCE OF YOUR SEPTIC SYSTEM PERMIT!!!***

Place an (X) beside each item as you complete the site plan:

( ) Property Line measurements are clearly identified
( ) All proposed structures are indicated
( ) Front and side setbacks from property line
( ) Preferred driveway location and well location
( ) Area you prefer your septic system to be placed
( ) North arrow, or other sufficient indicator of direction

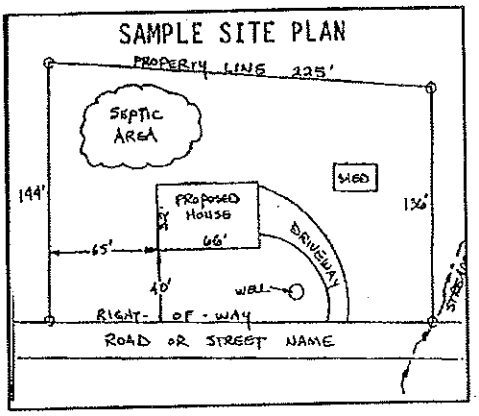


Circle N/A on the following if appropriate:

Location of septic systems and wells within 100' of your property	N/A
Location of easements and rights of ways on your property	N/A
Location of any designated wetlands on the property	N/A

USE THIS SPACE TO DRAW YOUR SITE PLAN

Show: proposed house or business footprint, wells, water lines, patios, pools and decks, and any other item that will occupy space on the site

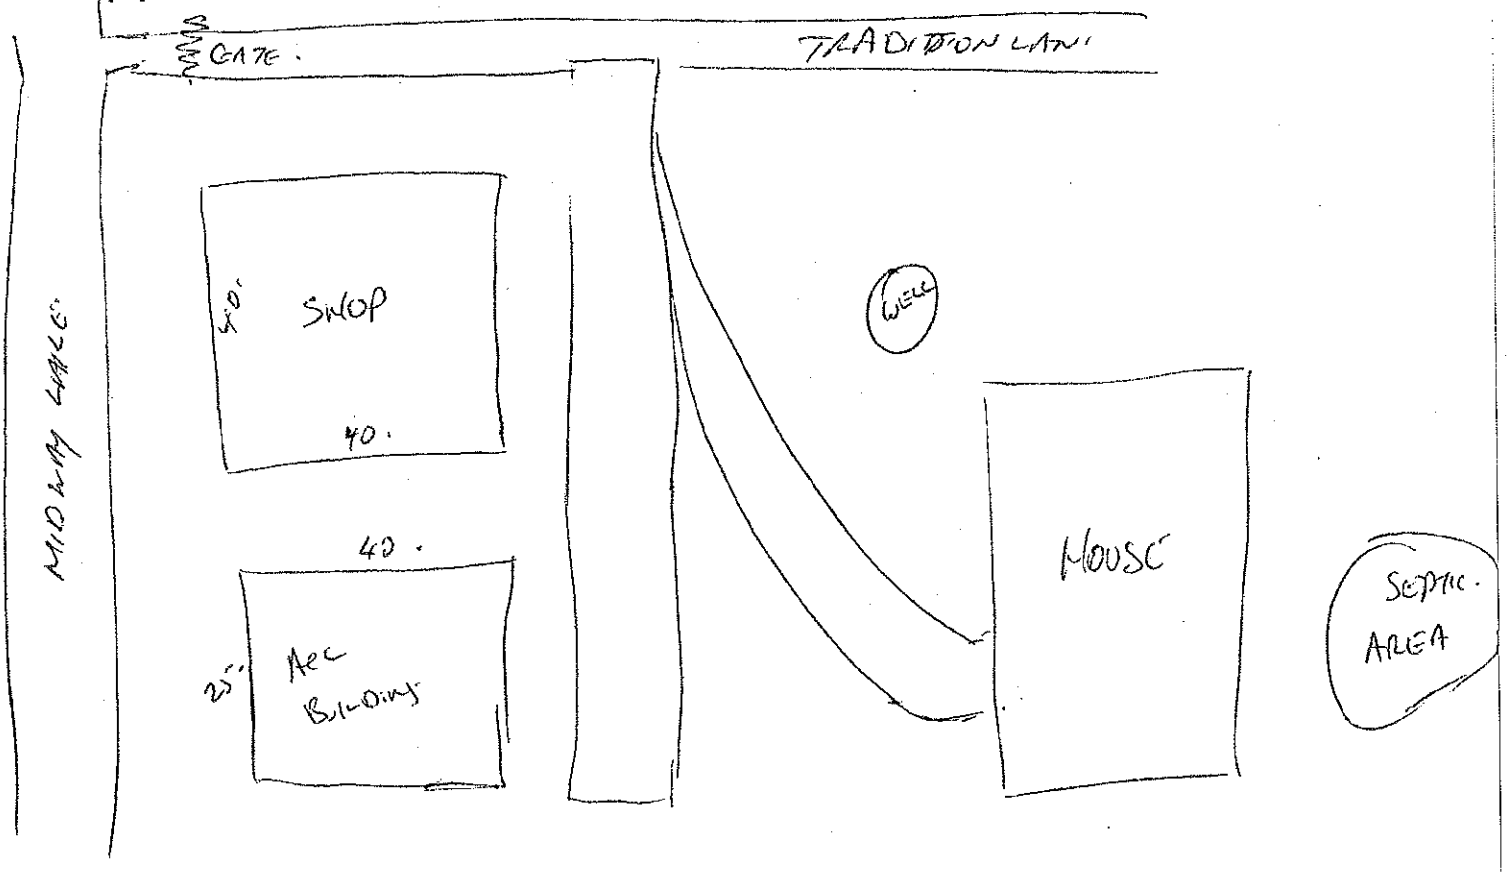


Signature: _____

Property owner or owner's legal representative signature (SIGNATURE REQUIRED)

5/DEC/2013.

DATE

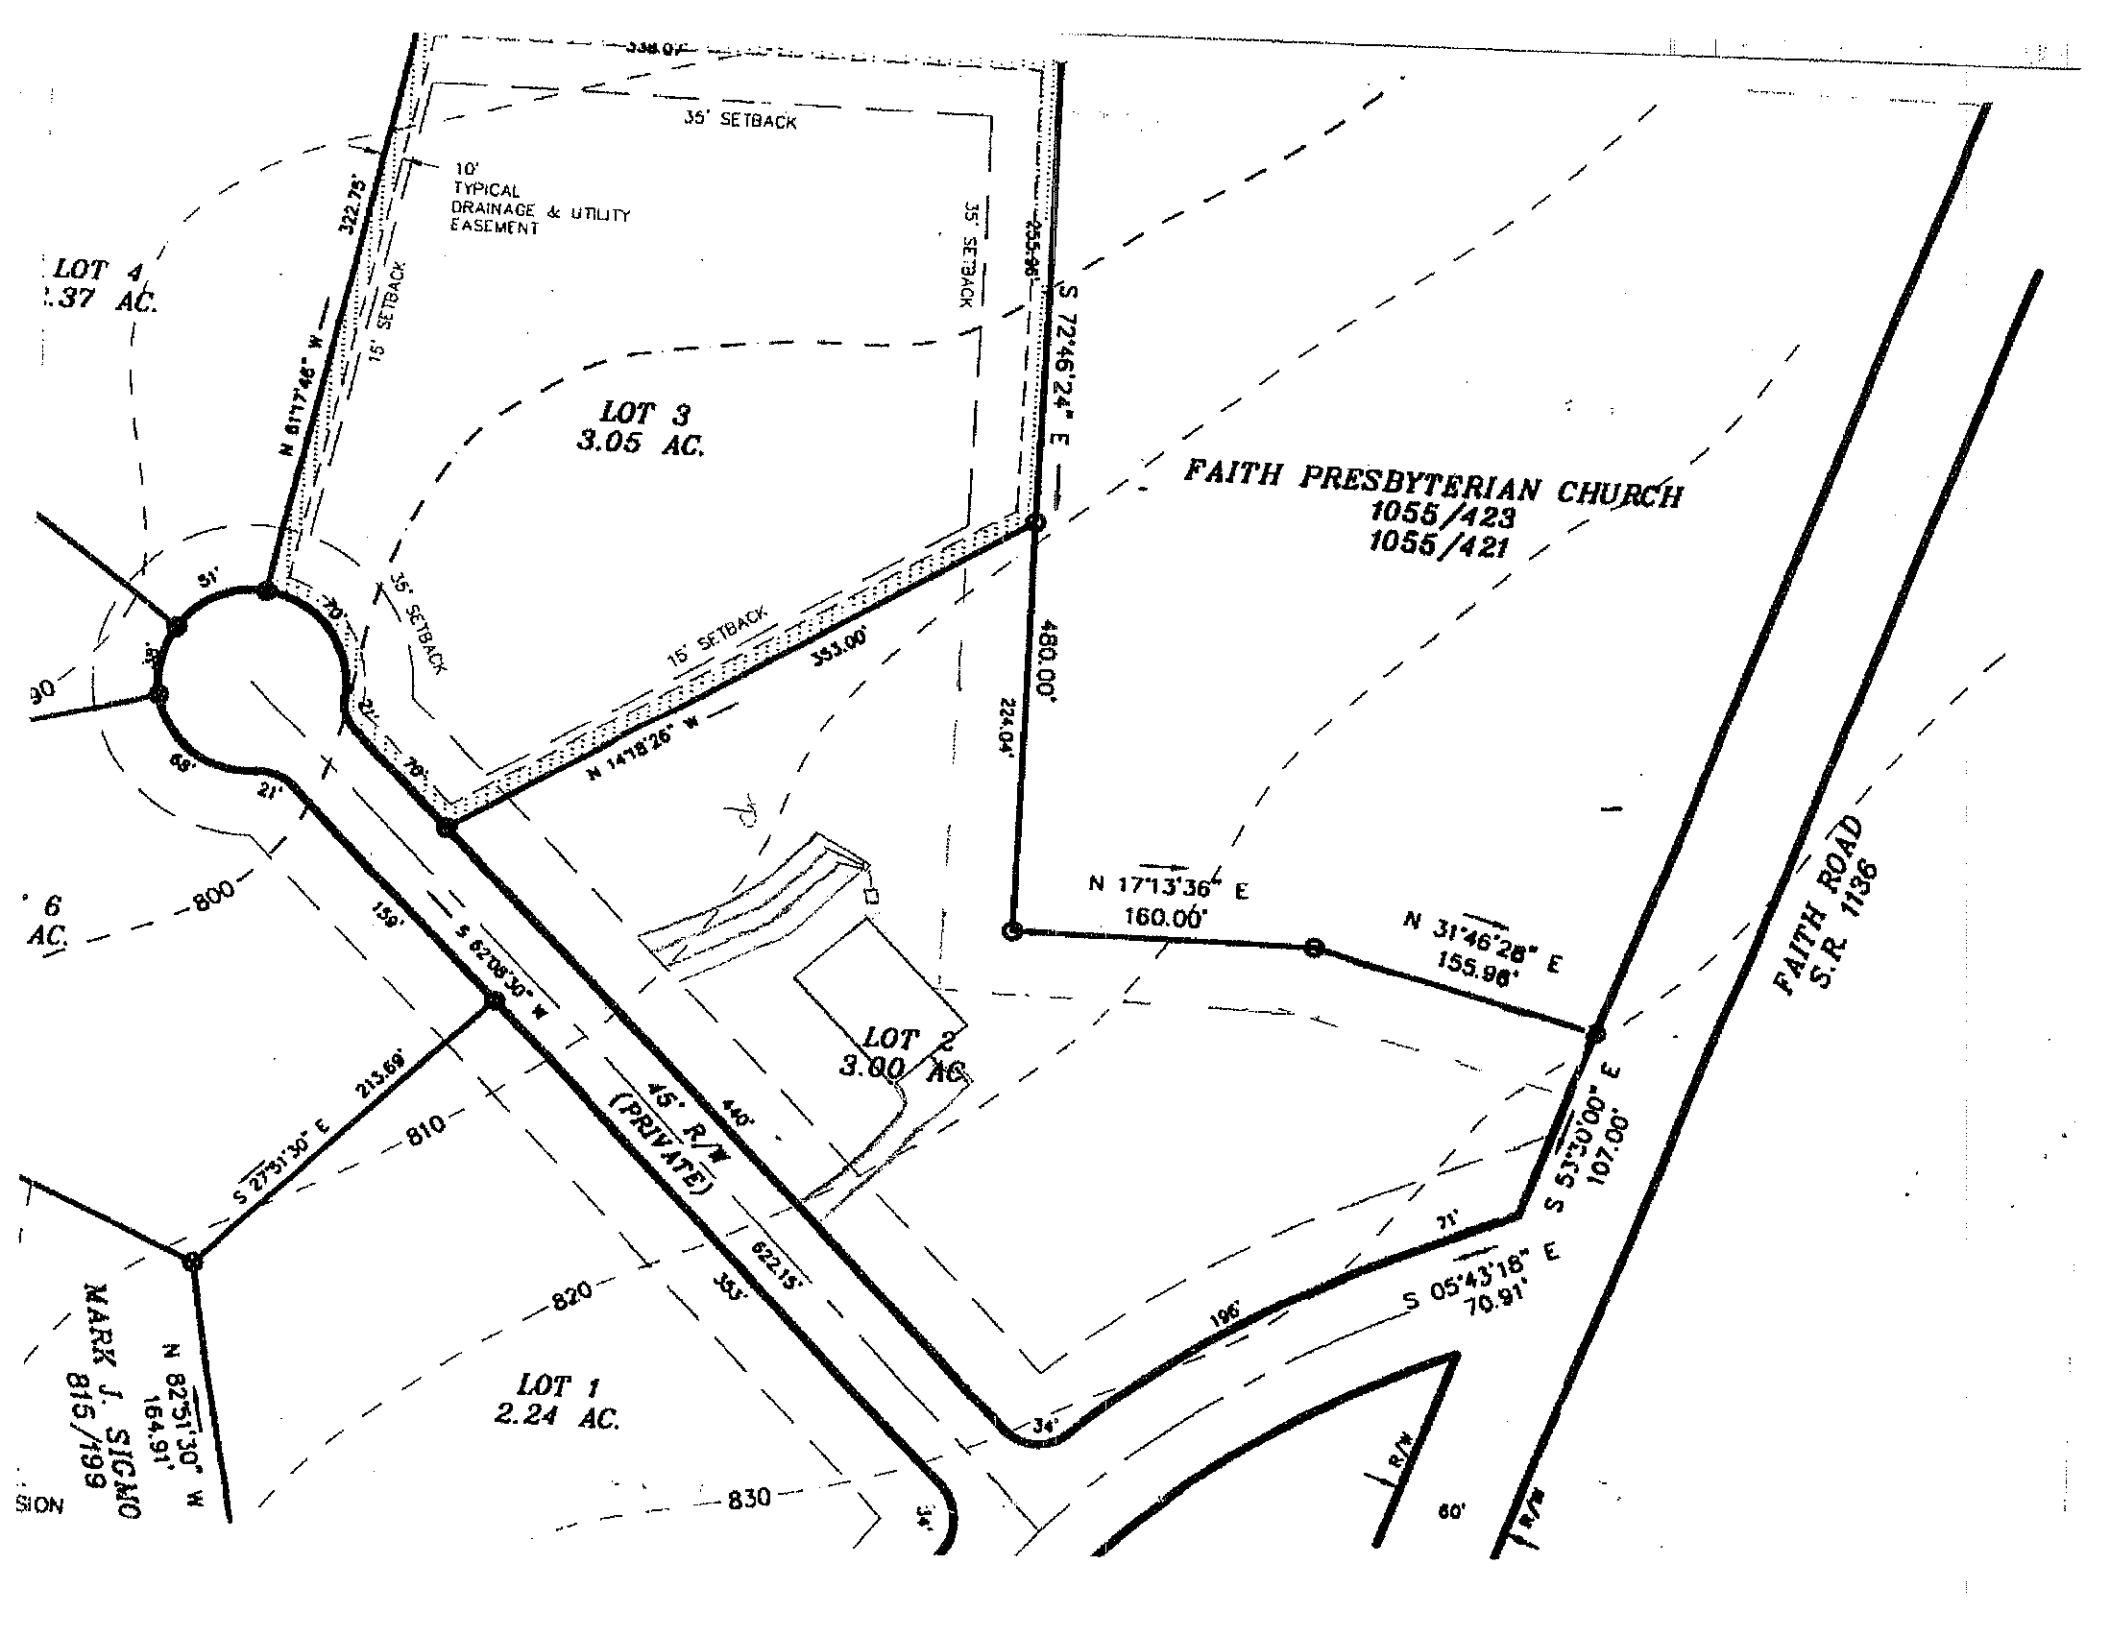
35' SETBACK
10' TYPICAL DRAINAGE & UTILITY EASEMENT
35' SETBACK
15' SETBACK
322.75'
N 61°17'48" W
LOT 4
.37 AC.
LOT 3
3.05 AC.
S 72°46'24" E
255.96'
FAITH PRESBYTERIAN CHURCH
1055/423
1055/421
35' SETBACK
15' SETBACK
353.00'
N 14°15'26" W
480.00'
224.04'
N 17°13'36" E
160.00'
N 31°46'28" E
155.96'
FAITH ROAD
S.R. 1136
LOT 2
3.00 AC.
S 67°08'30" W
45' R/W
(PRIVATE)
440'
213.69'
S 27°51'30" E
810
820
830
LOT 1
2.24 AC.
622.15'
353'
N 82°51'30" W
164.91'
MARK J. SIGMO
815/199
S 53°30'00" E
107.00'
S 05°43'16" E
70.91'
196'
34'
60'
R/W