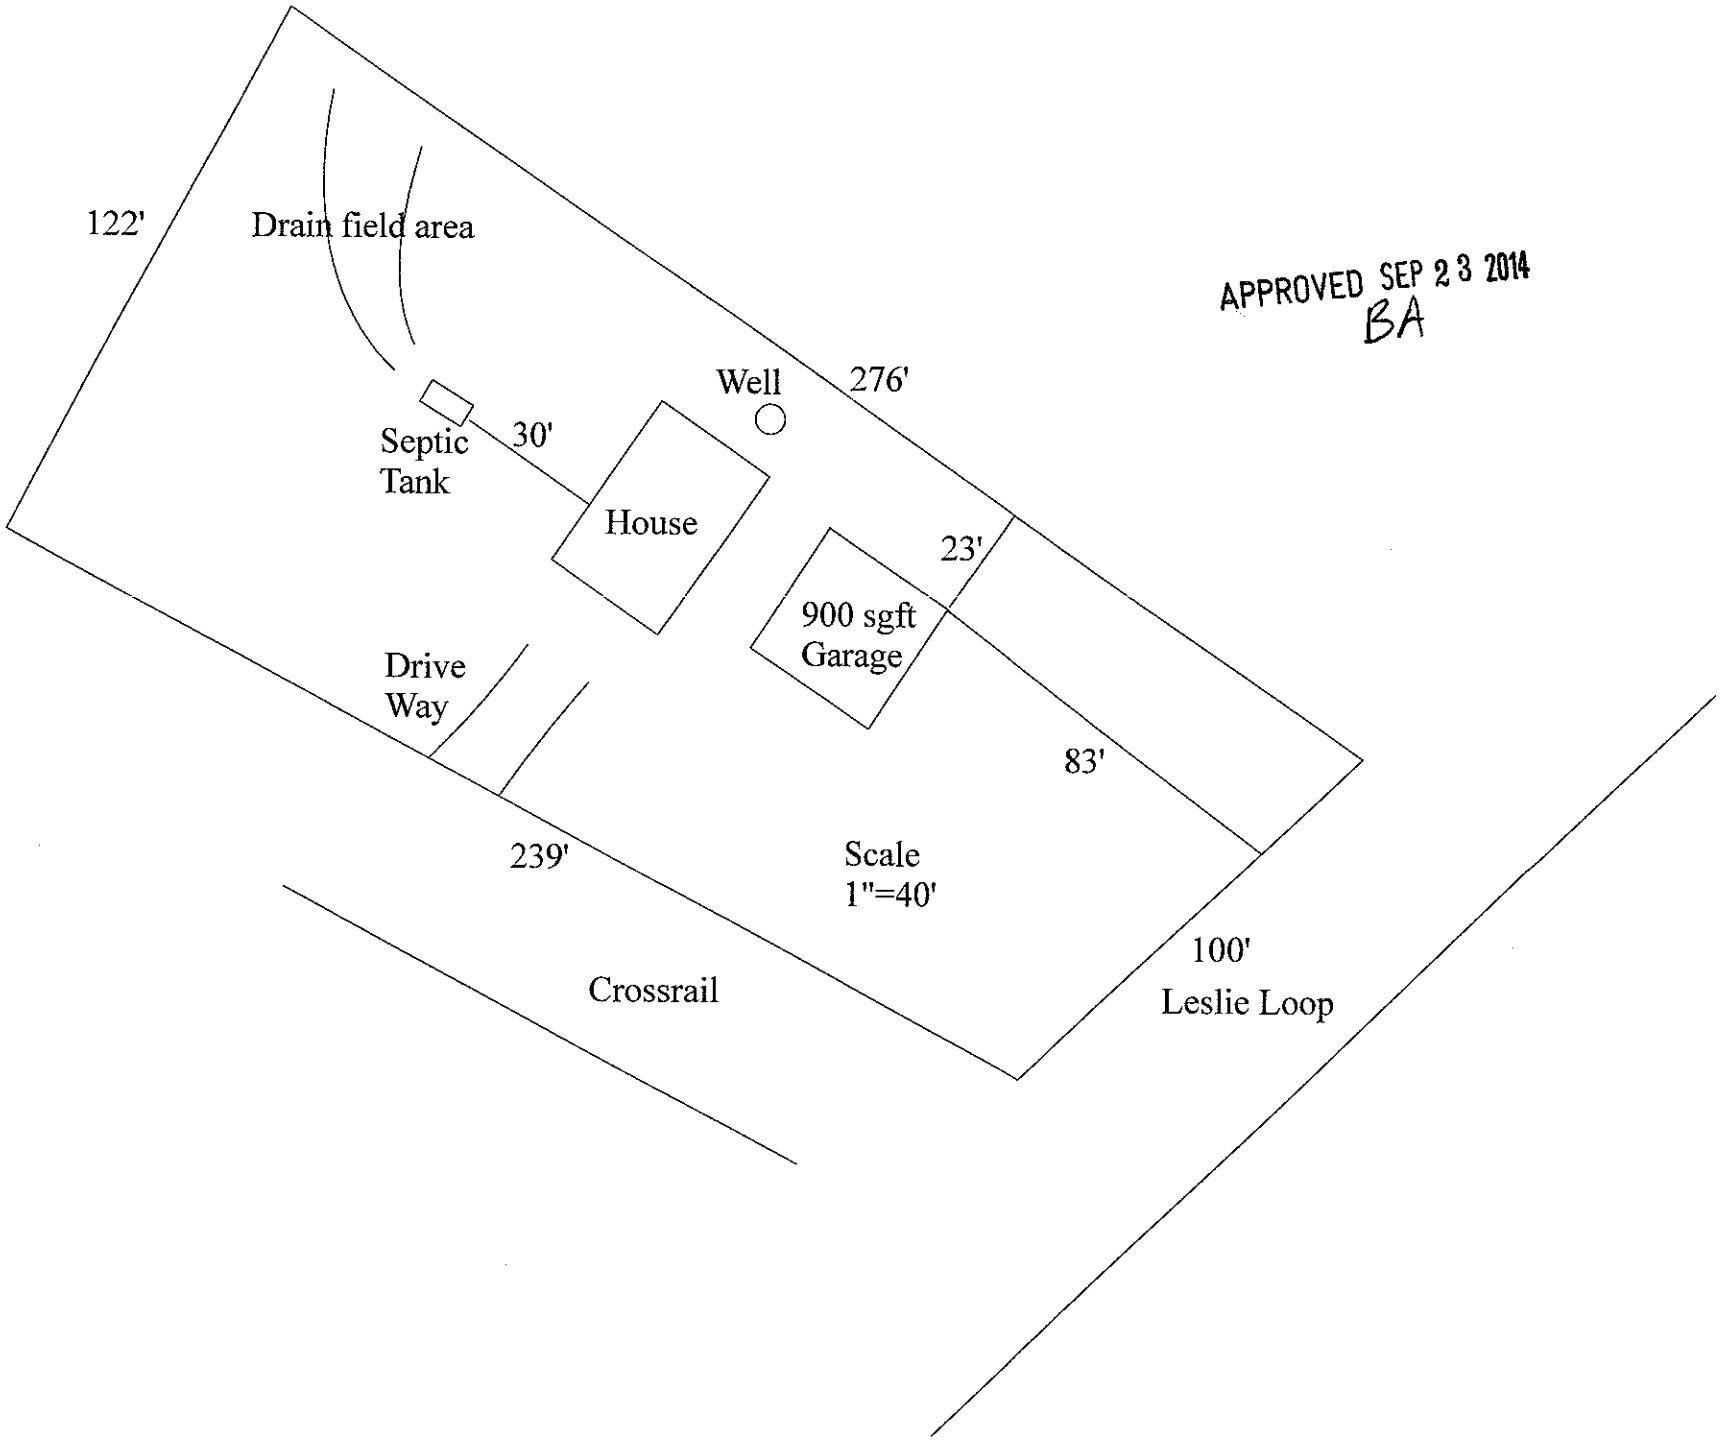

122'
Drain field area
APPROVED SEP 23 2014
BA
Well
276'
Septic
Tank
30'
House
23'
900 sgft
Garage
Drive
Way
83'
239'
Scale
1"=40'
100'
Leslie Loop
Crossrail