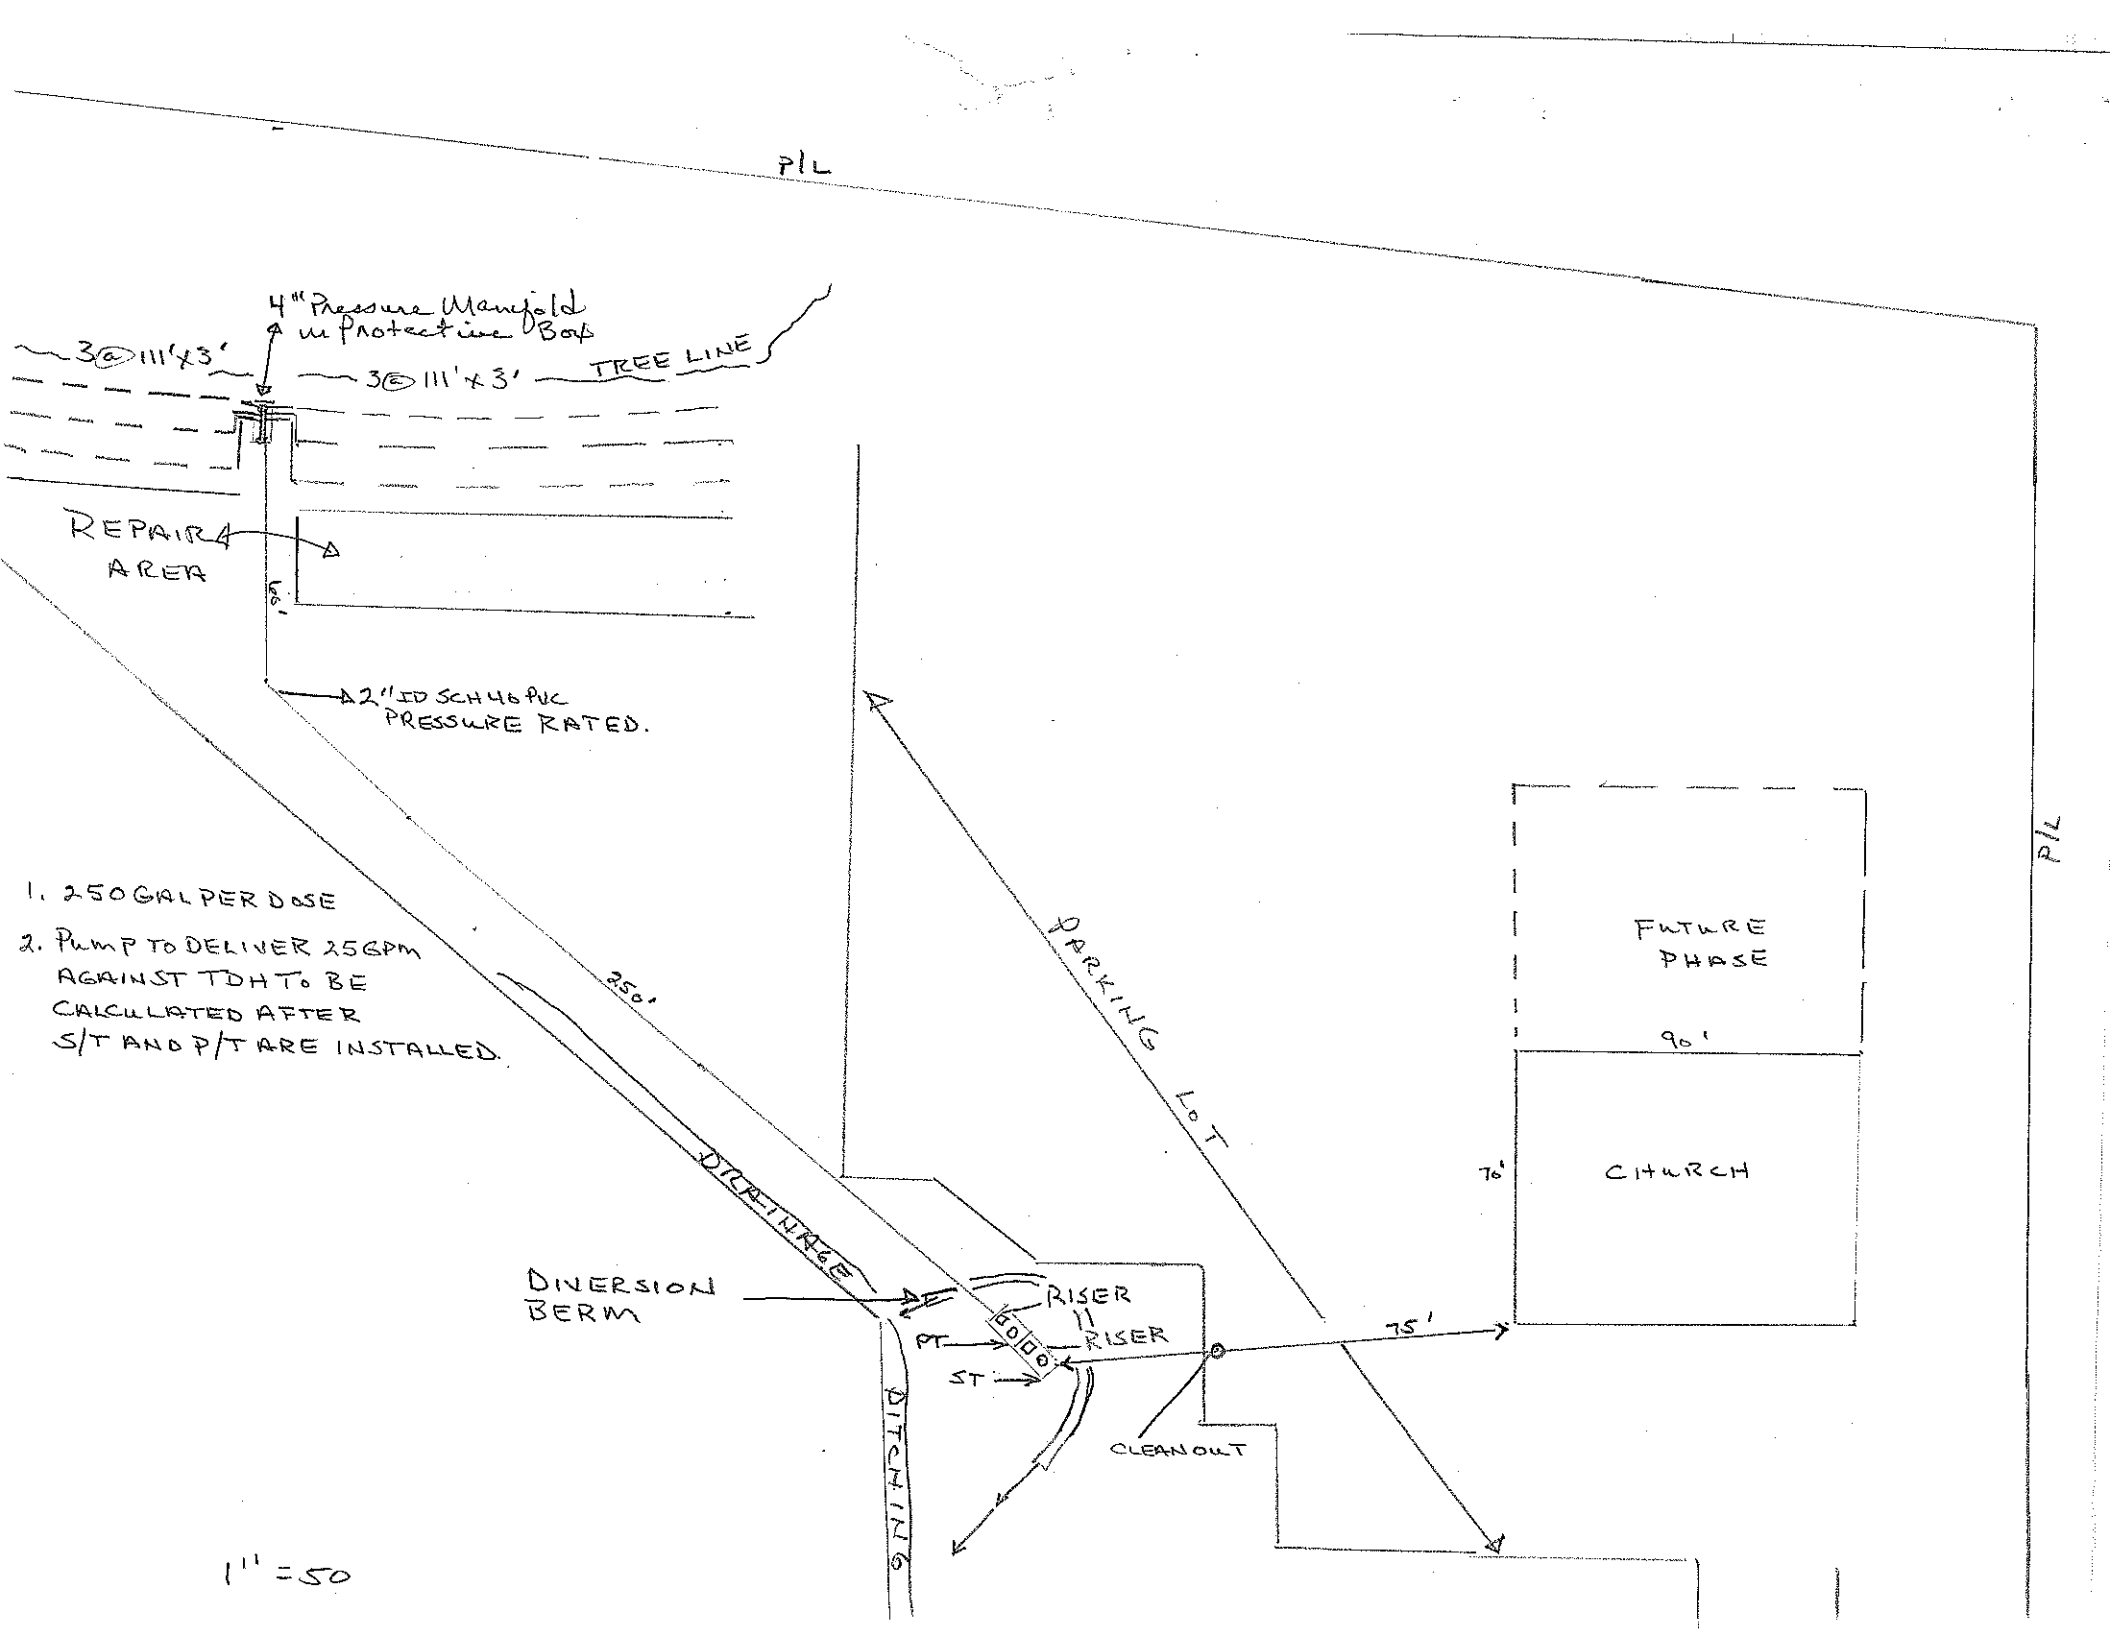

P/L
4" Pressure Manifold in Protective Box
3ⓐ 111'x3'
3ⓔ 111'x3'
TREE LINE
REPAIR AREA
2" ID SCH 40 PVC PRESSURE RATED.
1. 250 GAL PER DOSE
2. PUMP TO DELIVER 25 GPM AGAINST TDH TO BE CALCULATED AFTER S/T AND P/T ARE INSTALLED.
250'
DITCHING
PARKING LOT
FUTURE PHASE
90'
70'
CHURCH
DIVERSION BERM
RISER 11
RISER
PT
ST
75'
CLEANOUT
DITCHING
P/L
1" = 50