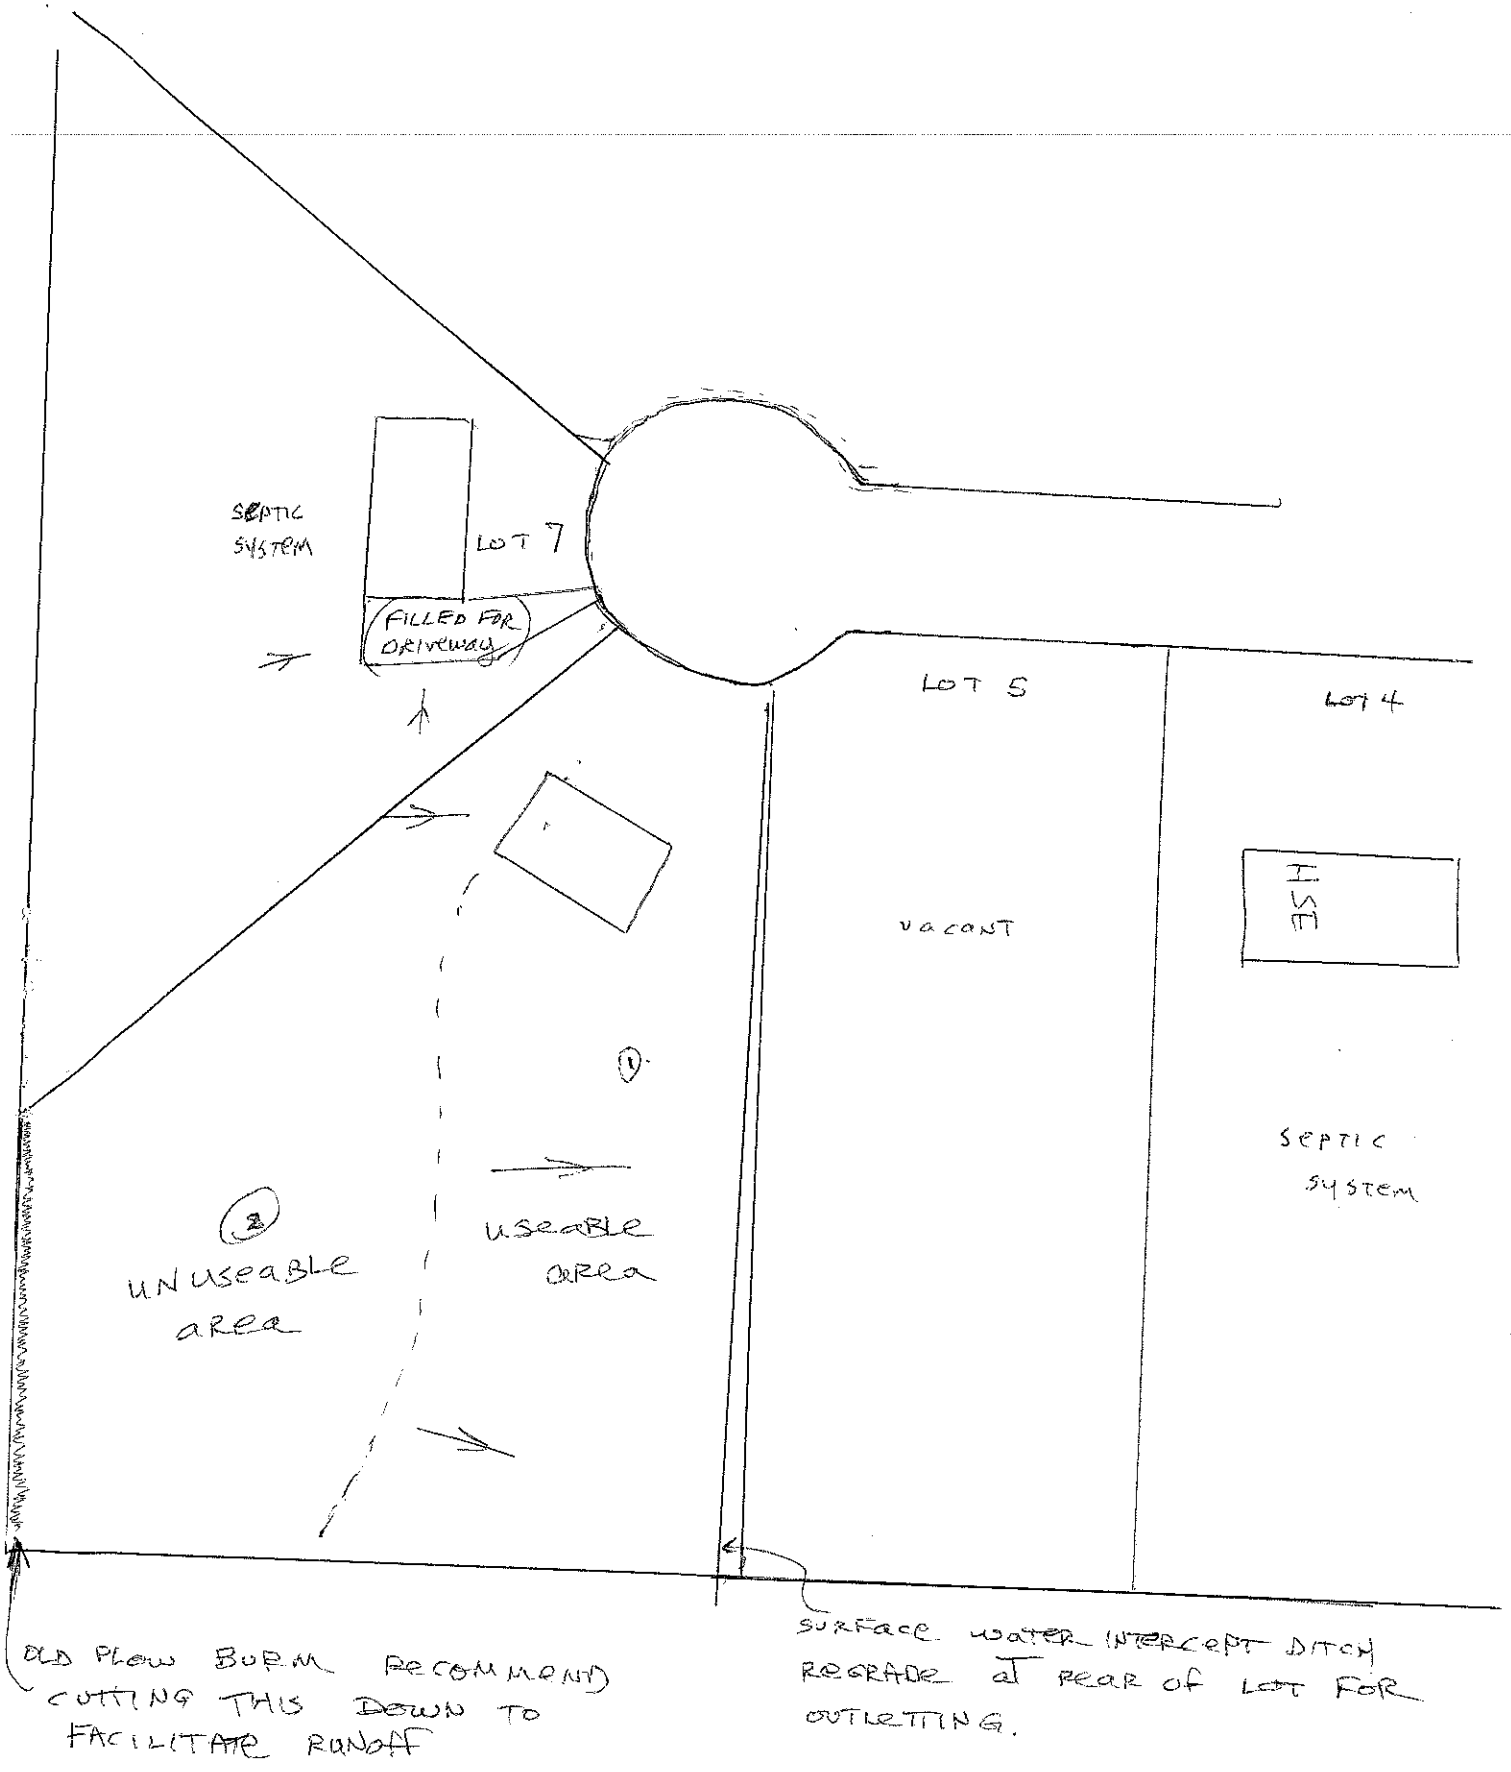

SEPTIC SYSTEM
LOT 7
FILLED FOR DRIVEWAY
LOT 5
LOT 4
VACANT
SEPTIC SYSTEM
1
2
UNUSEABLE AREA
USEABLE AREA
OLD PLOW BURM RECOMMEND CUTTING THIS DOWN TO FACILITATE RUNOFF
SURFACE WATER INTERCEPT DITCH REGRADE AT REAR OF LOT FOR OUTLETTING.