IREDELL COUNTY HEATLH DEPARTMENT

PAGE 2: *SITE PLAN WORKSHEET*

SEE THE SAMPLE SITE PLAN BELOW. INCOMPLETE SITE PLANS WILL BE RETURNED TO YOU FOR COMPLETION AND MAY RESULT IN A DELAY IN THE ISSUANCE OF YOUR SEPTIC SYSTEM PERMIT!!!

Place an (X) beside each item as you complete the site plan:

- ✓ Property Line measurements are clearly identified…
- ✓ All proposed structures are indicated…
- *SHOW: proposed house or business footprint, wells, water lines, patios, pools and decks, and any other item that will occupy space on the site*
- ✓ Front and side setbacks from property line…
- ✓ Preferred driveway location and configuration, preferred well location…
- ✓ Area you prefer your septic system to be placed…
- ✓ North arrow, or other sufficient indicator of direction…

Circle N/A on the following if appropriate:

- ✓ Location of septic systems and wells within 100' of your property… N/A
- ✓ Location of easements and rights of ways on your property… N/A
- ✓ Location of any designated wetlands on the property… N/A

Signature: Brent T. McJ


Property owner or owner's legal representative signature (SIGNATURE REQUIRED)


8/14/09

DATE

USE THIS SPACE TO DRAW YOUR SITE PLAN

See Attached

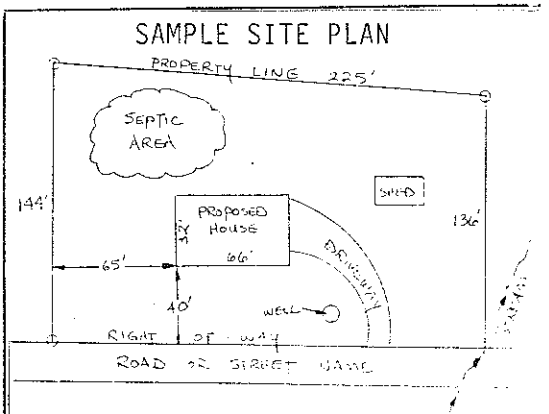

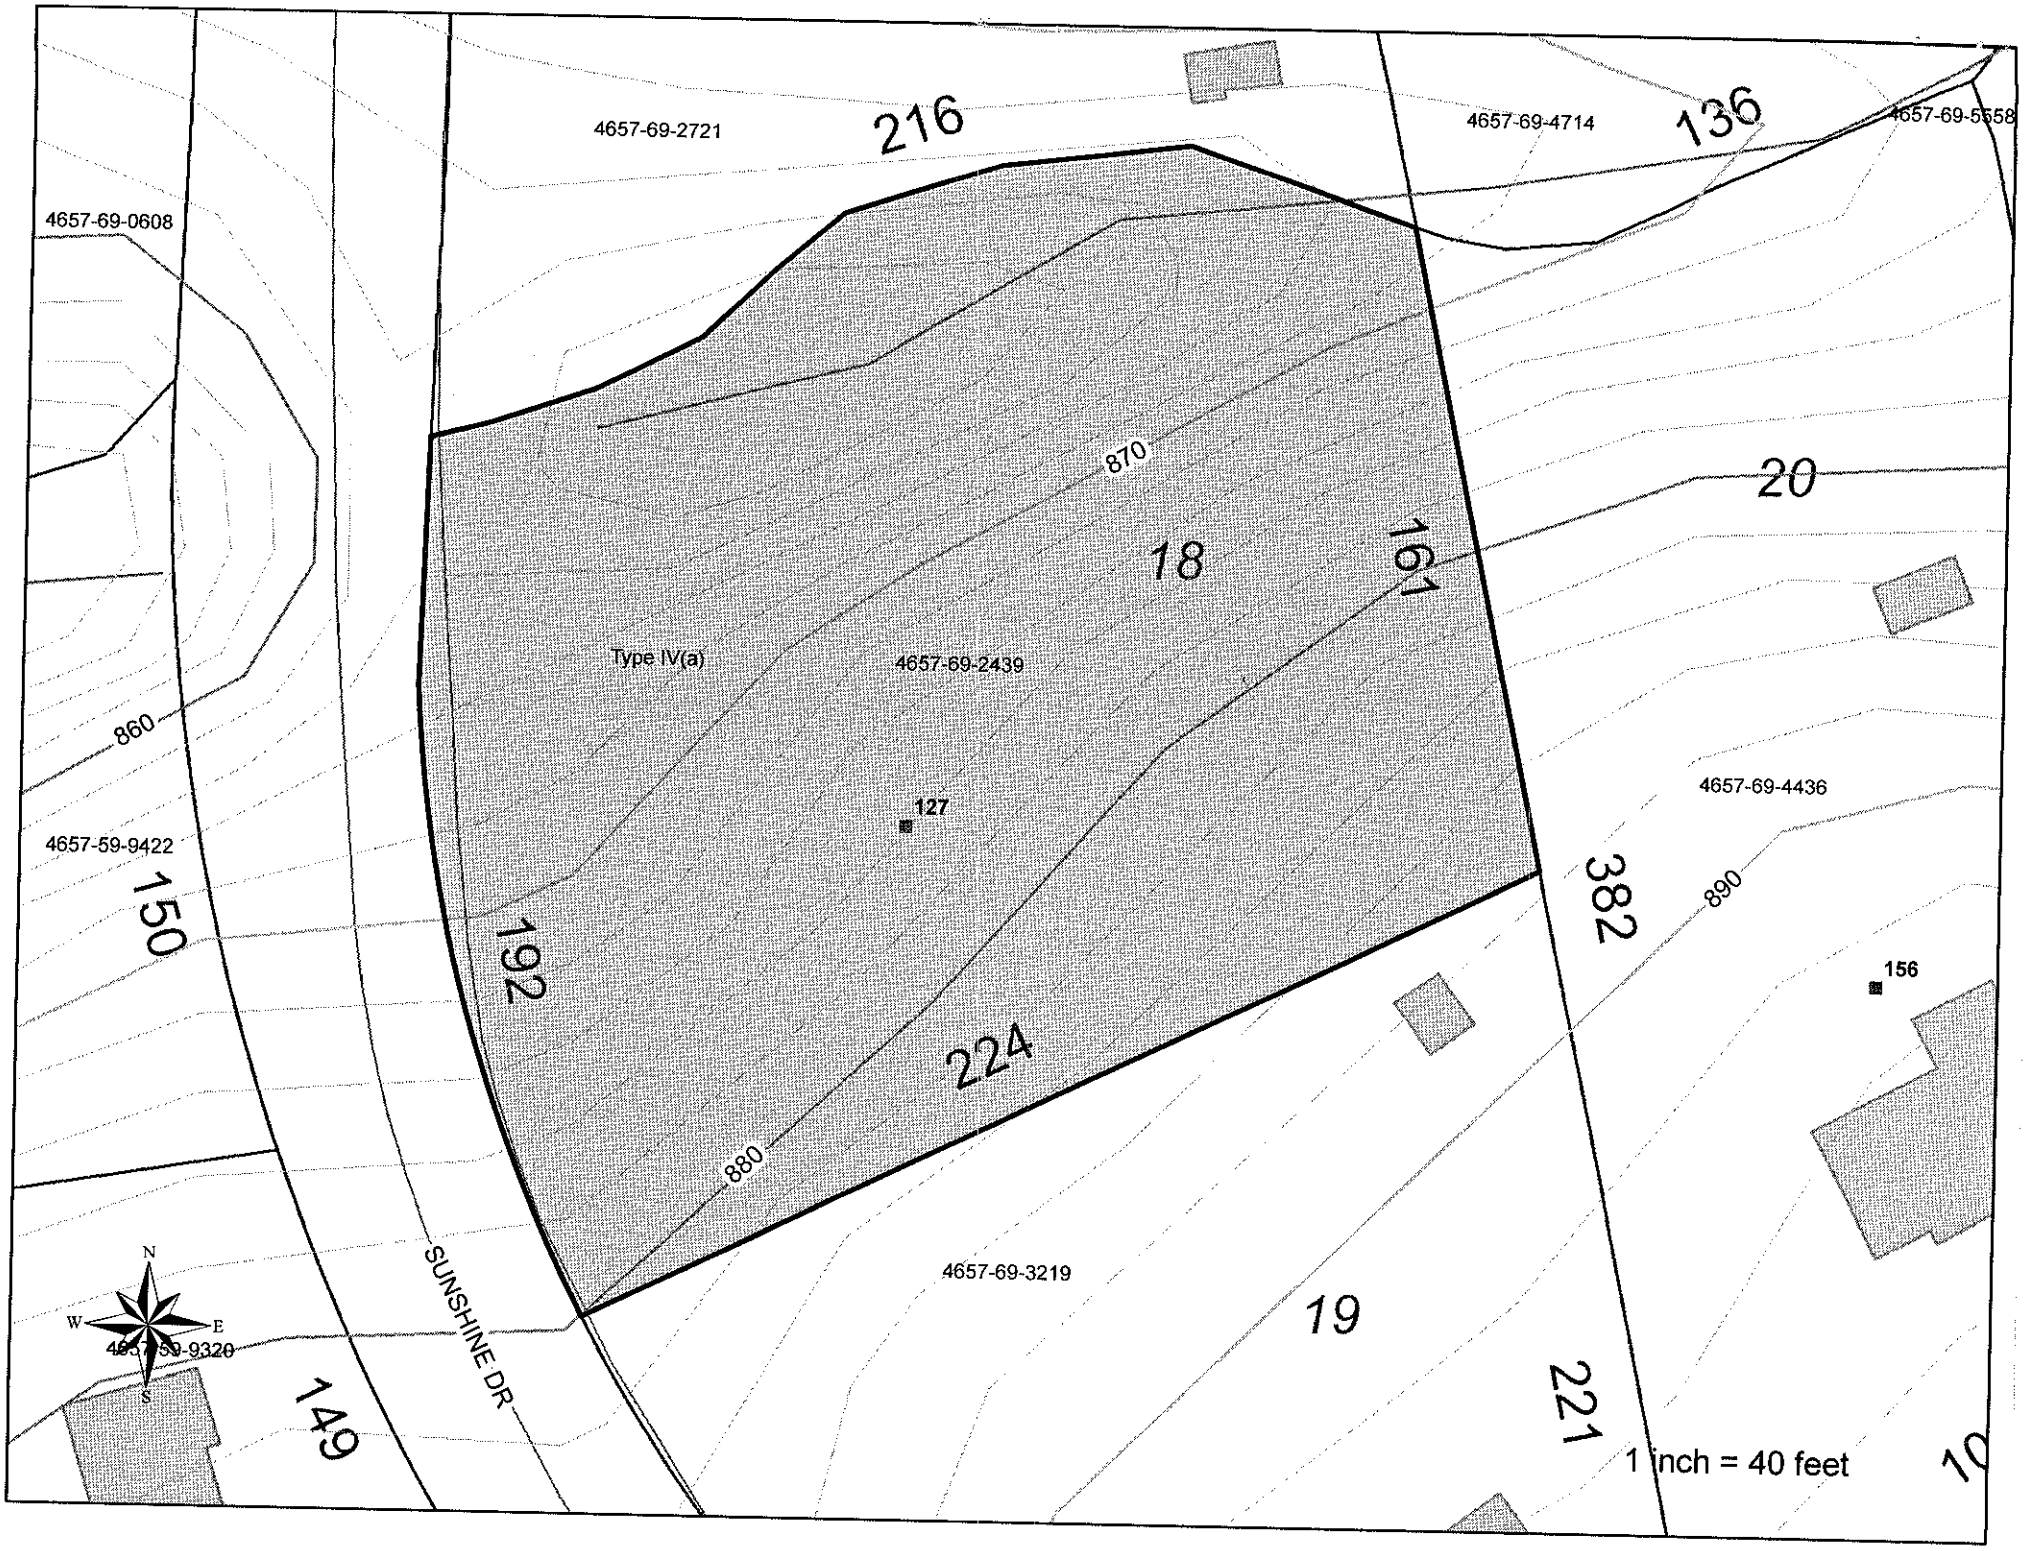
4657-69-2721
216
4657-69-4714
136
4657-69-5558
4657-69-0608
870
18
161
20
Type IV(a)
4657-69-2439
860
127
4657-69-4436
4657-59-9422
150
382
890
192
156
224
880
4657-69-3219
19
N
W
E
S
SUNSHINE DR
4657-59-9320
149
221
1 inch = 40 feet