IREDELL COUNTY HEATLH DEPARTMENT

PAGE 2: *SITE PLAN WORKSHEET*

SEE THE SAMPLE SITE PLAN BELOW. INCOMPLETE SITE PLANS WILL BE RETURNED TO YOU FOR COMPLETION AND MAY RESULT IN A DELAY IN THE ISSUANCE OF YOUR SEPTIC SYSTEM PERMIT!!!

Place an (X) beside each item as you complete the site plan:

____ **Property Line measurements are clearly identified…**
____ **All proposed structures are indicated…**
SHOW: proposed house or business footprint, wells, water lines, patios, pools and decks, and any other item that will occupy space on the site
____ **Front and side setbacks from property line…**
____ **Preferred driveway location and configuration, preferred well location…**
____ **Area you prefer your septic system to be placed…**
____ **North arrow, or other sufficient indicator of direction…**


Circle N/A on the following if appropriate:


____ **Location of septic systems and wells within 100' of your property…** **N/A**
____ **Location of easements and rights of ways on your property…** **N/A**
____ **Location of any designated wetlands on the property…** **N/A**

Signature: _____
Property owner or owner's legal representative signature (SIGNATURE REQUIRED)

8/25/09
DATE

USE THIS SPACE TO DRAW YOUR SITE PLAN

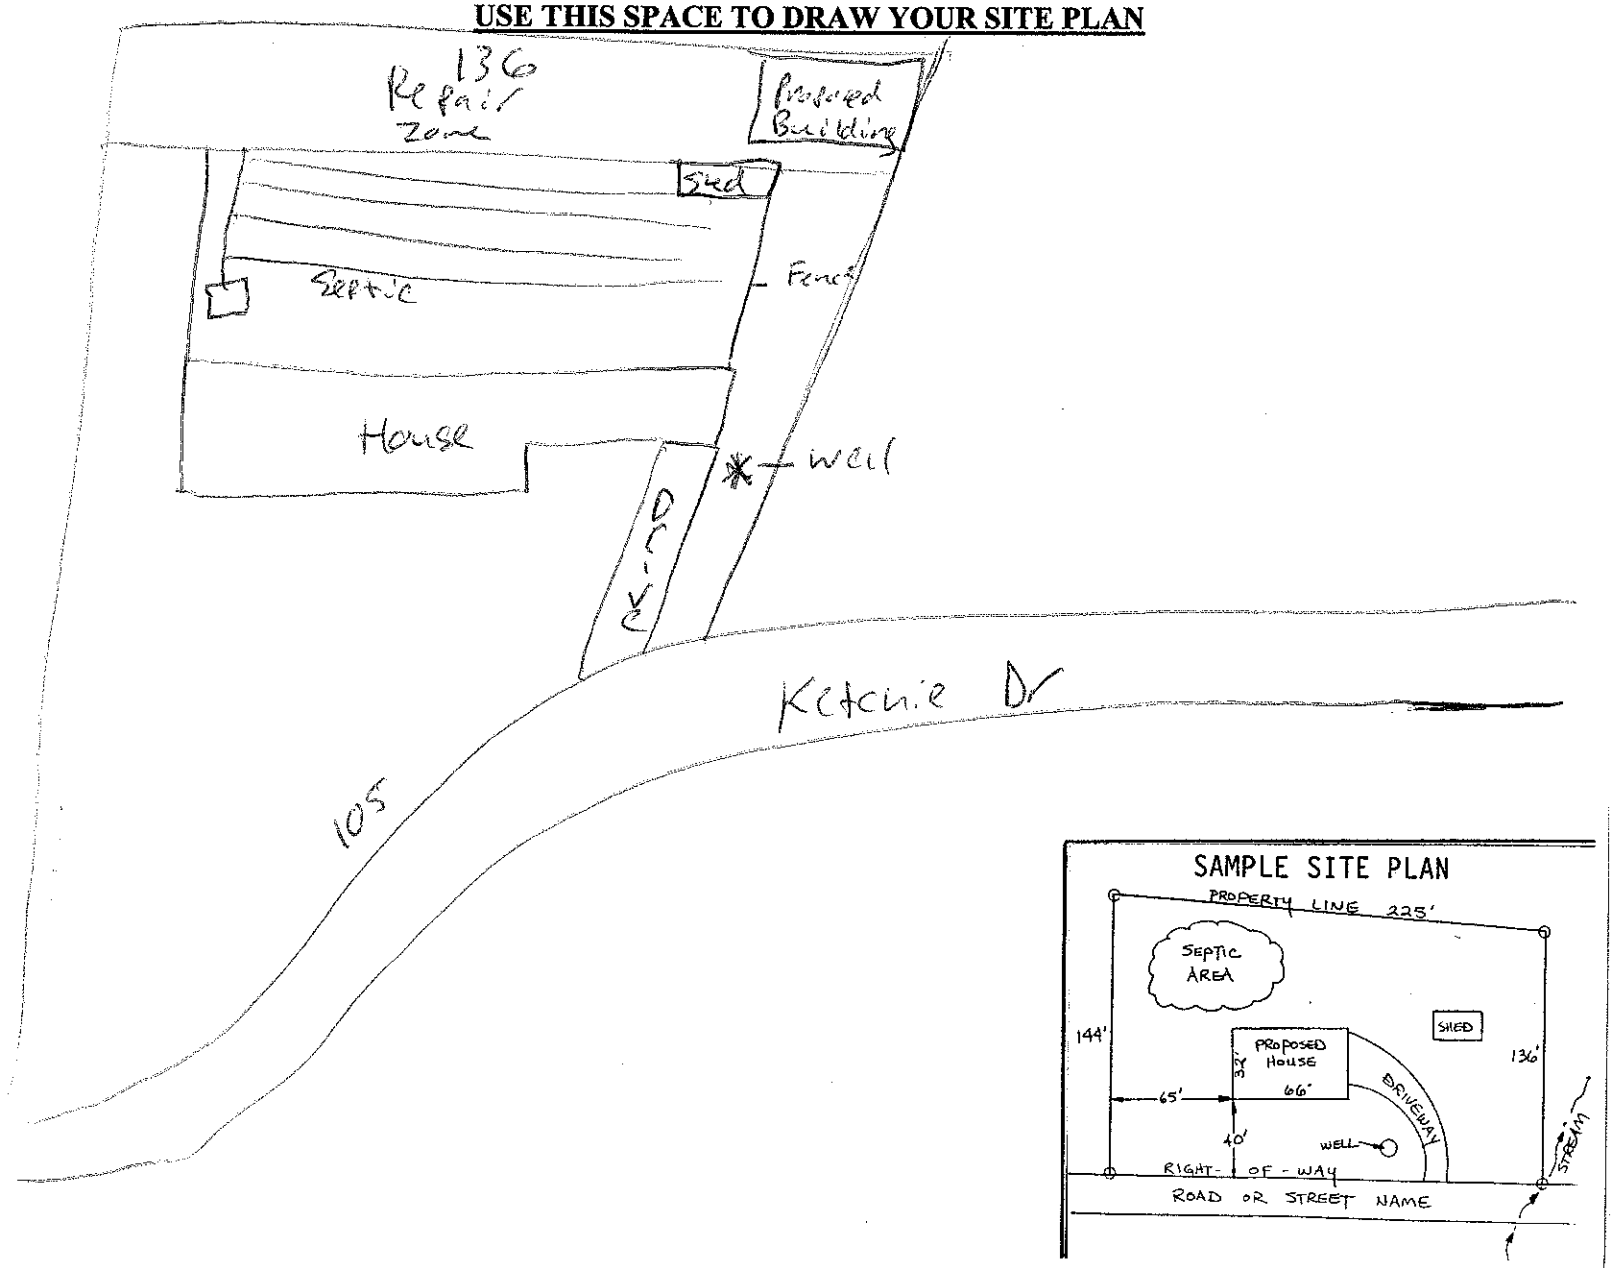

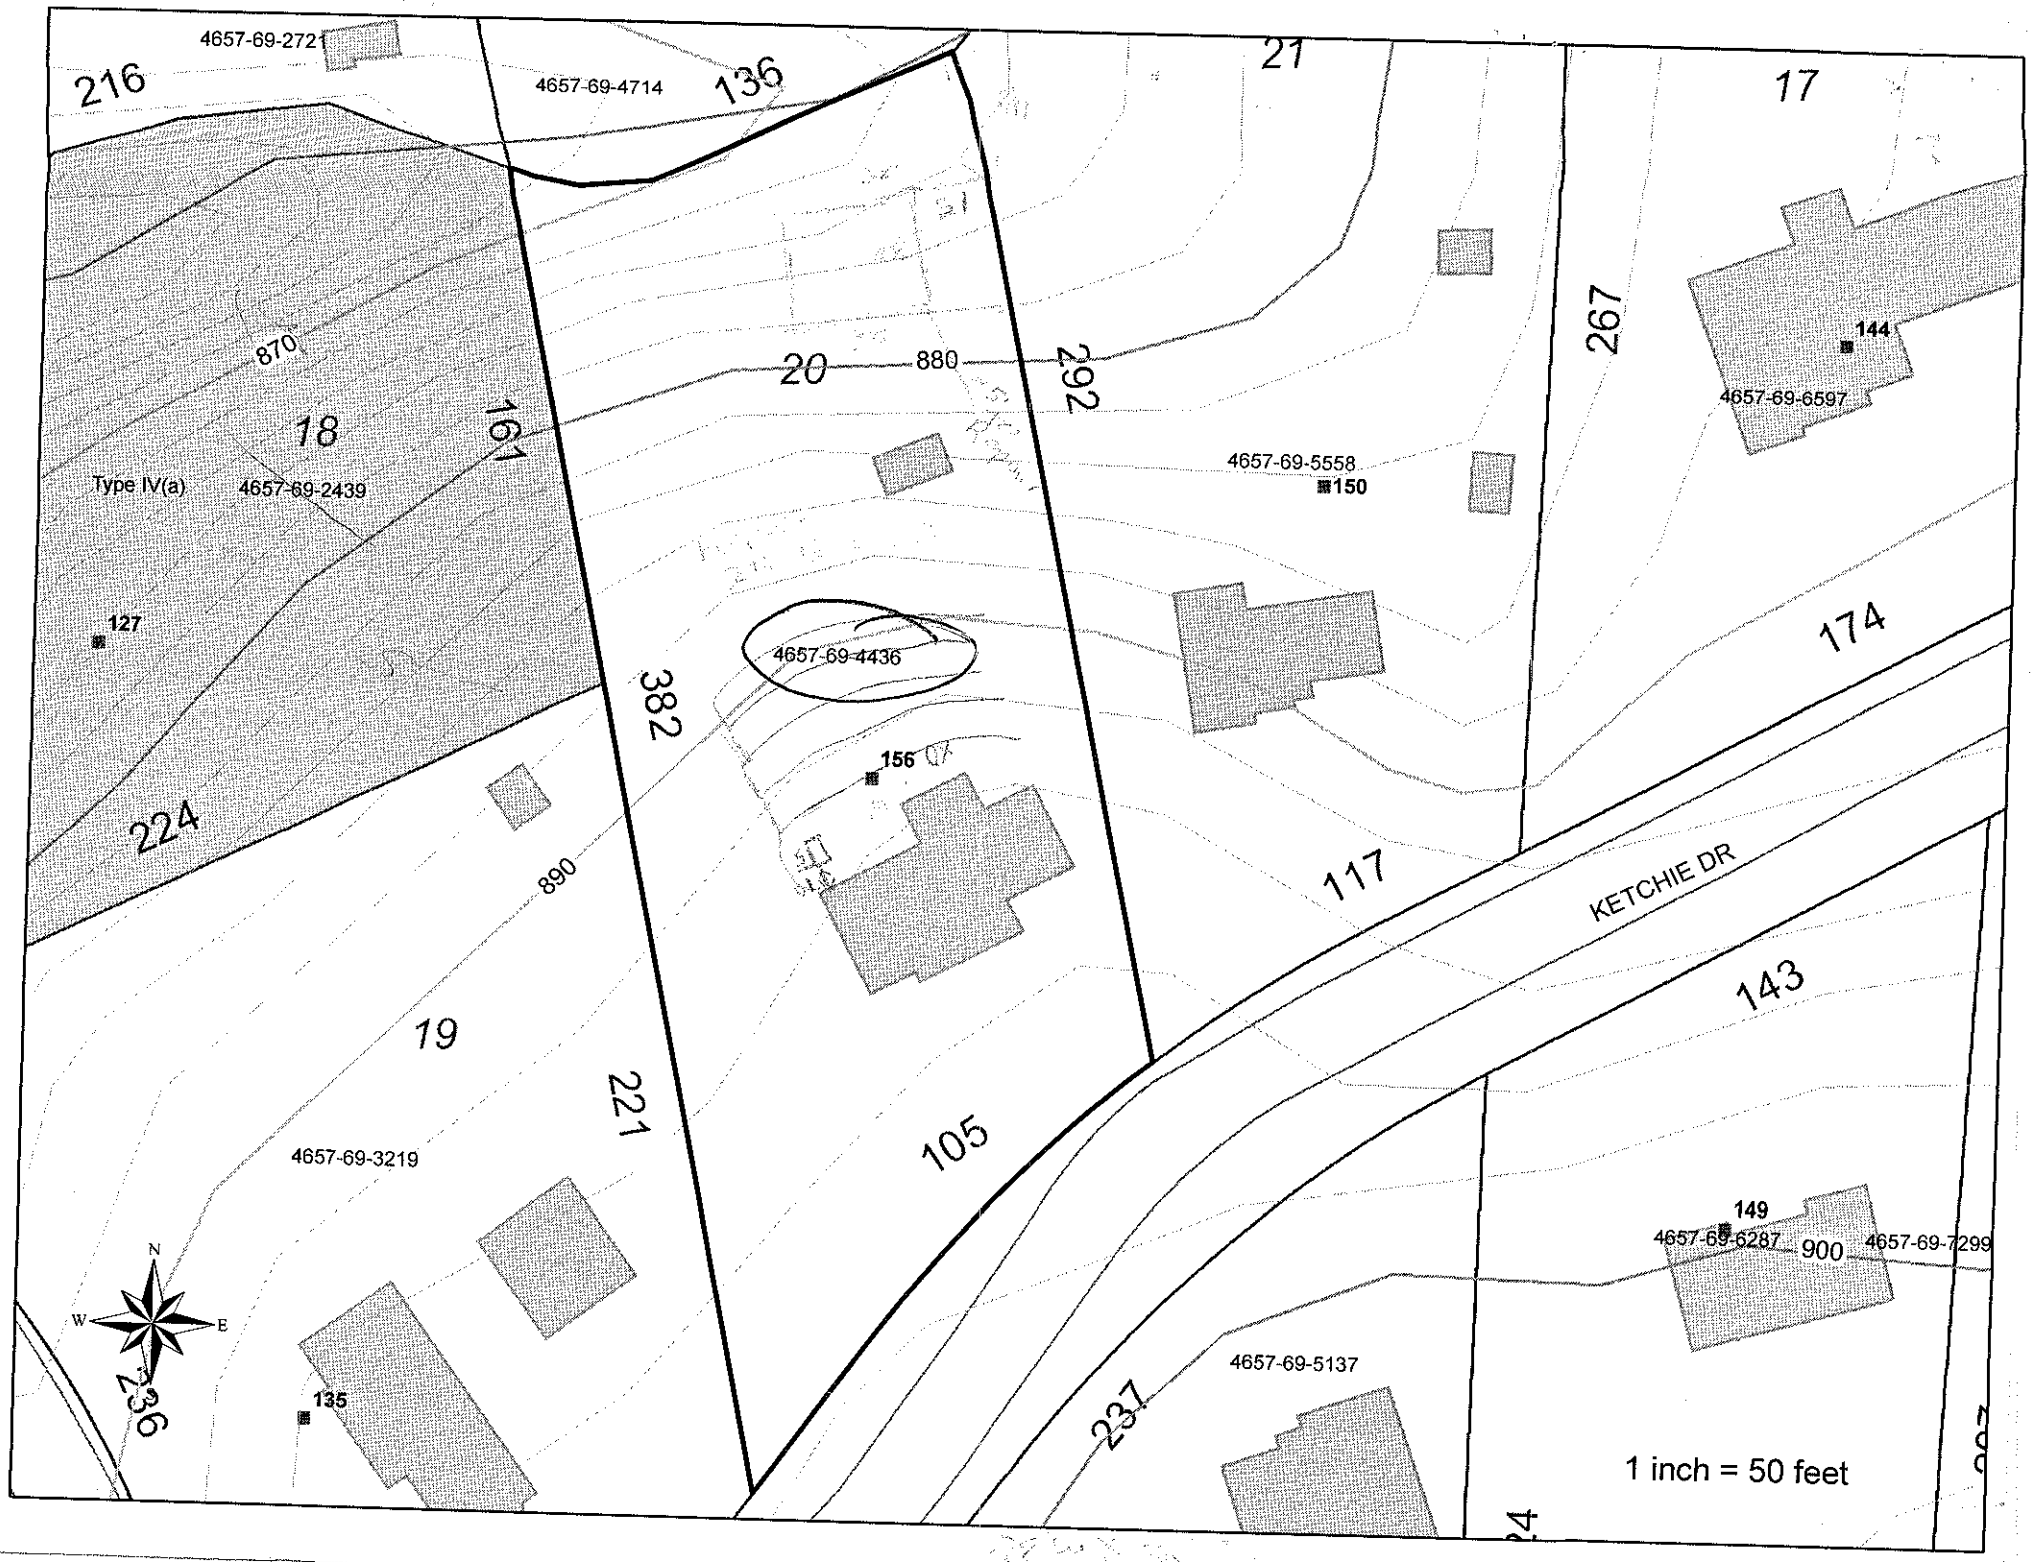
4657-69-2721
216
4657-69-4714
136
21
17
870
18
Type IV(a)
4657-69-2439
161
20
880
292
267
144
4657-69-6597
4657-69-5558
150
127
4657-69-4436
382
174
156
224
890
117
KETCHIE DR
19
143
221
105
4657-69-3219
149
4657-69-6287
900
4657-69-7299
N
W
E
236
135
4657-69-5137
237
1 inch = 50 feet