1625

4657-79-0350

IREDELL COUNTY HEALTH DEPARTMENT

(SEPTIC TANK) IMPROVEMENTS PERMIT AND CERTIFICATE OF COMPLETION
(Ground Absorption Sewage Disposal System -- G. S. Chapter 130-Article 13C)

OWNER OR CONTRACTOR Pete Belk DATE 4/10/91 PERMIT NO. 1M-16A 27

PHONE: Business ________ Home ________

LOCATION Ketchie Acres, off Rhinehart Rd. on (L) of street, 3rd lot on (L)

S. R. No. ________

SUBDIVISION NAME Ketchie Acres LOT NO. 27 SECTION OR BLOCK NO. ________

House (✓) Mobile Home ( ) Business ( ) Other ________

No. Bedrooms 3 No. Bathrooms 2

Garbage Disposal Unit Yes ( ) No (✓)

Auto. Dishwasher Yes (✓) No ( )

Auto. Wash. Machine Yes (✓) No ( )

Site Suitable Yes (✓) No ( )

Character & Porosity of Soil PS / clay - trans

Percolation Rate .4


Topography 2-5%

Depth to Water Table > 48"

Rock or other impervious formations none found

Lot Area 20,000 FT2

____ Basement with Plumbing ____ Basement without Plumbing ✓ No Basement

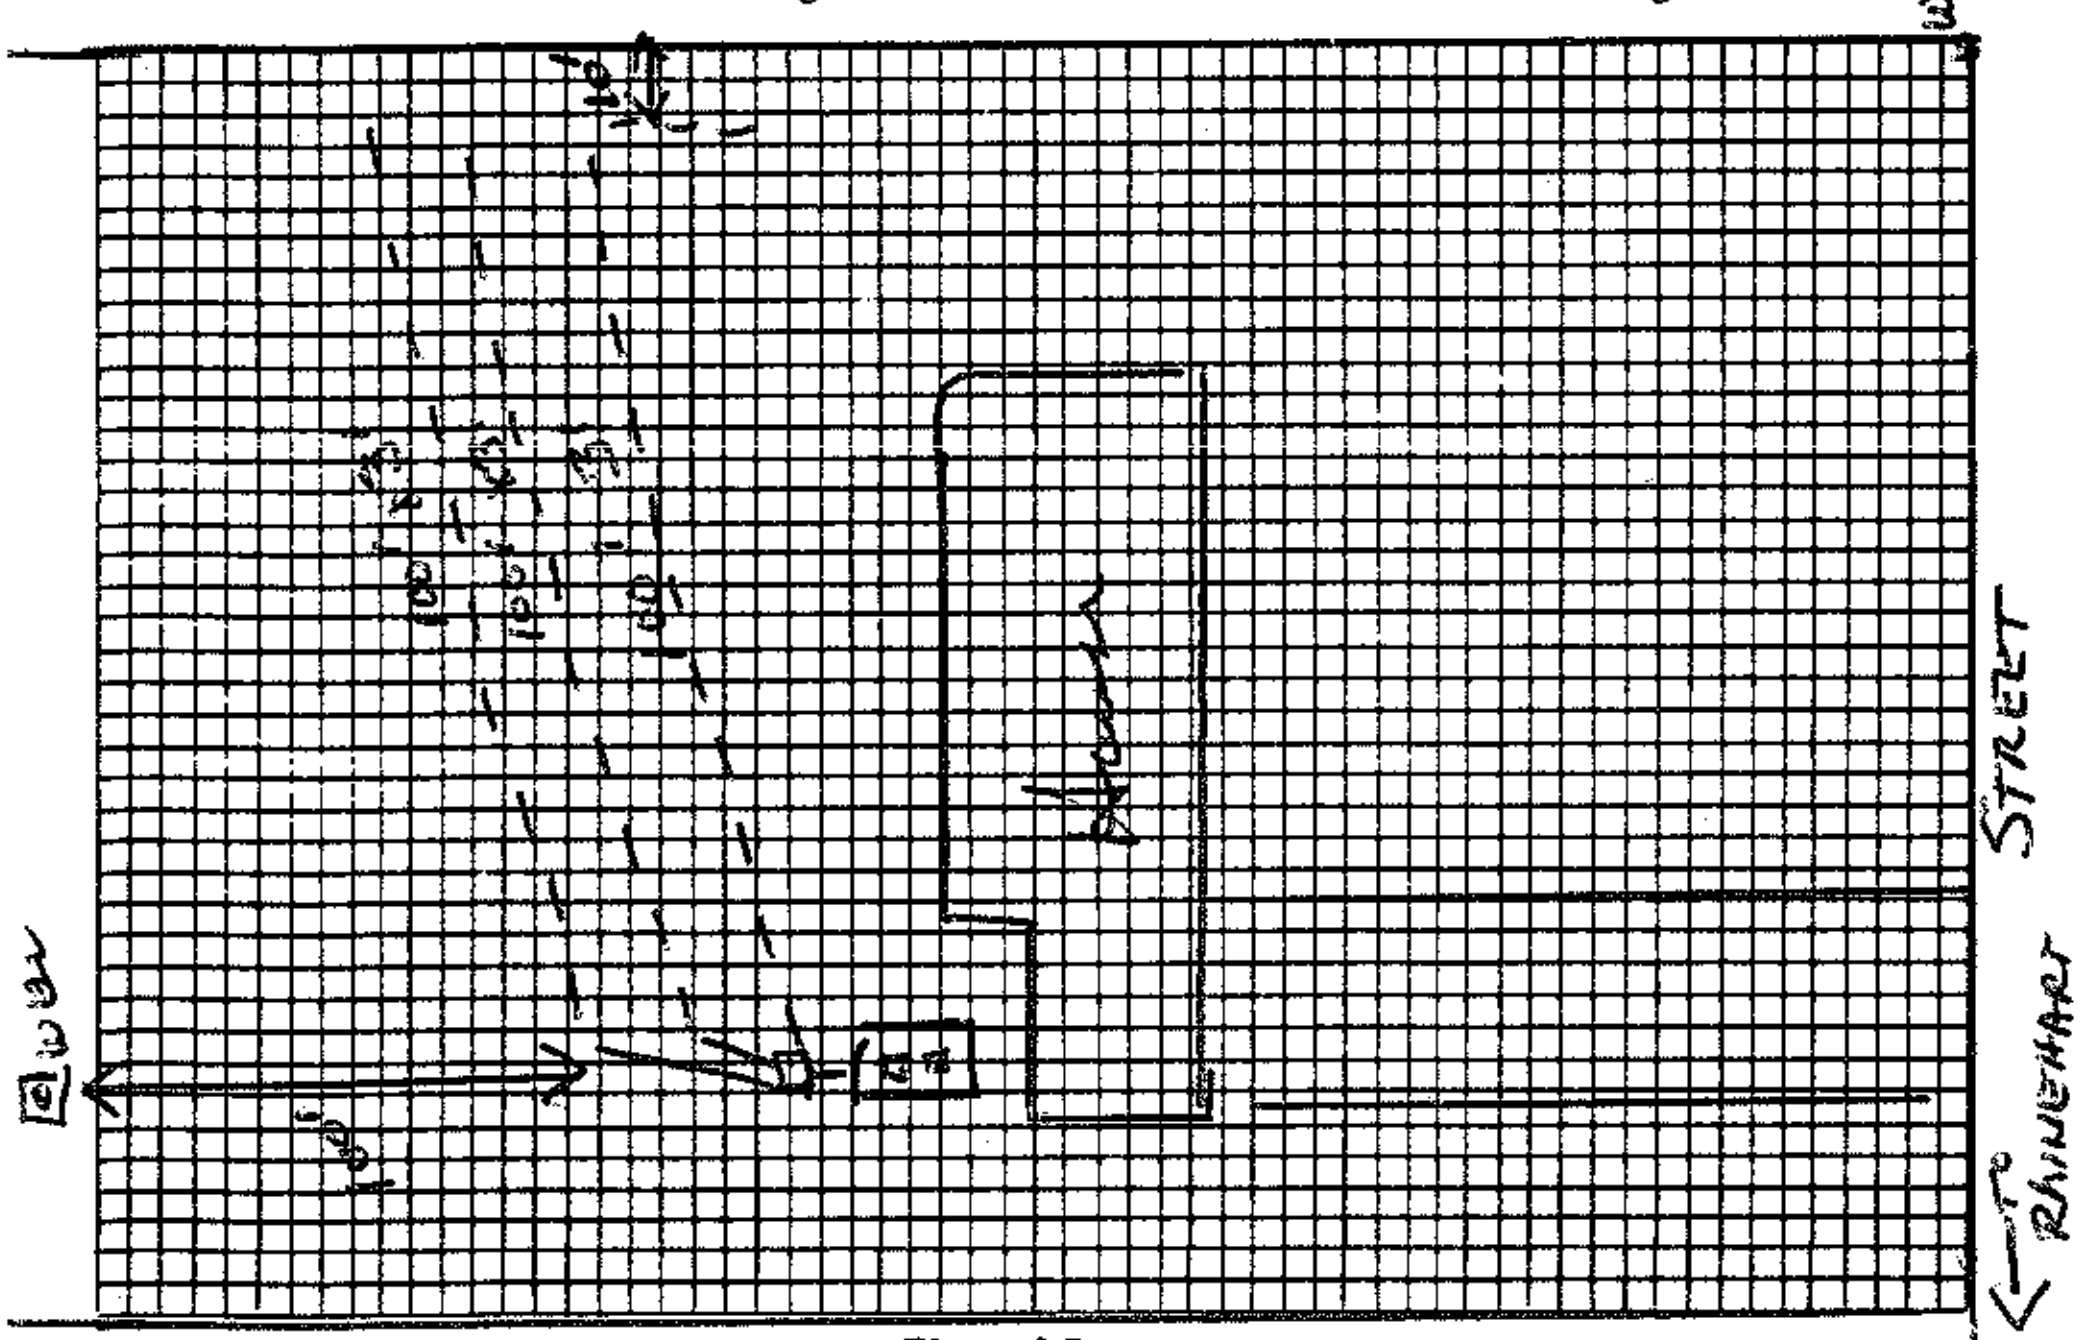

Plot of System

Size of Tank 1000 Gals.

Nitrification Field:

No. of Lines 3 @ 100

Sq. Ft. 900 Linear Ft. 300

Depth of Stone in Lines 12"

Water Supply: Individual (✓)

Public ( )

Installed by Nelson Hathcock

I understand and agree to install septic tank system as specified on this Improvements Permit.

Signed: ________

IMPROVEMENTS PERMIT BY ________

COMMENTS: ________

CERTIFICATE OF COMPLETION BY Wesley Sparks RS. DATE 4/10/91

EXISTING SYSTEM CHECKED BY: ________ DATE ________

CONSTRUCTION MUST COMPLY WITH ALL OTHER APPLICABLE STATE AND LOCAL REGULATIONS.

Permit is VOID if any unauthorized changes are made in installation of system and/or if any false information is supplied in making Improvements Permit.

Health Dept. Copy: White Inspection Dept. Copy: Yellow Sanitarian's Copy: Pink Owner's Copy: Gold