4657795966

IREDELL COUNTY HEALTH DEPARTMENT

(SEPTIC TANK) IMPROVEMENTS PERMIT AND CERTIFICATE OF COMPLETION

(Ground Absorption Sewage Disposal System — G. S. Chapter 130-Article 13C)

OWNER OR CONTRACTOR Bruce Belk DATE 6-26-85 PERMIT NO. 299

PHONE: Business ______ Home ______

LOCATION 115N TL 1306 (Rhinehardt Rd) Behind 7th House on R (Brick) pass (Northwood S/D) 2nd on R S. R. No. ______

SUBDIVISION NAME ______ LOT NO. ______ SECTION OR BLOCK NO. ______

House ( ) Mobile Home (X) Business ( ) Other ______

No. Bedrooms 3 No. Bathrooms 2

Garbage Disposal Unit Yes ( ) No (X)

Auto. Dishwasher Yes (X) No ( )

Auto. Wash. Machine Yes (X) No ( )

Site Suitable Yes (X) No ( )

Lot Area 1 acre

Character & Porosity of Soil clay


Percolation Rate 0.3 gal/ft²/day

Topography <2%

Depth to Water Table 4'

Rock or other impervious formations none obs

______ Basement with Plumbing ______ Basement without Plumbing X No Basement

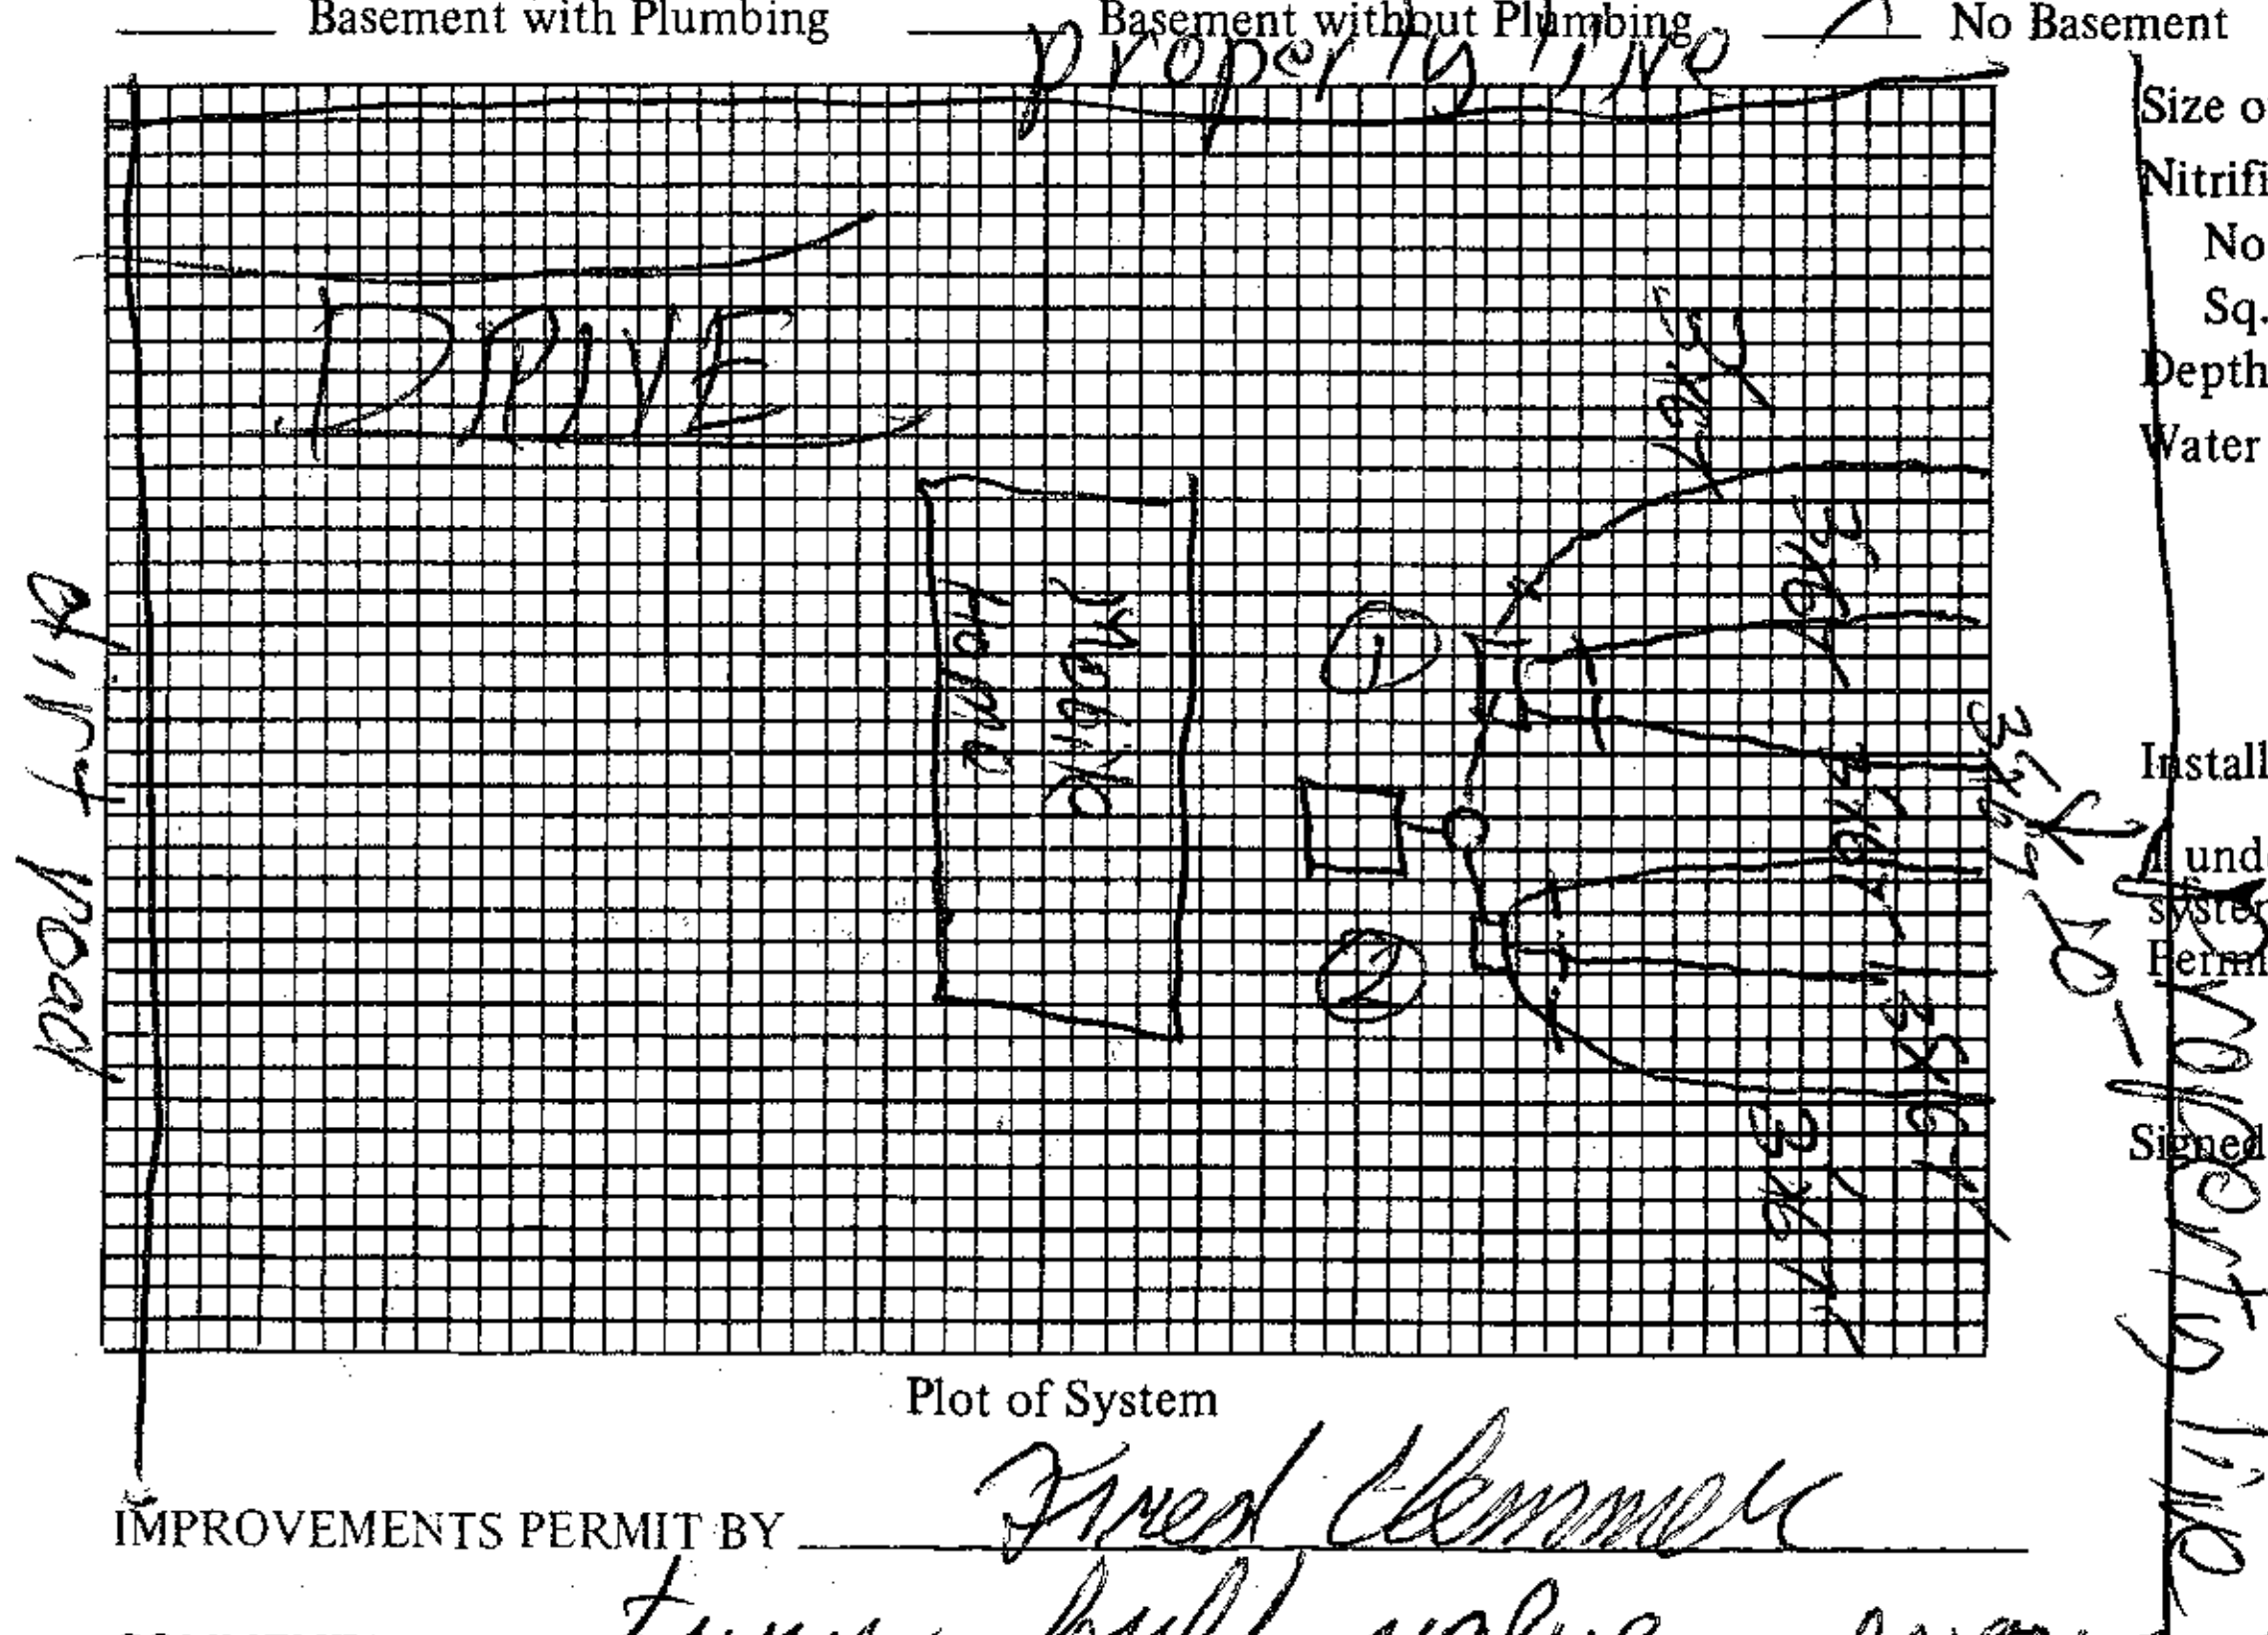

Plot of System

Size of Tank 1000 Gals.

Nitrification Field:

No. of Lines 6

Sq. Ft. 1200 Linear Ft. 40

Depth of Stone in Lines 12"

Water Supply: Individual (X)

Public ( )

Installed by Larry Beam

I understand and agree to install septic tank system as specified on this Improvements Permit.

Signed: ______

IMPROVEMENTS PERMIT BY Fred Clemmer

COMMENTS: turn ball valve every 6 weeks to 1 month to alternate system (200 ft line system)

CERTIFICATE OF COMPLETION BY Charles H. Barnett DATE 6-26-85

SYSTEM CHECKED BY: ______ DATE ______

INSTALLATION MUST COMPLY WITH ALL OTHER APPLICABLE STATE AND LOCAL REGULATIONS.

If any unauthorized changes are made in installation of system and/or if any false information is supplied in making permit.

Health Dept. Copy: White Inspection Dept. Copy: Yellow Sanitarian's Copy: Pink Owner's Copy: Gold