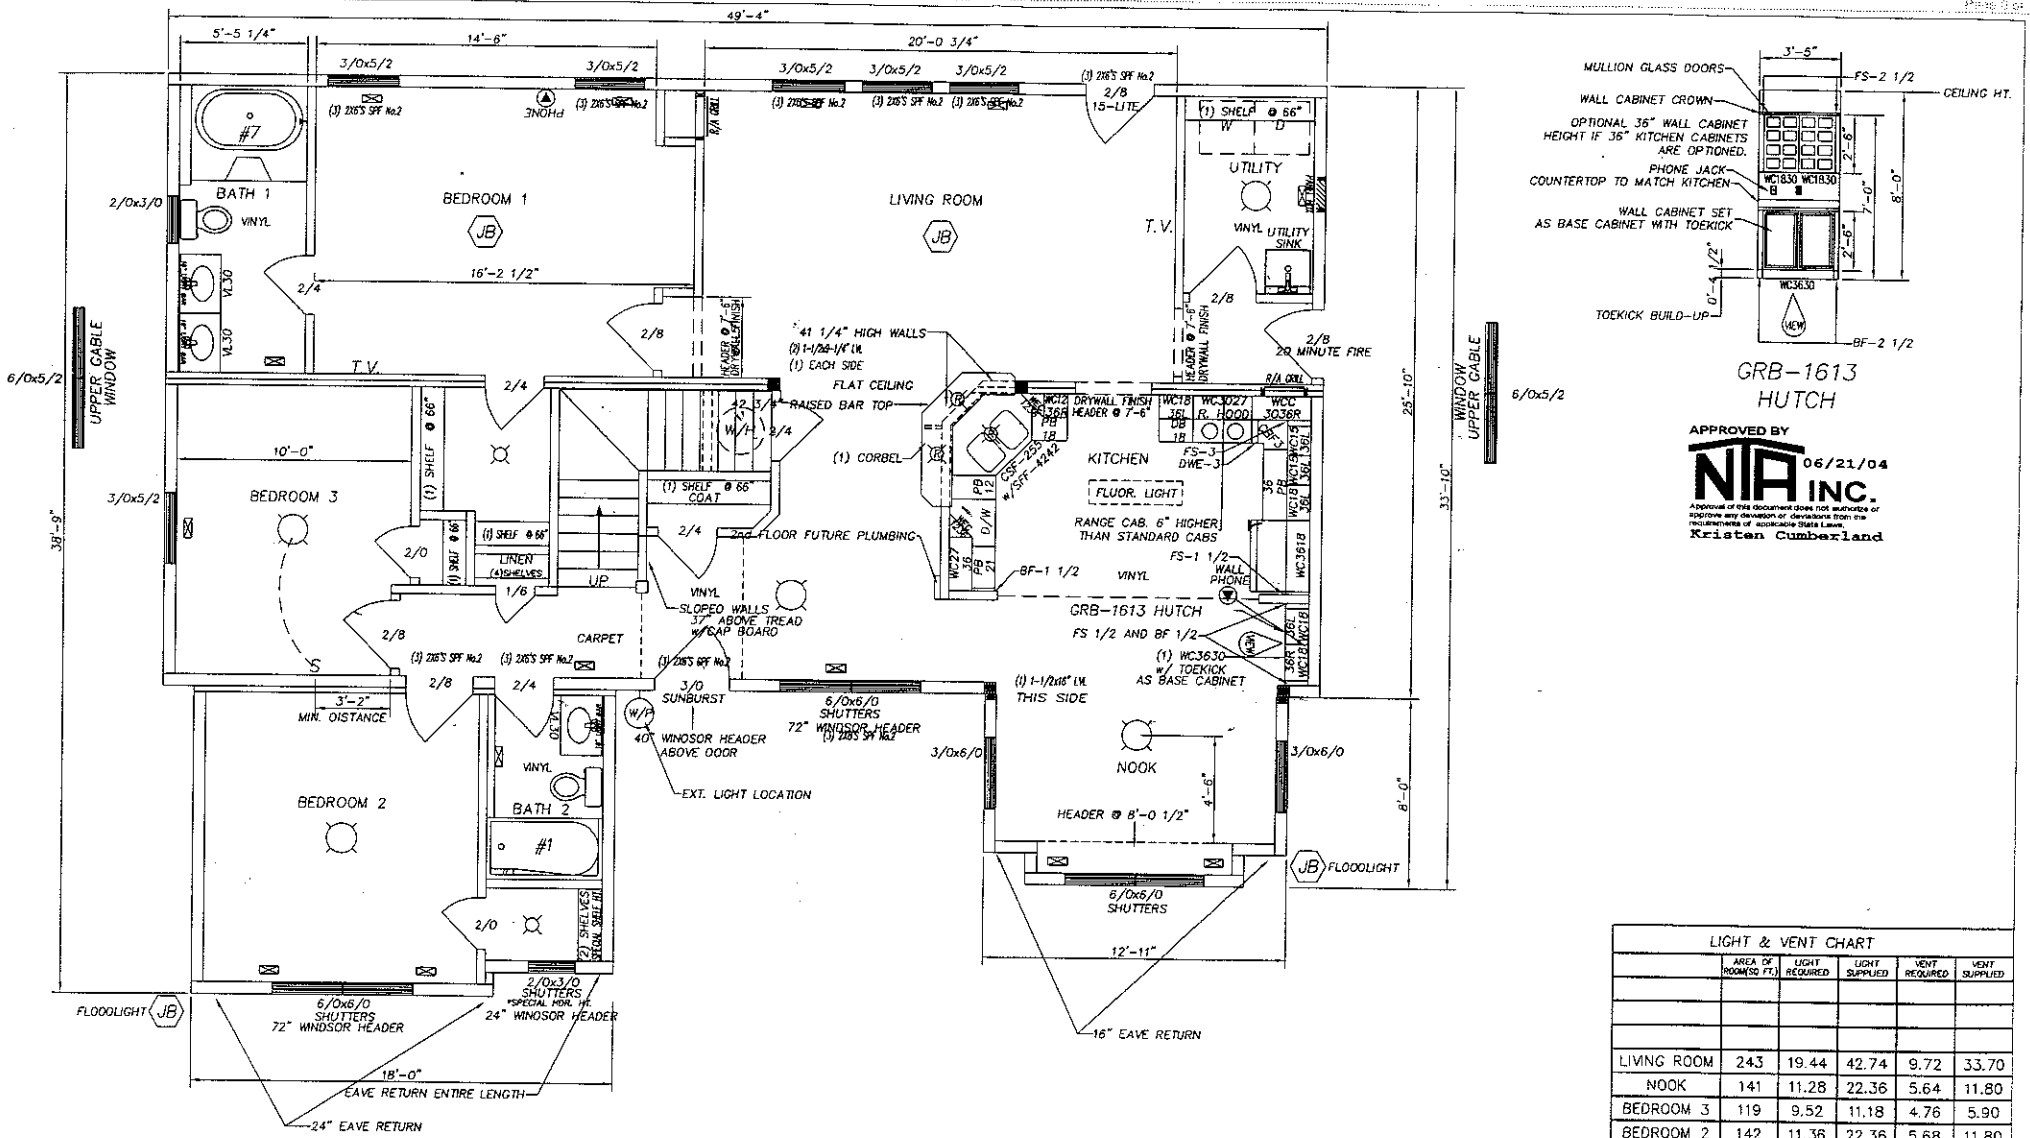


GRB-1613
HUTCH

APPROVED BY
NTA INC. 06/21/04
Approval of this document does not authorize or approve any deviation or deviations from the requirements of applicable State Laws.
Kristen Cumberland

LIGHT & VENT CHART					
	AREA OF ROOM(SQ FT.)	LIGHT REQUIRED	LIGHT SUPPLIED	VENT REQUIRED	VENT SUPPLIED
LIVING ROOM	243	19.44	42.74	9.72	33.70
NOOK	141	11.28	22.36	5.64	11.80
BEDROOM 3	119	9.52	11.18	4.76	5.90
BEDROOM 2	142	11.36	22.36	5.68	11.80
BEDROOM 1	187	14.96	22.36	7.48	11.80

carolina building solutions
INNOVATIVE HOME-BUILDING SYSTEMS
www.cbsmods.com

MARRIAGE & SIDEWALLS	SERIAL NO. 2136	PLAN SPECS:	
VE-GRB1613	PROP NO. 2934	ROOF PITCH	10/12
BUILDER: DISTINCTIVE HOUSING	WIND ZONE 100 (MPH)	ROOF CENTERS	24 o.c.
RETAIL: SPECULATION	DEL.ST. NC CODE: IRC	SIDE WALL HEIGHT	108
39'-49'4"		EXTERIOR WALLS	24 o.c.
SCALE: 3/16"=1'-0" B RANCH	DR.BY: DATE:06/04/04	INTERIOR WALLS	24 o.c.

PLAN NOTES:
1.) SEE JOB ORDER FOR ALL SPECIFICATIONS
2.) SEE PAGE OF QA MANUAL FOR MARRIAGE WALL HEADER CHART
2.) SEE PAGE OF QA MANUAL FOR EXTERIOR WALL HEADER CHART