
NOT A SURVEY

Repair Dashed
Lot 72

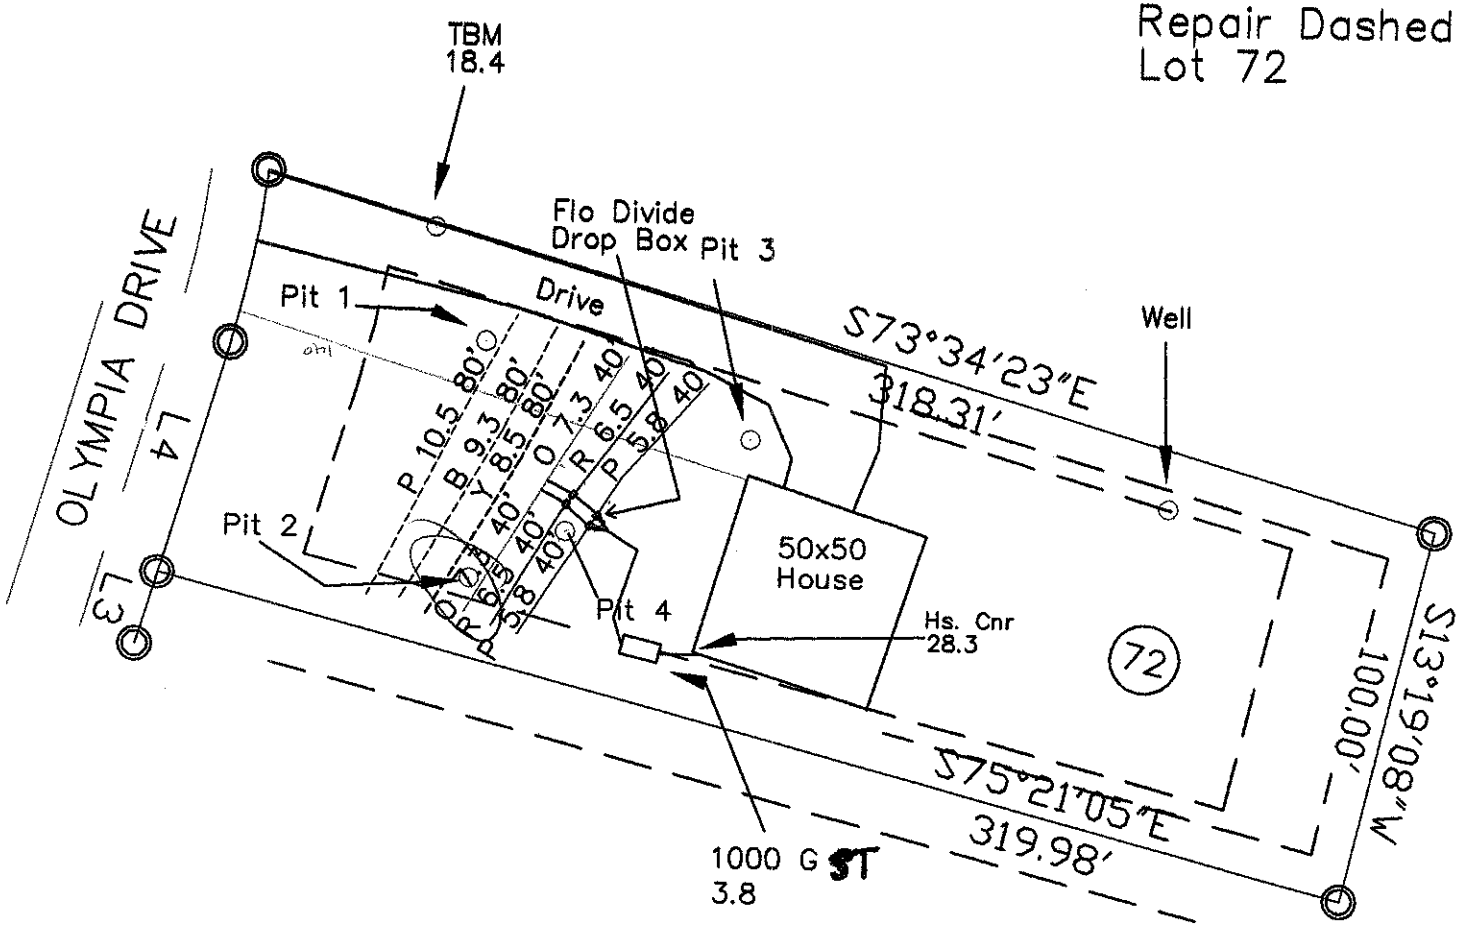

GRAPHIC SCALE
1" = 50'

50 0 50 100

PROJECT NO.
S-1781
PROJECT MGR.
WO
DRAWN BY
BF
FIELD WORK
EB,BF,WO
SCALE
1" = 50'
FILE
C:\JOBS\S-1781

Soil & Environmental Consultants, PA
226 Lutfield Ct. STE C • Concord, North Carolina 28025 • Phone (704)795-9483 • Fax (704) 795-9484

S&EC

PROJECT NAME: OLYMPIA DRIVE
CUBDIVISION BUILDERS
- OLYMPIA DRIVE -
MERRELL COURT, NORTH CAROLINA
JUNE 2006

SHEET TITLE:
FAST TRACK
SKETCH MAP

SHEET
1 of 1