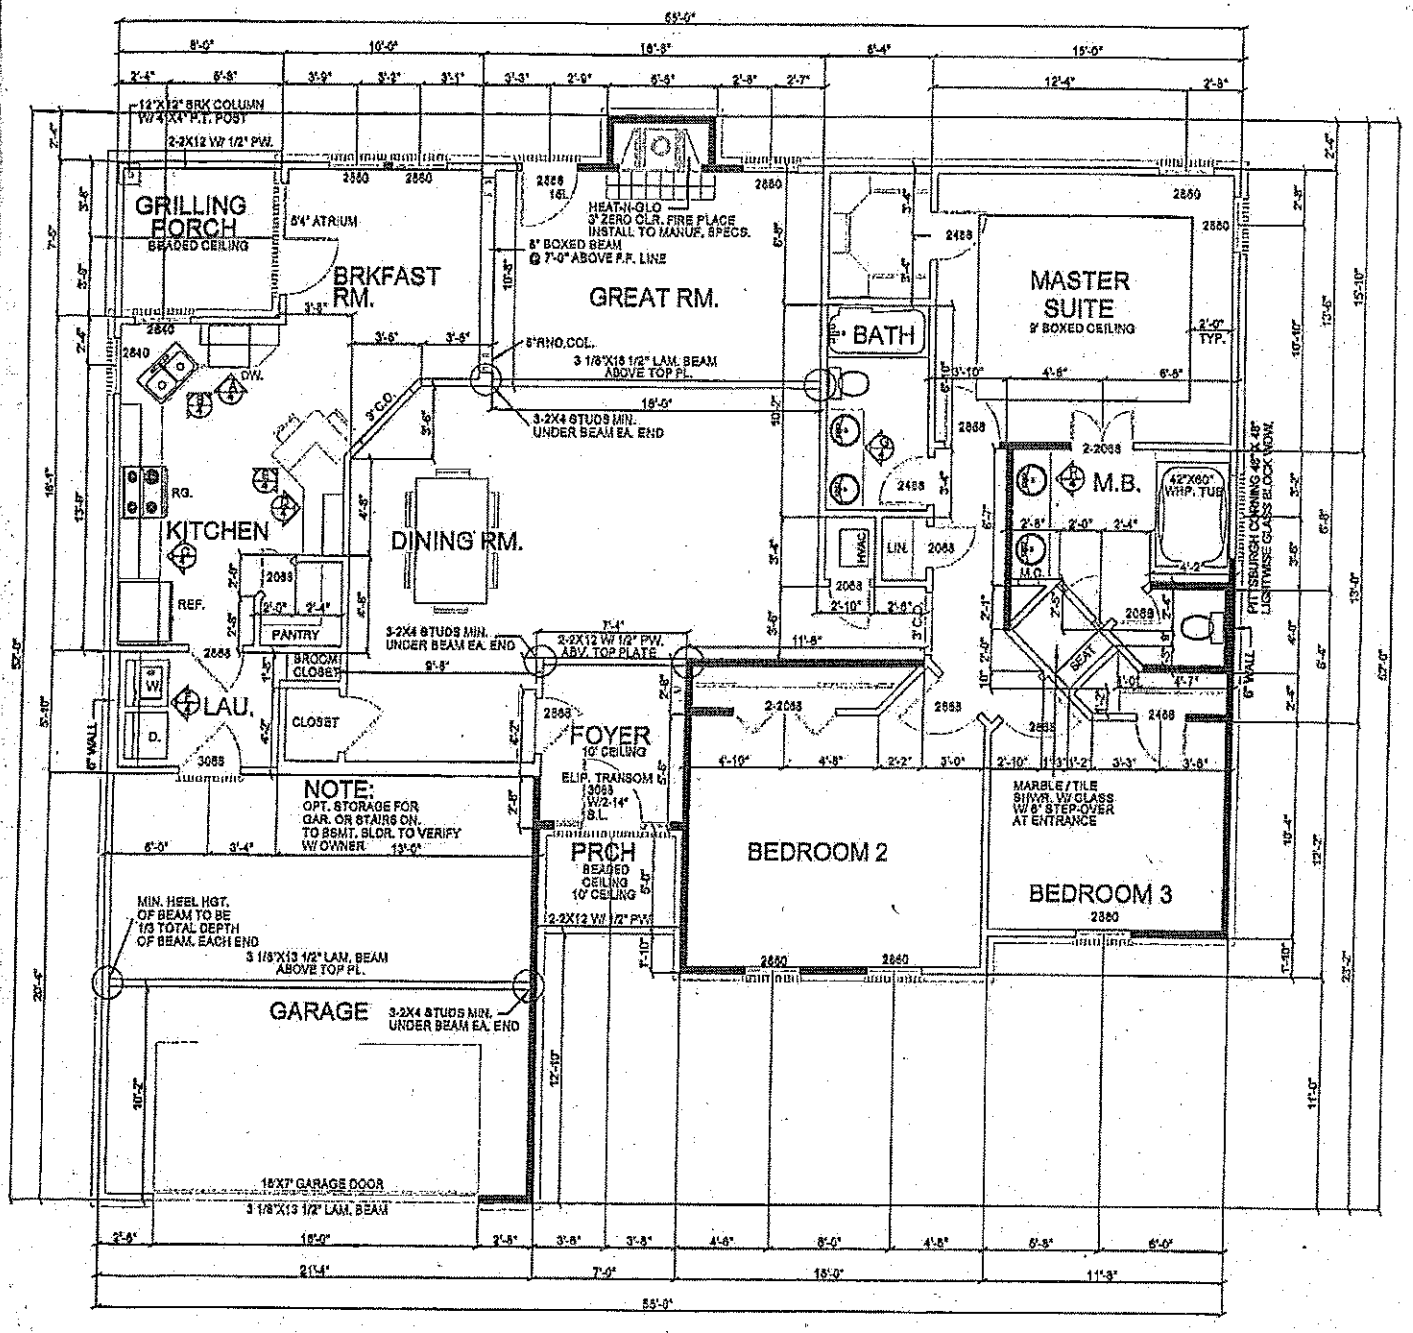


FLOOR PLAN SPECIFICATIONS

HEAT/COOLED:	1749 SQ. FT.
GARAGE, STORAGE:	484 SQ. FT.
PORCHES:	94 SQ. FT.
TOTAL:	2327 SQ. FT.

NOTE:

1.- ALL CEILINGS TO BE 8' UNLESS NOTED.
2.- BUILDER TO APPROVE & VERIFY ALL PLANS BEFORE CONSTRUCTION.
3.- VERIFY ALL PLANS W/ LOCAL BUILDING CODES.
4.- HVAC & W.H. TO BE IN ATTIC UNLESS OTHERWISE NOTED.

PLUMBING NOTES:

1. PLUMBING SHALL MEET ALL LOCAL CODES.
2. IF WATER HEATER IS LOCATED ANYWHERE, EXCEPT GARAGE OR BASEMENT, PROVIDE METAL DRAIN PAN WITH AUXILLARY DRAIN TO EXTERIOR.
3. ALL GAS WATER HEATERS SHALL BE VENTED AT TOPOUT.
4. PROVIDE INSIDE MAIN WATER CUT-OFF.
5. PROVIDE BLOCKING IF WALL PLATES OR JOISTS ARE CUT INTO.

SECTION NOTES:

1. PROVIDE INSULATION BAFFLES AT EAVE VENTS BETWEEN RAFTERS / TRUSSES.
2. RIDGES, VALLEY AND HIP MEMBERS SHALL BE FULL VERTICAL DEPTH OF FRAMING MEMBERS
3. PROVIDE 2X6 COLLAR TIES AT 48" O.C.
4. PROVIDE CONTINUOUS 2X6 PURLINS AT MID-SPAN OF RAFTERS, SPACE AT 8'-6" MAX.
5. PROVIDE 2X4 STRUTS AT 48" O.C. FROM PURLINS TO BEARING WALLS AT 45 MINIMUM ANGLE.
6. HANDRAILS SHALL BE MOUNTED 32"-34" ABOVE NOSING OF STAIRS. GUARDRAILS SHALL BE MOUNTED AT 36".

Acknowledgement Of Plans Submittal ONLY!

Date 2-3-14

Date 3-21-14

NOTICE DUTY OF COOPERATION

NELSON DESIGN GROUP, LLC, or Michael E. Nelson assumes no liability for any HOME constructed from this plan. Release of these plans contemplates further cooperation among the owner, his contractor and the designer. Design and construction are complex. Although the designer and his consultants performed their services with due care and diligence, they cannot guarantee perfection. Communication is imperfect and every contingency cannot be anticipated. Any ambiguity or discrepancy discovered by the use of these plans shall be reported immediately to the designer. Failure to notify the designer compounds misunderstanding and increases construction costs. A failure to cooperate by a simple notice to the designer shall relieve the designer from responsibility for all consequences. Changes made from the plans without the consent of the designer are unauthorized and shall relieve the designer of responsibility for all consequences arising out of such changes. Only qualified Designer, Architect, Contractor, or Structural Engineer shall attempt to modify any portion of this design.

Written dimensions on these drawings shall have precedence over scaled dimensions; contractors shall verify and be responsible for all dimensions and conditions on the job. This office must be notified of any variations from the dimensions and conditions shown by these drawings. Shop details must be submitted to this office for approval before proceeding with fabrication.