IREDELL COUNTY HEATLH DEPARTMENT

PAGE 2: *SITE PLAN WORKSHEET*

SEE THE SAMPLE SITE PLAN BELOW. INCOMPLETE SITE PLANS WILL BE RETURNED TO YOU FOR COMPLETION AND MAY RESULT IN A DELAY IN THE ISSUANCE OF YOUR SEPTIC SYSTEM PERMIT!!!

Place an (X) beside each item as you complete the site plan:

- ✓ Property Line measurements are clearly identified…
- ✓ All proposed structures are indicated…
  SHOW: proposed house or business footprint, wells, water lines, patios, pools and decks, and any other item that will occupy space on the site
- ✓ Front and side setbacks from property line…
- ✓ Preferred driveway location and configuration, preferred well location…
- ✓ Area you prefer your septic system to be placed…
- ✓ North arrow, or other sufficient indicator of direction…

Circle N/A on the following if appropriate:


- ___ Location of septic systems and wells within 100' of your property… (N/A)
- ✓ Location of easements and rights of ways on your property… N/A
- ___ Location of any designated wetlands on the property… (N/A)


Signature: Kay Gibson
Property owner or owner's legal representative signature (SIGNATURE REQUIRED)

1-20-06
DATE

USE THIS SPACE TO DRAW YOUR SITE PLAN

See attached sheets

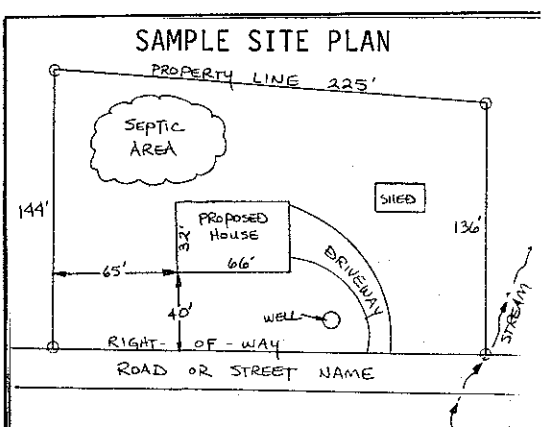

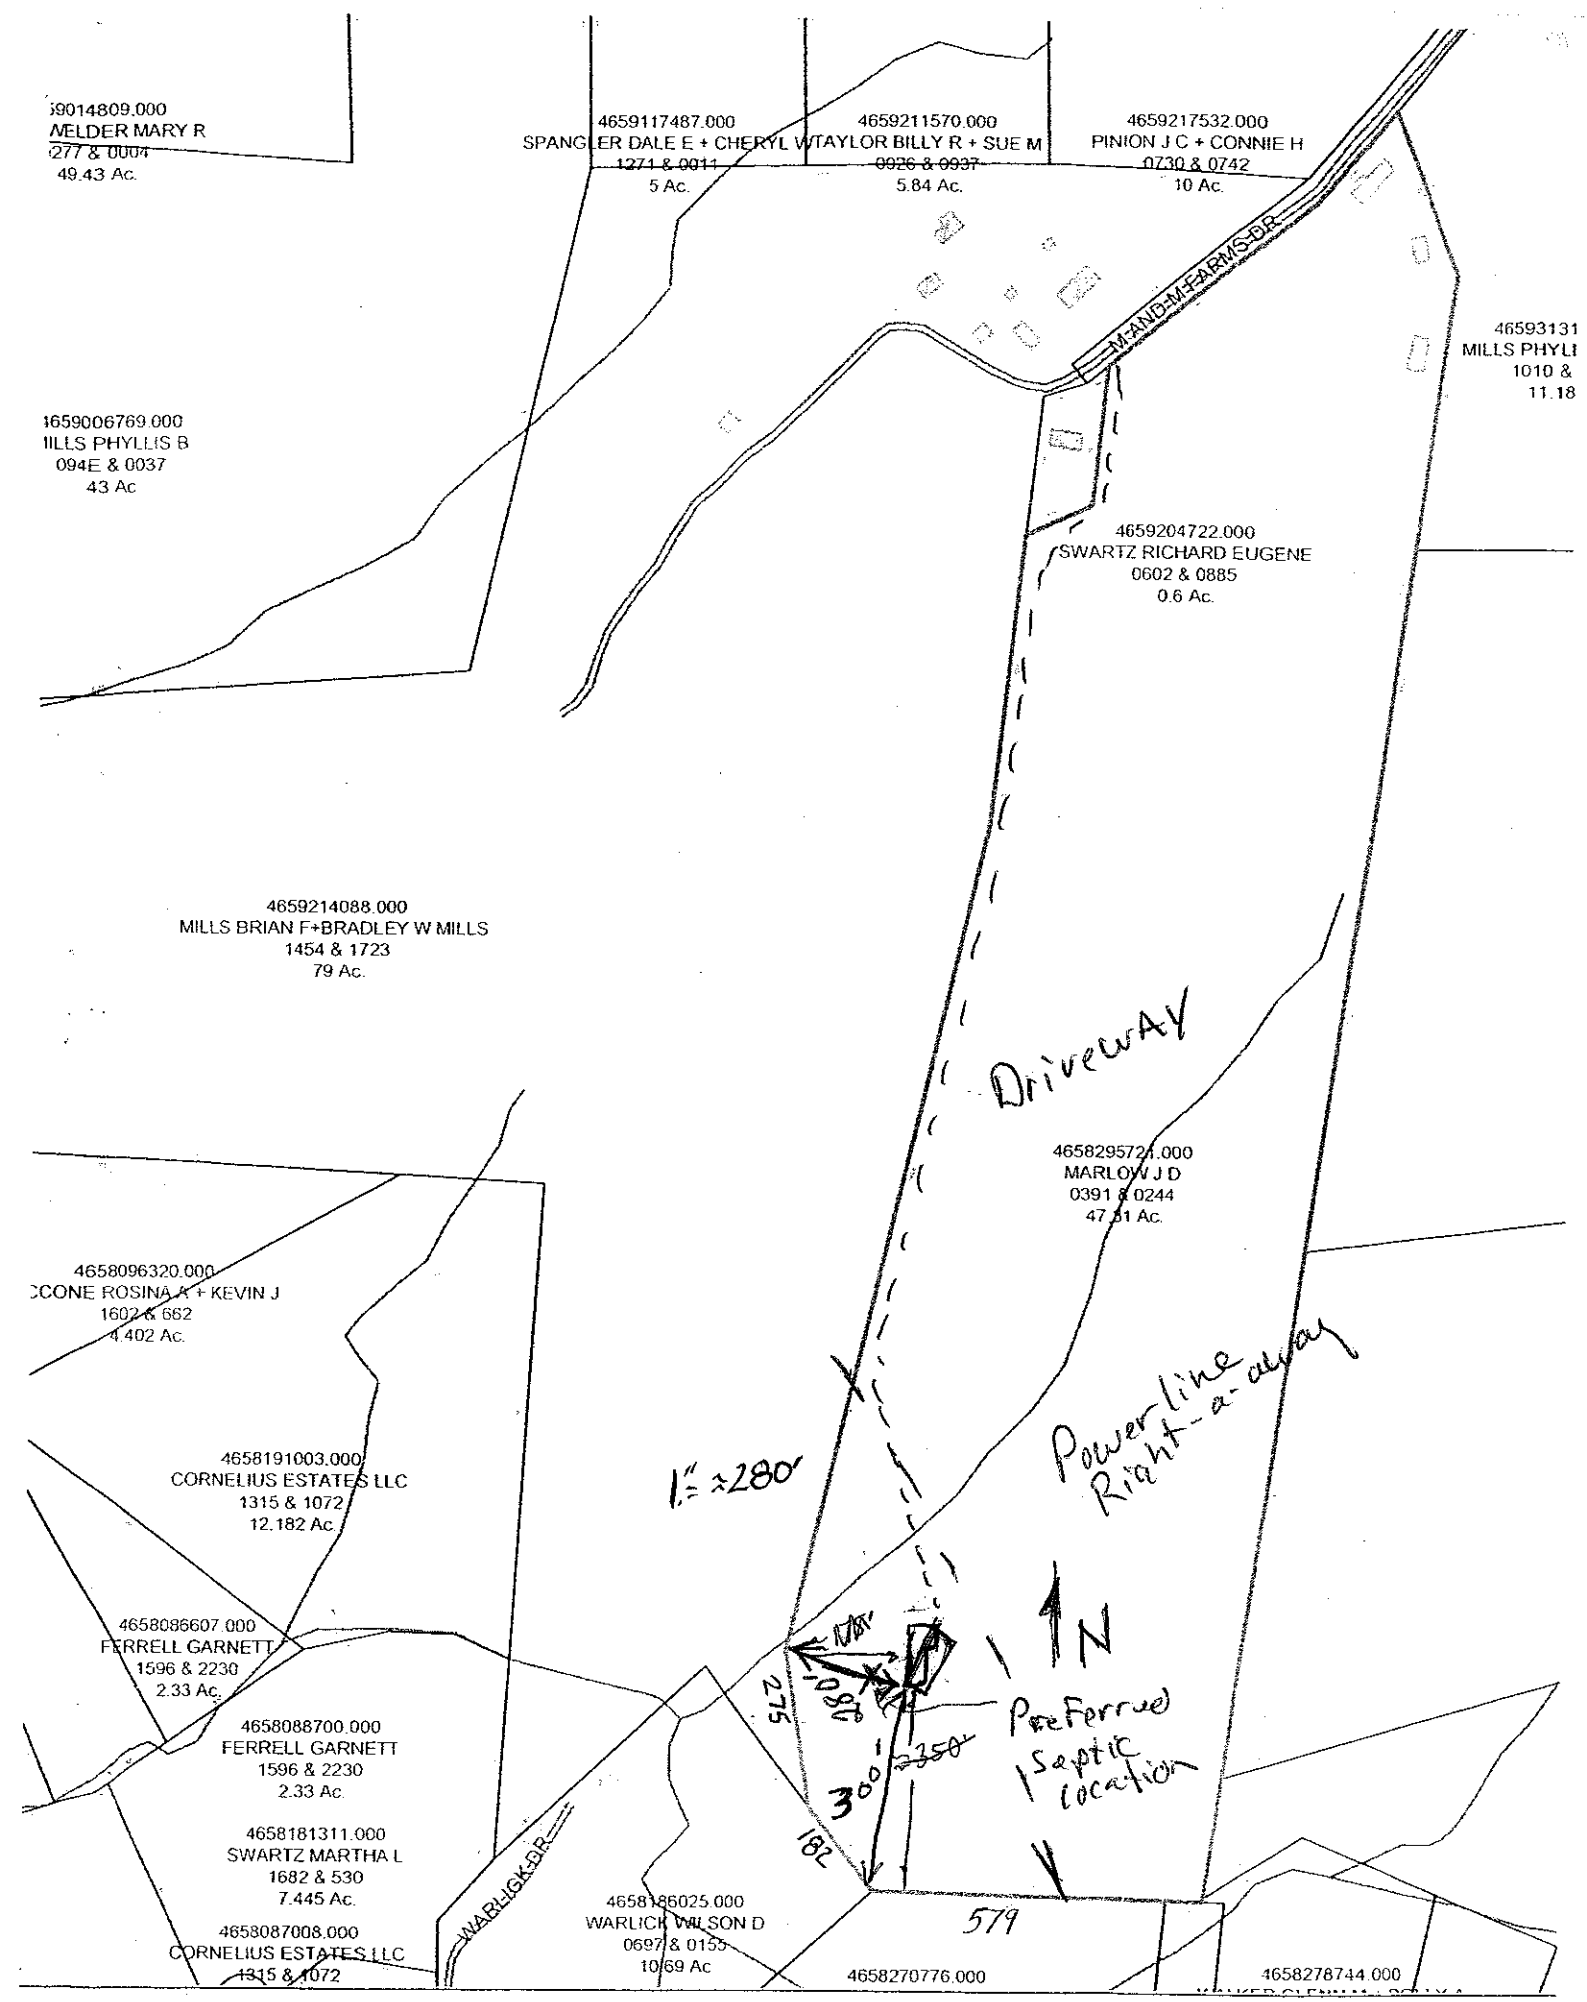

Iredell County GIS