4658370244

IREDELL COUNTY HEALTH DEPARTMENT

(SEPTIC TANK) IMPROVEMENTS PERMIT AND CERTIFICATE OF COMPLETION
(Ground Absorption Sewage Disposal System -- G. S. Chapter 130-Article 13C)

OWNER OR CONTRACTOR Tommy & Vickie Hendrick DATE Mar 16, '87 PERMIT NO. _____

PHONE: Business _____ Home _____

LOCATION 21 N. to 1308 (Bailey Rd.) 3/4-1 mile on Rt. behind partial underground house

SUBDIVISION NAME _____ S. R. No. _____

LOT NO. _____ SECTION OR BLOCK NO. _____


House ( ) Mobile Home (✓) Business ( ) Other _____

No. Bedrooms 3 No. Bathrooms 2

Garbage Disposal Unit	Yes ( )	No (✓)	Character & Porosity of Soil	clay	
Auto. Dishwasher	Yes (✓)	No ( )	Percolation Rate	~4	
Auto. Wash. Machine	Yes (✓)	No ( )	Topography	~4%	
Site Suitable	Yes (✓)	No ( )	Depth to Water Table	4'	
			Rock or other impervious formations	none obs.	

Lot Area acreage

_____ Basement with Plumbing _____ Basement without Plumbing ✓ No Basement

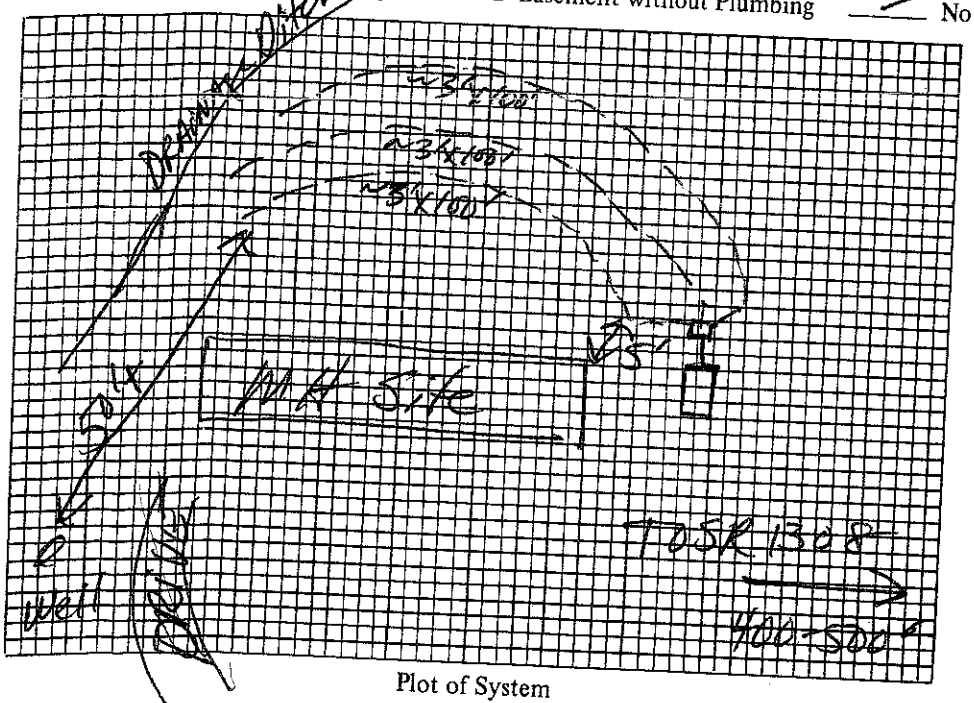

Plot of System

Size of Tank 1000 Gals.

Nitrification Field:
No. of Lines 3
Sq. Ft. ~900 Linear Ft. ~300
Depth of Stone in Lines 12"

Water Supply: Individual (✓)
Public ( )

Installed by Jason Benton

I understand and agree to install septic tank system as specified on this Improvements Permit.

Signed: _____

IMPROVEMENTS PERMIT BY CKB

COMMENTS: System 10 feet short because of close proximity to drainage ditch

CERTIFICATE OF COMPLETION BY D. K. Hunsucker R.S.

EXISTING SYSTEM CHECKED BY: _____ DATE Mar 16, '87

CONSTRUCTION MUST COMPLY WITH ALL OTHER APPLICABLE STATE AND LOCAL REGULATIONS. DATE _____

Permit is VOID if any unauthorized changes are made in installation of system and/or if any false information is supplied in making Improvements Permit.

Health Dept. Copy: White Inspection Dept. Copy: Yellow Sanitarian's Copy: Pink Owner's Copy: Gold

IREDELL COUNTY HEALTH DEPARTMENT

(SEPTIC TANK) IMPROVEMENTS PERMIT AND CERTIFICATE OF COMPLETION
(Ground Absorption Sewage Disposal System -- G. S. Chapter 130-Article 13C)

OWNER OR CONTRACTOR Tommy + Vickie Hendrick DATE 3-3-87 PERMIT NO. ______

PHONE: Business ______ Home ______

LOCATION 21N TL on Bailey Rd just past Laney's before the 'V' go about 2/10 house on Right; lot behind house S. R. No. ______

SUBDIVISION NAME ______ LOT NO. ______ SECTION OR BLOCK NO. ______

House ( ) Mobile Home (✓) Business ( ) Other ______

No. Bedrooms 3 No. Bathrooms 2

Garbage Disposal Unit Yes ( ) No (✓)

Auto. Dishwasher Yes (✓) No ( )

Auto. Wash. Machine Yes (✓) No ( )

Site Suitable Yes (✓) No ( )

Lot Area W/acreage

Character & Porosity of Soil clay with some silt parent material


Percolation Rate .4 gal/ft²/day

Topography 2-8%

Depth to Water Table 4'

Rock or other impervious formations None obs.

______ Basement with Plumbing ______ Basement without Plumbing ✓ No Basement

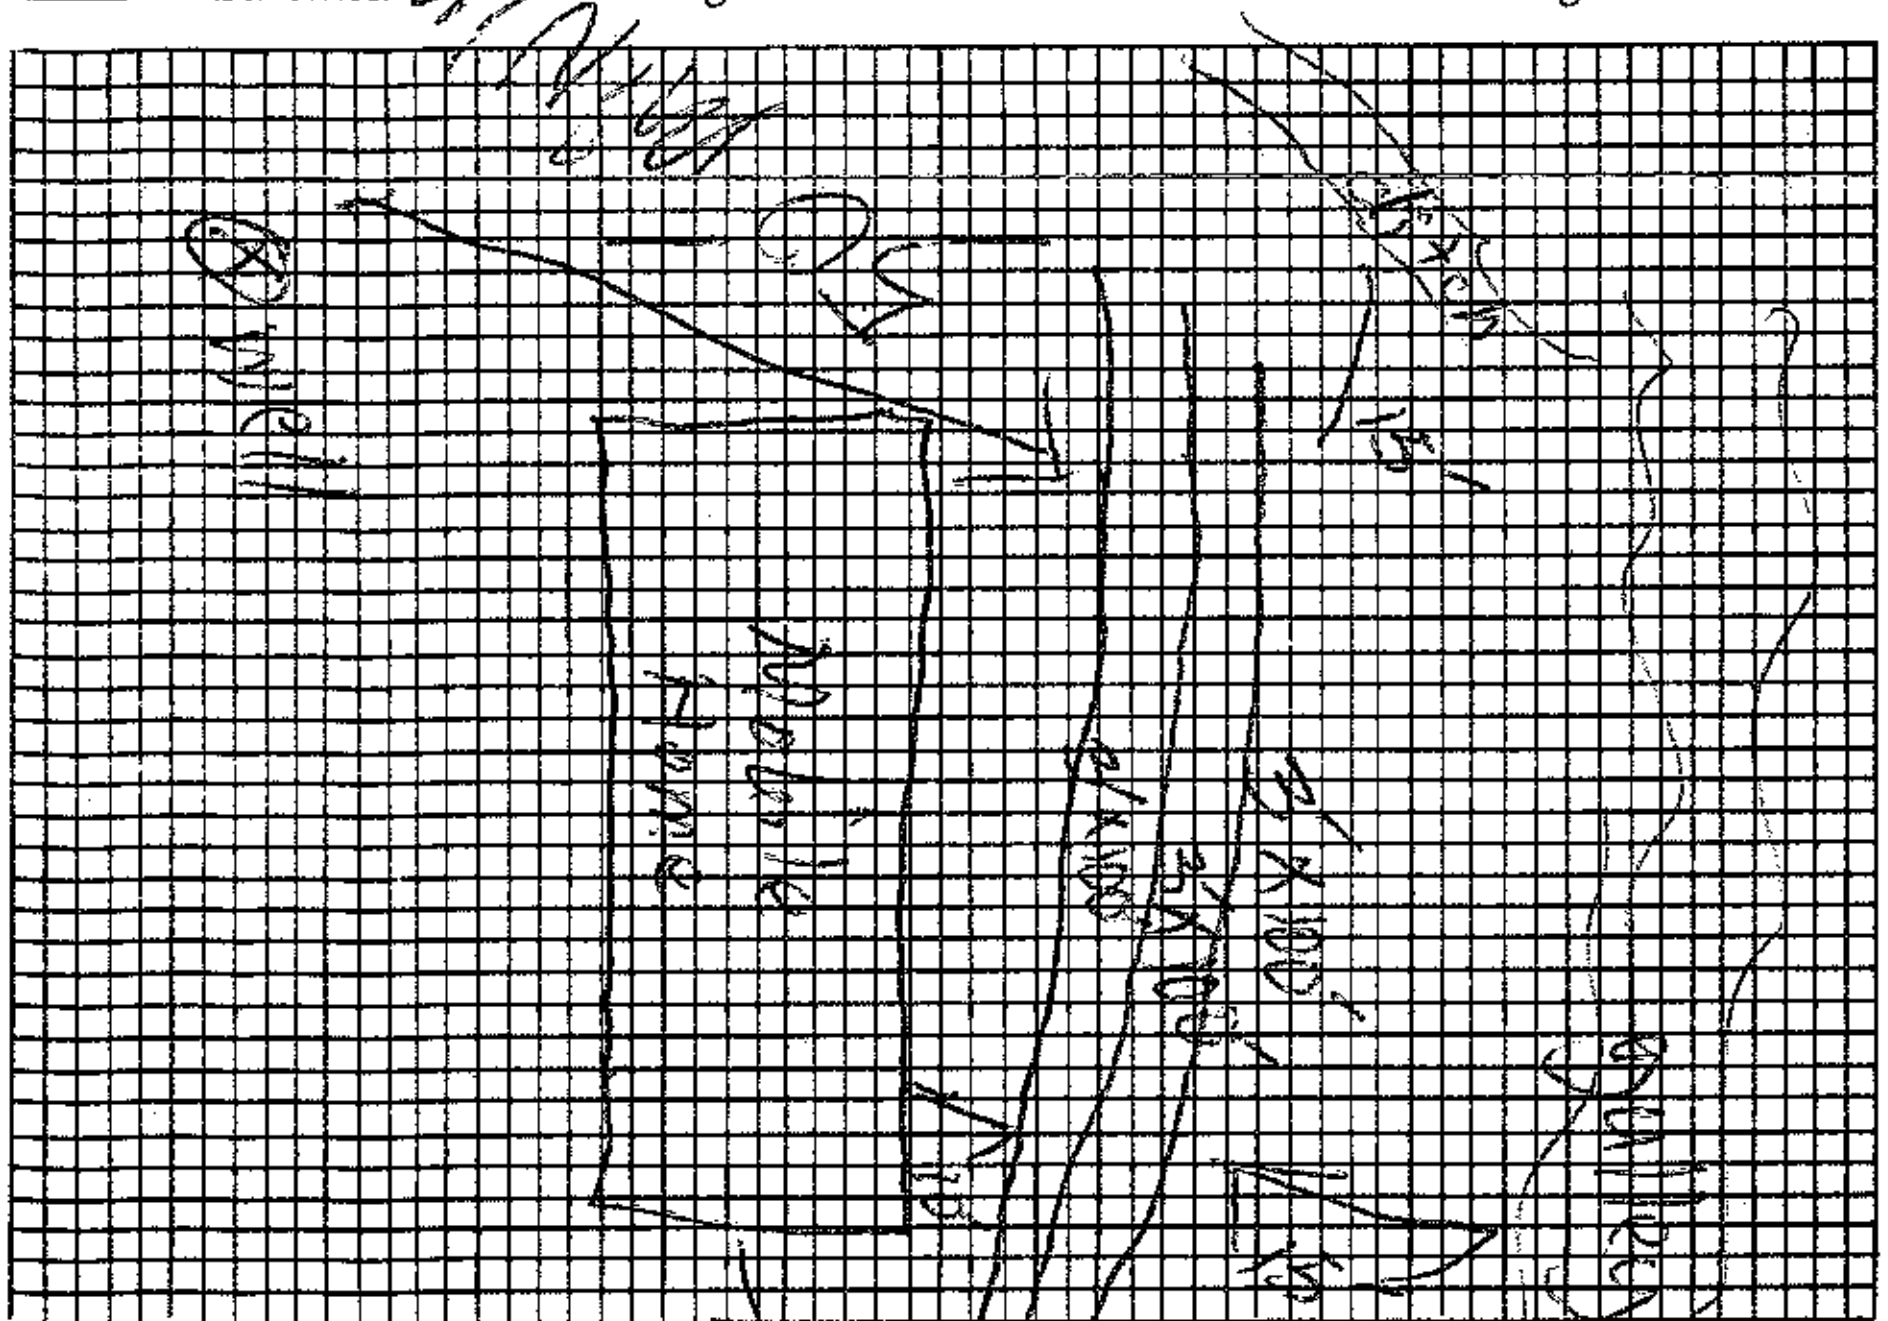

Plot of System

Size of Tank 1000 Gals.

Nitrification Field:

No. of Lines 3

Sq. Ft. 900 Linear Ft. 300

Depth of Stone in Lines 12"

Water Supply: Individual (✓) Public ( )

Installed by ______

I understand and agree to install septic tank system as specified on this Improvements Permit.

Signed: Tommy Hendrick

IMPROVEMENTS PERMIT BY Charles K. Barnett R.S.

COMMENTS: keep system shallow as more 3 ft deep on ditches and follow contour

CERTIFICATE OF COMPLETION BY ______ DATE ______

EXISTING SYSTEM CHECKED BY: ______ DATE ______

CONSTRUCTION MUST COMPLY WITH ALL OTHER APPLICABLE STATE AND LOCAL REGULATIONS.

Permit is VOID if any unauthorized changes are made in installation of system and/or if any false information is supplied in making Improvements Permit.

Health Dept. Copy: White Inspection Dept. Copy: Yellow Sanitarian's Copy: Pink Owner's Copy: Gold