
Acknowledgement of
Plans Submittal ONLY!

DCW Date 01/19/16

Tom Schultz Date 4/15/16

Off Frame
MODULAR

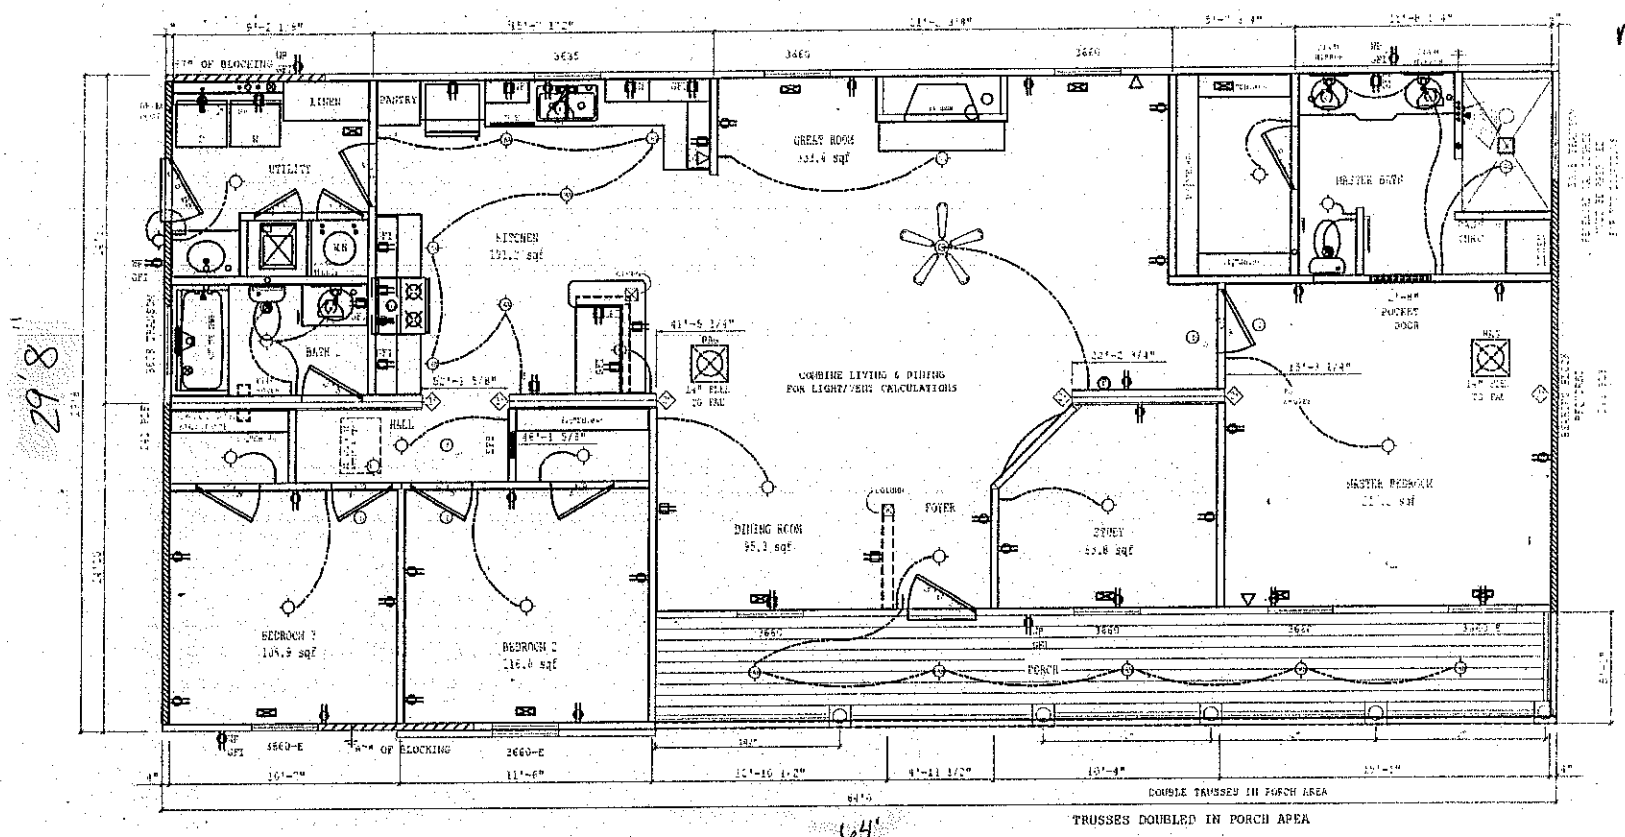

241PLF EFFECTIVE LENGHTS
BASED ON SW-31.10._.N.C.17._.78.1-2
ENGINEERED METHOD.
UN-BLOCKED DIAPHRAM SW-20-286B.1

NATURAL AIR REQUIREMENTS

1. 2'-10" GRILL REQUIRED
2. 4'-10" GRILL OR 2 - 2'-5" DOOR GRILLS REQ'D
3. 2 DOORS MUST BE UNDERCUT 1 1/2" MIN.
4. 4'-10" OR 2 - 2'-5" GRILLS REQUIRED

1. INDICATES REQUIRED LENGTH OF SHEAR IN INCHES
2. THE 'S' SPECIFIES THAT THIS WALL MUST BE BUILT IN STUDIO IN COLORADO

DRAWN	SCHULT	SCALE	MD32
	OAKWOOD HOMES CORP.		

REVISIONS	BY	DATE

GENERAL NOTES

CEILING HEIGHT = 96.00

FLOOR FRAMING SPACING = 16

TOTAL WINDOW SQFT WINTER SOLAR CALCULATED

DRAWING TITLE

MASTER PLAN

MODEL DATE			SHEET NO. 1692
PLANT 950	DESCRIPTION 32X64 3BR-2BA		SERIES NO. SH246682
DRAWN BY TXH	SHEET DATE 08/29/2014	BACK CHANGE 08/19/2014	SHEET NO. 1-1

PDF created with pdfFactory trial version www.pdffactory.com