
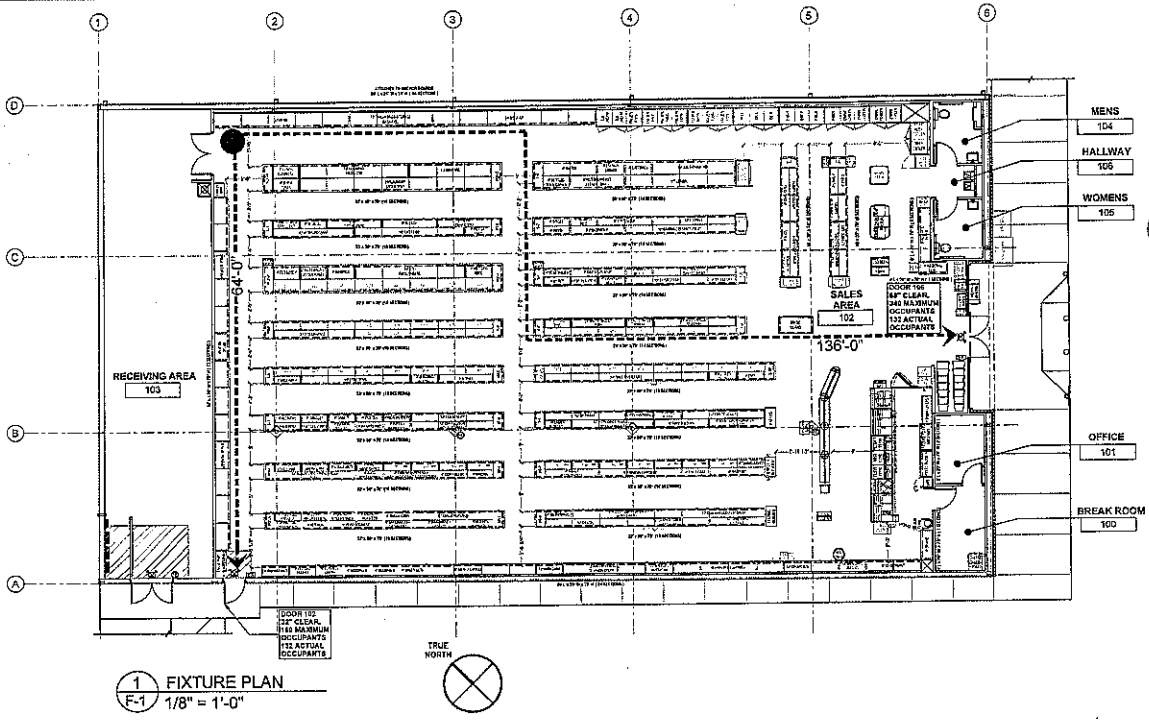


1 F-1 FIXTURE PLAN
1/8" = 1'-0"

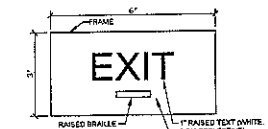

EXIT SIGN TO BE MOUNTED 60" A.F.F. TO BASELINE OF TEXT AT EACH EGRESS DOOR.

2 F-1 TYPICAL "EXIT" SIGN DETAIL
N.T.S.

GENERAL NOTES:

1. COUNTERS MUST BE NO HIGHER THAN 36" OR MUST HAVE A 36" LONG SECTION WITH A MAXIMUM HEIGHT OF 36 INCHES FOR WHEELCHAIR ACCESS.
2. PORTABLE FIRE EXTINGUISHERS TO BE PROVIDED AND INSTALLED BY G.C. AT LOCATIONS AS RECOMMENDED PER THE LOCAL FIRE AUTHORITY. PORTABLE FIRE EXTINGUISHERS SHALL BEAR LABEL OF AN APPROVED AGENCY, BE OF APPROVED TYPE AND BE INSTALLED IN LOCATIONS VISIBLE AND ACCESSIBLE TO THE OCCUPANTS (MAXIMUM 75' TRAVEL DISTANCE).
3. REFER TO THIS SHEET FOR CHECKOUT REGISTER DETAILS.
4. SEE THIS SHEET FOR EXIT SIGN LOCATIONS.


(FE) PORTABLE FIRE EXTINGUISHER (2A-20BC)

CEILING MOUNTED EXIT SIGN (REFER TO SHEET E-2 FOR MOUNTING HEIGHT)


(EX) WALL MOUNTED EXIT SIGN (REFER TO SHEET A-8 FOR MOUNTING HEIGHT)

Parts List

ITEM	QTY	PART NUMBER	SIZE DESCRIPTION
1	2	5200-600A	5200 REVERSIBLE MAIN CABINET
2	3	5200-012A	PEGBOARD/SHELF 5FT/48T
3	3	5200-018A	5200 KICK BOX
4	2	5200-030A	PRINTER SHELF
5	3	5200-060A	5200 DVD PLATFORM
6	7	5200-007M	HIGH RIPOS 15.5 X 48
7	1	5235-020A	5235 SMALL CAROUSEL
8	2	5220-018A	5220 SMALL KICK BOX
10	1	5221-060A	5221 LARGE CAROUSEL, REVERSIBLE
12	3	CCM-10 TRUE	TRUE Glass Door Merchandiser CCM-10
13	3	Lane Light_1	
14	1	Lane Light_2	

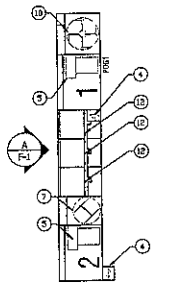

2 F-1 PLAN AT CHECKOUT
1/4" = 1'-0"

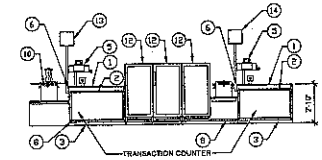

A F-1 ELEVATION
1/4" = 1'-0"

REQUIRED NATIONAL ACCOUNT VENDORS			
COMPANY	CONTACTS	PHONE #	REQUIRED ITEMS
GRAYBAR	JEROME BANNISTER	615-243-3202 DollargeneralE@graybar.com	CABLE TRAY
BASS SECURITY SERVICES, INC.	NATIONAL ACCOUNT SALES	888-774-8400 EXT. 805	DOOR HARDWARE AND RESTROOM ACCESSORIES
MC CUE CORPORATION	PRICING - NIKKI ROBINSON ORDERING - BRETT JOHNSON	404-265-7758 nrobinson@mccuecorp.com 800-800-8503 EXT. 268	TRIM KIT INCLUDES BUMPER GUARDS AND CART STOP
ROOF CURB SYSTEMS	GREG SMYTH	800-663-6646 gsmyth@roofcurb.com	RTU CURB
CURBS PLUS INC,	ALLAN THRAELKILL	866-839-2872 allan.thrailkill@curbs-plus.com	RTU CURB
KOC INTERNATIONAL INC.	GREG CONRAD	800-362-2872 gconrad@kocusa.com	RTU CURB
YORK	NATIONAL ACCOUNTS	800-861-4736	HVAC UNITS york-dollargeneralbid@jci.com
CARRIER	ANDREW BROMWELL	877-661-4452 andrew.b.bromwell@carrier.utc.com	HVAC UNITS
SHERWIN WILLIAMS	LOCAL SHERWIN WILLIAMS STORE		PAINT, PRIMER, CONCRETE SEALER AND BLOCK FILLER
NABCO ENTRANCES	KIM RAUSCH	262-679-7513 DollarGeneral@nabcoentrances.com	CT, DC, DE, IN, KY, MA, MD, ME, MI, NH, NJ, NY, OH, PA, RI, VA, VT, WV MODEL #GT1175-02
STANLEY ACCESS TECHNOLOGIES	DENNIS WEBB	256-776-8992 DGadams@sbdinc.com	AR, AZ, CA, CO, IL, IA, KS, LA, MN, MO, MS, NE, NM, NV, OK, SD, TX, UT, WI
ASSA ABLOY ENTRANCE SYSTEMS	ROSS MERKLING	509-328-2660 dollargeneral.beam.us@assaabloy.com	AL, FL, GA, NC, SC, TN
D&P CUSTOM LIGHTING	NATIONAL ACCOUNT SALES	800-251-2200	CUSTOM POWER POLES
EMERSON CLIMATE TECHNOLOGIES	WEBSITE: http://dollargeneralbid.ecosolutions.net	USER NAME: dollargeneralbid PASSWORD: dollargeneralbid	EMS SUPPLIER NOTE: CUSTOMIZED DOLLAR GENERAL EMS PANEL REQUIRES STORE #, CITY, STATE, ZIP CODE & QTY. OF HVAC UNITS OF THE INSTALL SITE WHEN ORDERING.
RETROPLATE SYSTEMS	CURTIS TURNBULL	559-903-3144 sweprotexcurtis@mainplatesystem.com	CONCRETE POLISHING SYSTEMS
EUCLID CHEMICAL COMPANY	PHIL BRANDT	877-438-3826 PBrandt@euclidchemical.com	CONCRETE POLISHING SYSTEMS
OESK LIGHTING	BRENDAN HARTT	904-380-5033 bhartt@oesk.com	ELECTRICAL LIGHTING SUPPLIES AL, AR, AZ, CO, FL, GA, KY, LA, CA, NV, MS, ND, NM, OK, SC, TN, TX, VA, WV
CED - CONSOLIDATED ELECTRICAL DISTRIBUTORS	ROBERT DECKER	370-781-2229 rdecker@cedgroup.com	ELECTRICAL SWITCH GEAR
GIRTMAN AND ASSOCIATES	CHARLES GIRTMAN III	615-350-8000	INTERIOR DOORS AND FRAMES AL, AR, AZ, IA, CA, CO, FL, GA, KS, LA, MN, MO, MS, NE, NM, NV, OK, OR, SC, SD, TN, TX, UT, WA
THE COOK & BOARDMAN GROUP	JOE HARRELL	336-857-0675 nationalsales@cookandboardman.com	INTERIOR DOORS AND FRAMES CT, DE, IL, IN, KY, MA, MD, ME, MI, NC, NH, NJ, NY, OH, PA, VA, VT, WV
CROSSCOM NATIONAL	RACHEL KNAPP	847-650-6223 rknapp@crosscommetalbnd.com	LOW VOLTAGE VOICE/DATA NORTH: CO, CT, DE, IA, IL, IN, KS, KY, MA, MD, MI, MO, NC, NE, NH, NJ, NV, NY, OH, PA, RI, SD, UT, VA, VT, WA, WV, WY
ASD	DWAYNE SIMMONS	626-839-1044 dollargeneral@asd-usa.com	LOW VOLTAGE VOICE/DATA SOUTH: AL, AR, CA, AZ, FL, GA, LA, MS, NC, NM, OK, SC, TN, TX
RAINBIRD IRRIGATION	LOCAL RAIN BIRD DISTRIBUTER	WWW.RAINBIRD.COM	IRRIGATION SYSTEMS

RECOMMENDED NATIONAL ACCOUNT VENDORS			
PRE-ENGINEERED METAL BUILDING			
COMPANY	CONTACTS	PHONE #	
VP BUILDINGS	DAVID ENGLISH	801-568-4537 DEnglish@vp.com	PRE-ENGINEERED METAL BUILDING
STAR BUILDING SYSTEMS	JEFF HORN	866-654-5090	PRE-ENGINEERED METAL BUILDING
NUCOR BUILDING SYSTEMS	BOB BARRY	315-822-4440 CORPORATE: 260-837-7891	PRE-ENGINEERED METAL BUILDING Nbid.Nucorbuildingsystems@nucor.com/Projects.pdf
BIG BEE STEEL BUILDINGS, INC.	KEVIN BUSLER	800-633-3378	PRE-ENGINEERED METAL BUILDING
IRRIGATION			
COMPANY	CONTACTS	PHONE #	
RAIN BIRD IRRIGATION	LOCAL RAIN BIRD DISTRIBUTER	WWW.RAINBIRD.COM	IRRIGATION SYSTEMS

REQUIRED NATIONAL ACCOUNTS FOR ENGINEERING AND CONSTRUCTION MATERIAL TESTING			
COMPANY	CONTACTS	PHONE #	
ATC ASSOCIATES, INC.	LESLIE GREENWOOD	205-733-8775 dollargeneral@atcassociates.com	www.atcassociates.com
BUILDING AND EARTH SCIENCES, INC.	MATT ADAMS	205-834-5300 dollargeneral@buildingandearth.com	www.buildingandearth.com
EAS PROFESSIONALS, INC.	JERRY NARRONE	864-234-7355 dollargeneral@eas-pro.com	www.eas-pro.com
PROFESSIONAL SERVICE INDUSTRIES, INC. (PSI)	TERESA HEBNER	770-424-2000 ext 20330 teresa_hebner@psiusa.com	www.psiusa.com
TERRACON	JOHN MEADOW	770-825-4755 ext 3353 dollargeneral@terracon.com	www.terracon.com

NOTE: MATERIAL TESTING IS REQUIRED ON ALL TRIPLE NET LEASES.
NATIONAL ACCOUNT & CONTACT INFORMATION SUBJECT TO CHANGE

GPD Engineering and Architecture Professional Corporation - 52715

DOLLAR GENERAL

DESCRIPTION	REV'D DATE

STATE OF ALABAMA — REGISTERED ARCHITECT — No. 32719

STATE OF ALABAMA — REGISTERED ENGINEER — 10439

04/25/16

DOLLAR GENERAL
U.S. 21 & BAILEY RD.
MOORESVILLE, NC 28117

FIXTURE PLAN, VENDOR LIST & CHECKOUT COUNTER DETAILS

ISSUED FOR:	
PERMIT	04.07.16
BID	-
CONSTRUCTION	04.25.16
RECORD	-

PROJECT MANAGER	DESIGNER
MAR	CDL

JOB NO. 2015192.21

F-1

Drawing Name: G:\2015\2015192\1 Mooresville, NC\Dwg\Bid\2015_F1_FIXTURE PLAN.DWG
Last Saved By: mhefner