IREDELL COUNTY HEATLH DEPARTMENT

PAGE 2: *SITE PLAN WORKSHEET*

SEE THE SAMPLE SITE PLAN BELOW. INCOMPLETE SITE PLANS WILL BE RETURNED TO YOU FOR COMPLETION AND MAY RESULT IN A DELAY IN THE ISSUANCE OF YOUR SEPTIC SYSTEM PERMIT!!!

Place an (X) beside each item as you complete the site plan:

____ Property Line measurements are clearly identified…
____ All proposed structures are indicated…
SHOW: proposed house or business footprint, wells, water lines, patios, pools and decks, and any other item that will occupy space on the site
____ Front and side setbacks from property line…
____ Preferred driveway location and configuration, preferred well location…
____ Area you prefer your septic system to be placed…
____ North arrow, or other sufficient indicator of direction…


Circle N/A on the following if appropriate:


____ Location of septic systems and wells within 100' of your property… N/A
____ Location of easements and rights of ways on your property… N/A
N/A Location of any designated wetlands on the property… N/A


Signature: Jane Brown
Property owner or owner's legal representative signature (SIGNATURE REQUIRED)


8-11-05
DATE

USE THIS SPACE TO DRAW YOUR SITE PLAN

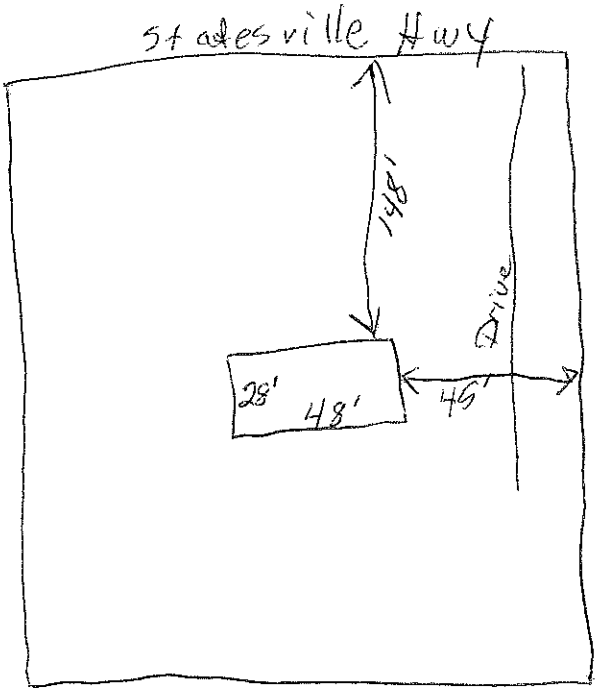

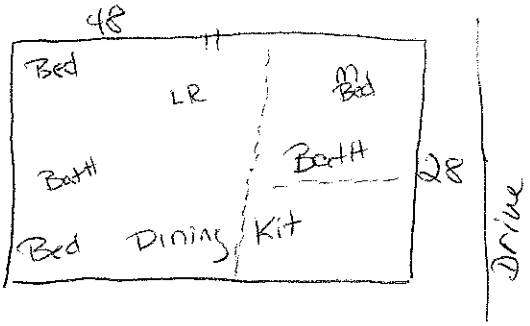

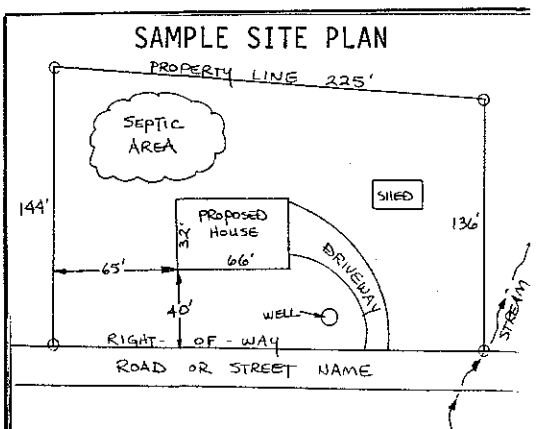

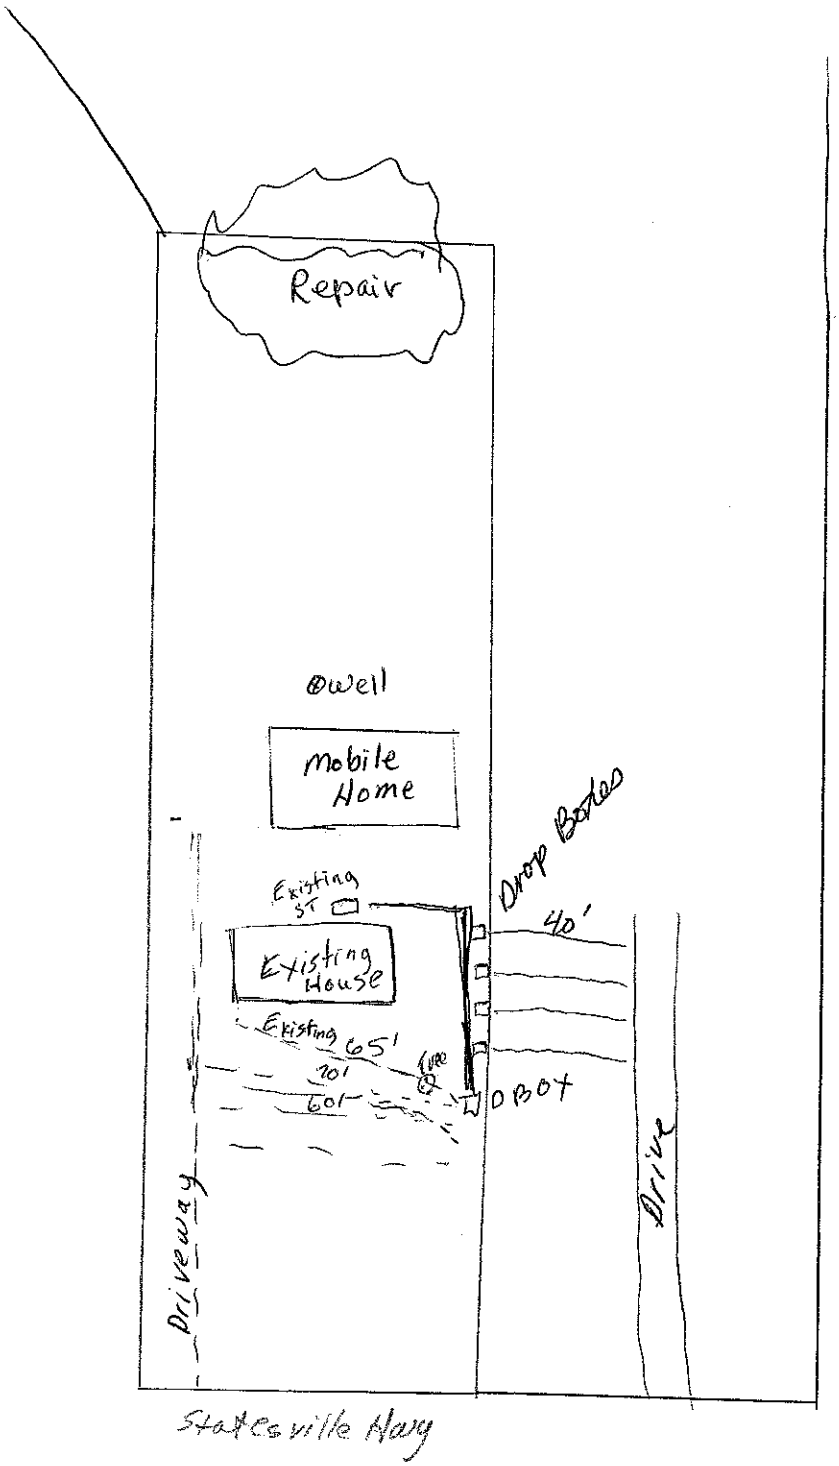
Repair
well
Mobile Home
Existing ST
Existing House
Drop Boxes
40'
Existing 65'
20'
60'
Dbox
Driveway
Drive
Statesville Hwy