Collins Park Lot 4? 109 ORANGE

IREDELL COUNTY HEALTH DEPARTMENT

~~149 Boyington Ln?~~

(SEPTIC TANK) IMPROVEMENTS PERMIT AND CERTIFICATE OF COMPLETION
(Ground Absorption Sewage Disposal System -- G. S. Chapter 130-Article 13C)

OWNER OR CONTRACTOR Ken Morrow DATE Oct 14 '88 PERMIT NO. 4658-85-3003

PHONE: Business ______ Home ______

LOCATION 115 N. TR 2406 to 2500 TR 2501 1st house on left ORANGE RD S. R. No. ______

SUBDIVISION NAME Collins Park LOT NO. 3 SECTION OR BLOCK NO. ______

House (✓) Mobile Home ( ) Business ( ) Other area of repair

No. Bedrooms 3 No. Bathrooms 2

Garbage Disposal Unit	Yes ( )	No (✓)		
Auto. Dishwasher	Yes (✓)	No ( )		
Auto. Wash. Machine	Yes (✓)	No ( )		
Site Suitable	Yes ( )	No ( )		

Character & Porosity of Soil clay
Percolation Rate 13-14
Topography 2%
Depth to Water Table 3'+
Rock or other impervious formations none obs.

Lot Area Existing

Basement with Plumbing ______ Basement without Plumbing ______ No Basement

1000 gal p. tank


Size of Tank Existing Gals.

Nitrification Field:
No. of Lines 12'x65' P. dosed
Sq. Ft. 780 Linear Ft. 260
Depth of Stone in Lines 18"+
Water Supply: Individual ( )
Public ( )

Installed by ______

I understand and agree to install septic tank system as specified on this Improvements Permit.

Signed: ______

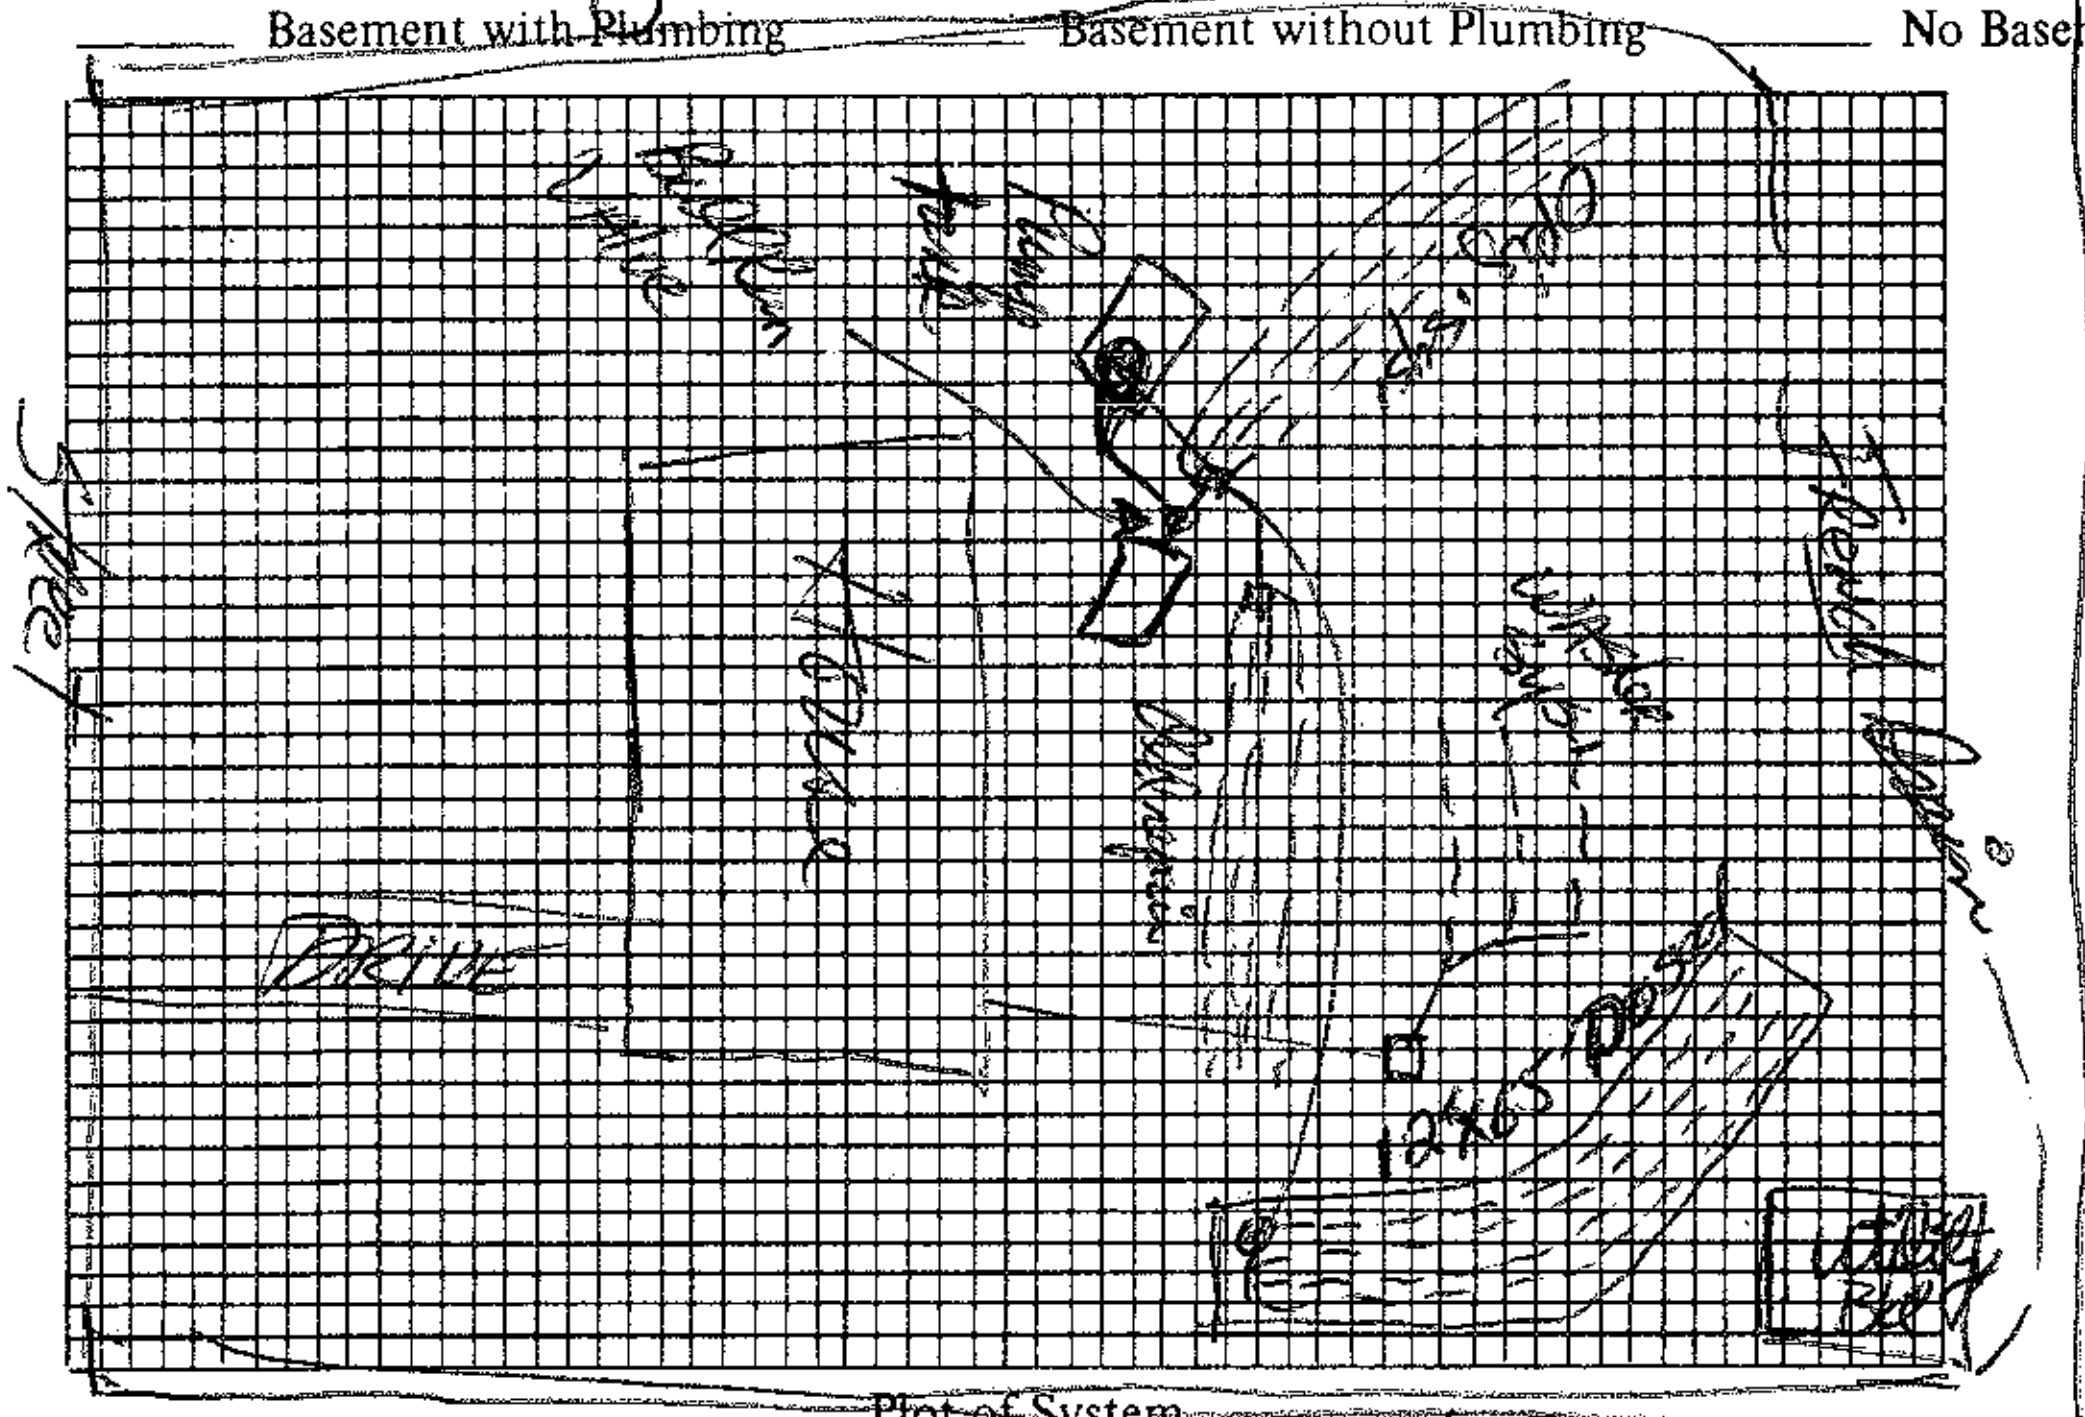

Plot of System

Lot Line

IMPROVEMENTS PERMIT BY [signature]

COMMENTS: French drain rerouted around area of repair. Alarm checked & working, but not mounted.

CERTIFICATE OF COMPLETION BY [signature], RS DATE Oct 14 '88

EXISTING SYSTEM CHECKED BY: ______ DATE ______

CONSTRUCTION MUST COMPLY WITH ALL OTHER APPLICABLE STATE AND LOCAL REGULATIONS.

Permit is VOID if any unauthorized changes are made in installation of system and/or if any false information is supplied in making Improvements Permit.

Health Dept. Copy: White Inspection Dept. Copy: Yellow Sanitarian's Copy: Pink Owner's Copy: Gold