DIVISION OF ENVIRONMENTAL HEALTH
ON-SITE WASTEWATER SECTION

Sheet ___ of ___
PROPERTY ID #: _____
COUNTY: _____

SOIL/SITE EVALUATION
for ON-SITE WASTEWATER SYSTEM

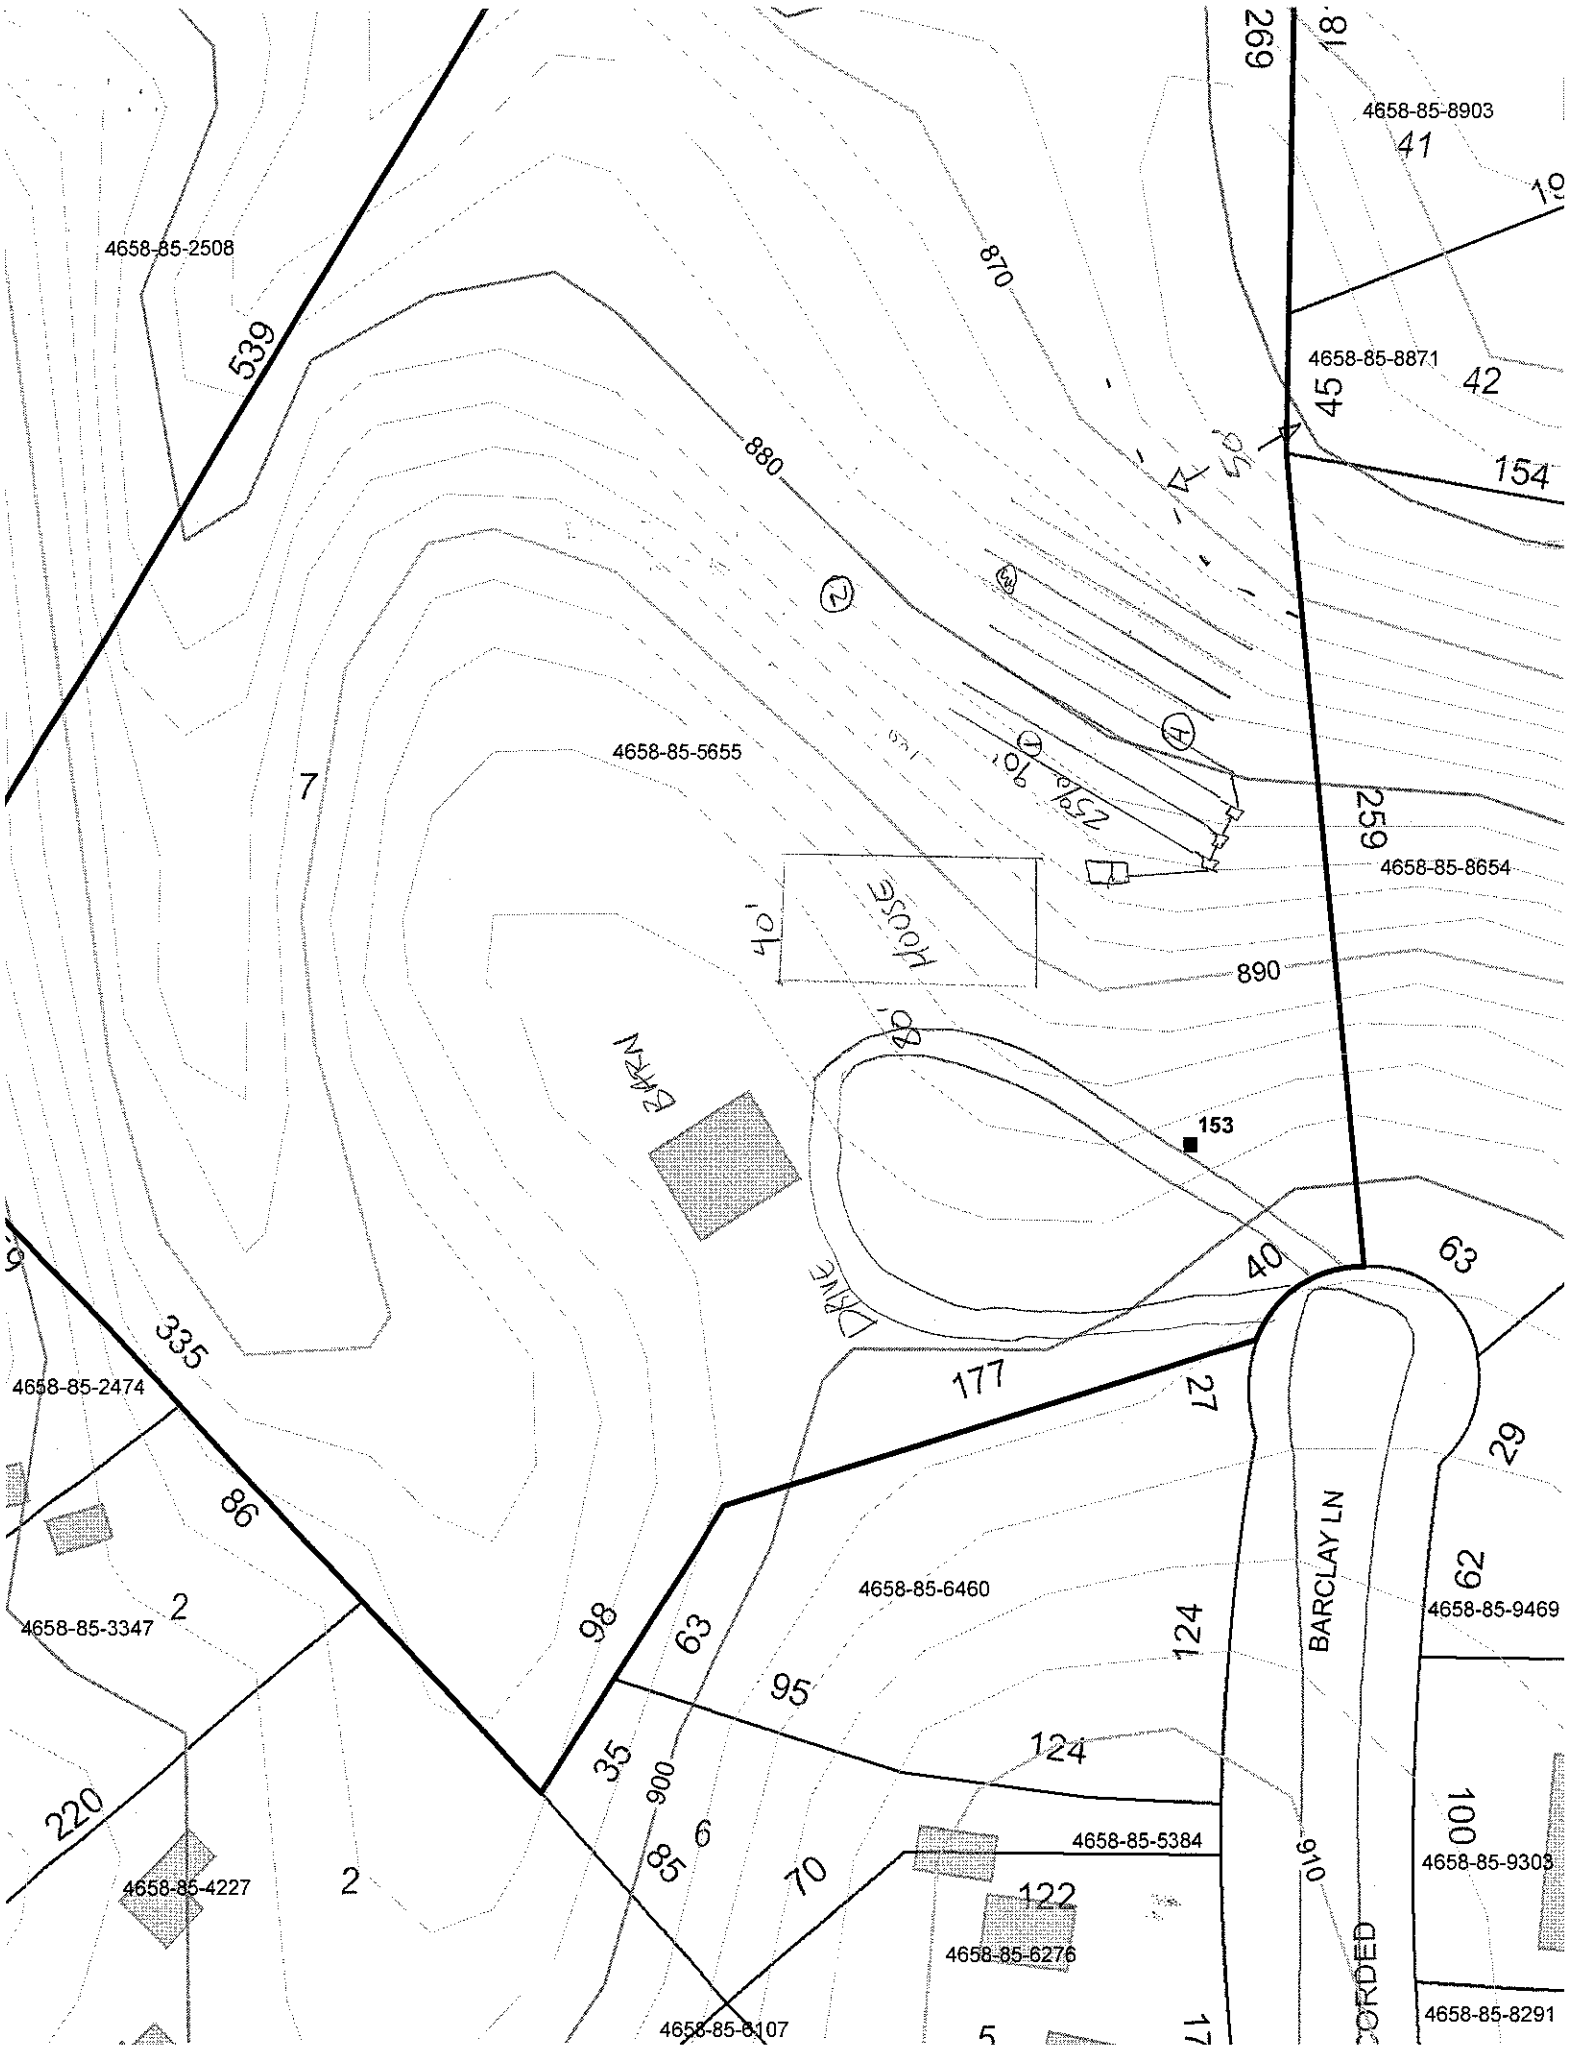
OWNER: RONALD FANDREY
ADDRESS: _____ APPLICATION DATE _____
PROPOSED FACILITY: SFR PROPOSED DESIGN FLOW (.1949): 360 DATE EVALUATED: _____
LOCATION OF SITE: _____ PROPERTY SIZE: ~5 AC
WATER SUPPLY: ☒ Private ☐ Public ☒ Well ☐ Spring ☐ Other _____ PROPERTY RECORDED: _____
EVALUATION METHOD: ☒ Auger Boring ☐ Pit ☐ Cut TYPE OF WASTEWATER: ☒ Sewage ☐ Industrial Process ☐ Mixed

PROFILE #	.1940 LANDSCAPE POSITION/ SLOPE %	HORIZON DEPTH (IN.)	SOIL MORPHOLOGY (.1941) .1941 STRUCTURE/ TEXTURE	.1941 CONSISTENCE/ MINERALOGY	OTHER PROFILE FACTORS .1942 SOIL WETNESS/ COLOR	.1943 SOIL DEPTH	.1956 SAPRO CLASS	.1944 RESTR HORIZ	PROFILE CLASS & LTAR
1	8%	0-32	SLW	NSNP VF	— FEW ROCK INC @ 32"	50"	—	—	.4
		32-50	LSW	NSNP VF					
2	7%	0-10	SLW	NSNP VF	CHROMA 3 @ 37"	37"	—	UC 37"	.3 TO .37"
		10-37	SCLMSBK	SSSPF					
		37-49	C SBK	SPEXP					
		49-53	SCLMSBK	SSSPF					
3	4%	0-10	SLW	NSNP VF	—	50"	—	—	.35
		10-50	LSW	SSNP VF					
4	12%	0-55	LSW	NSNP VF	MANY MICA @ 55"	60"	—	—	.4
		55-60	LW	SSSP VF					

DESCRIPTION	INITIAL SYSTEM	REPAIR SYSTEM
Available Space (.1945)	PS	PS
System Type(s)	25%	25%
Site LTAR	.25	.25

OTHER FACTORS (.1946): _____
SITE CLASSIFICATION (.1948): _____
EVALUATED BY: JA
OTHER(S) PRESENT: _____

COMMENTS: _____


4658-85-8903
41
4658-85-2508
870
539
4658-85-8871
42
45
880
154
4658-85-5655
7
259
4658-85-8654
HOUSE
40'
890
DRIVE
153
335
4658-85-2474
177
27
29
86
BARCLAY LN
62
4658-85-9469
4658-85-6460
4658-85-3347
2
98
63
124
95
35
900
124
100
4658-85-9303
220
6
85
70
4658-85-5384
910
4658-85-4227
2
122
4658-85-6276
4658-85-8291
4658-85-6107