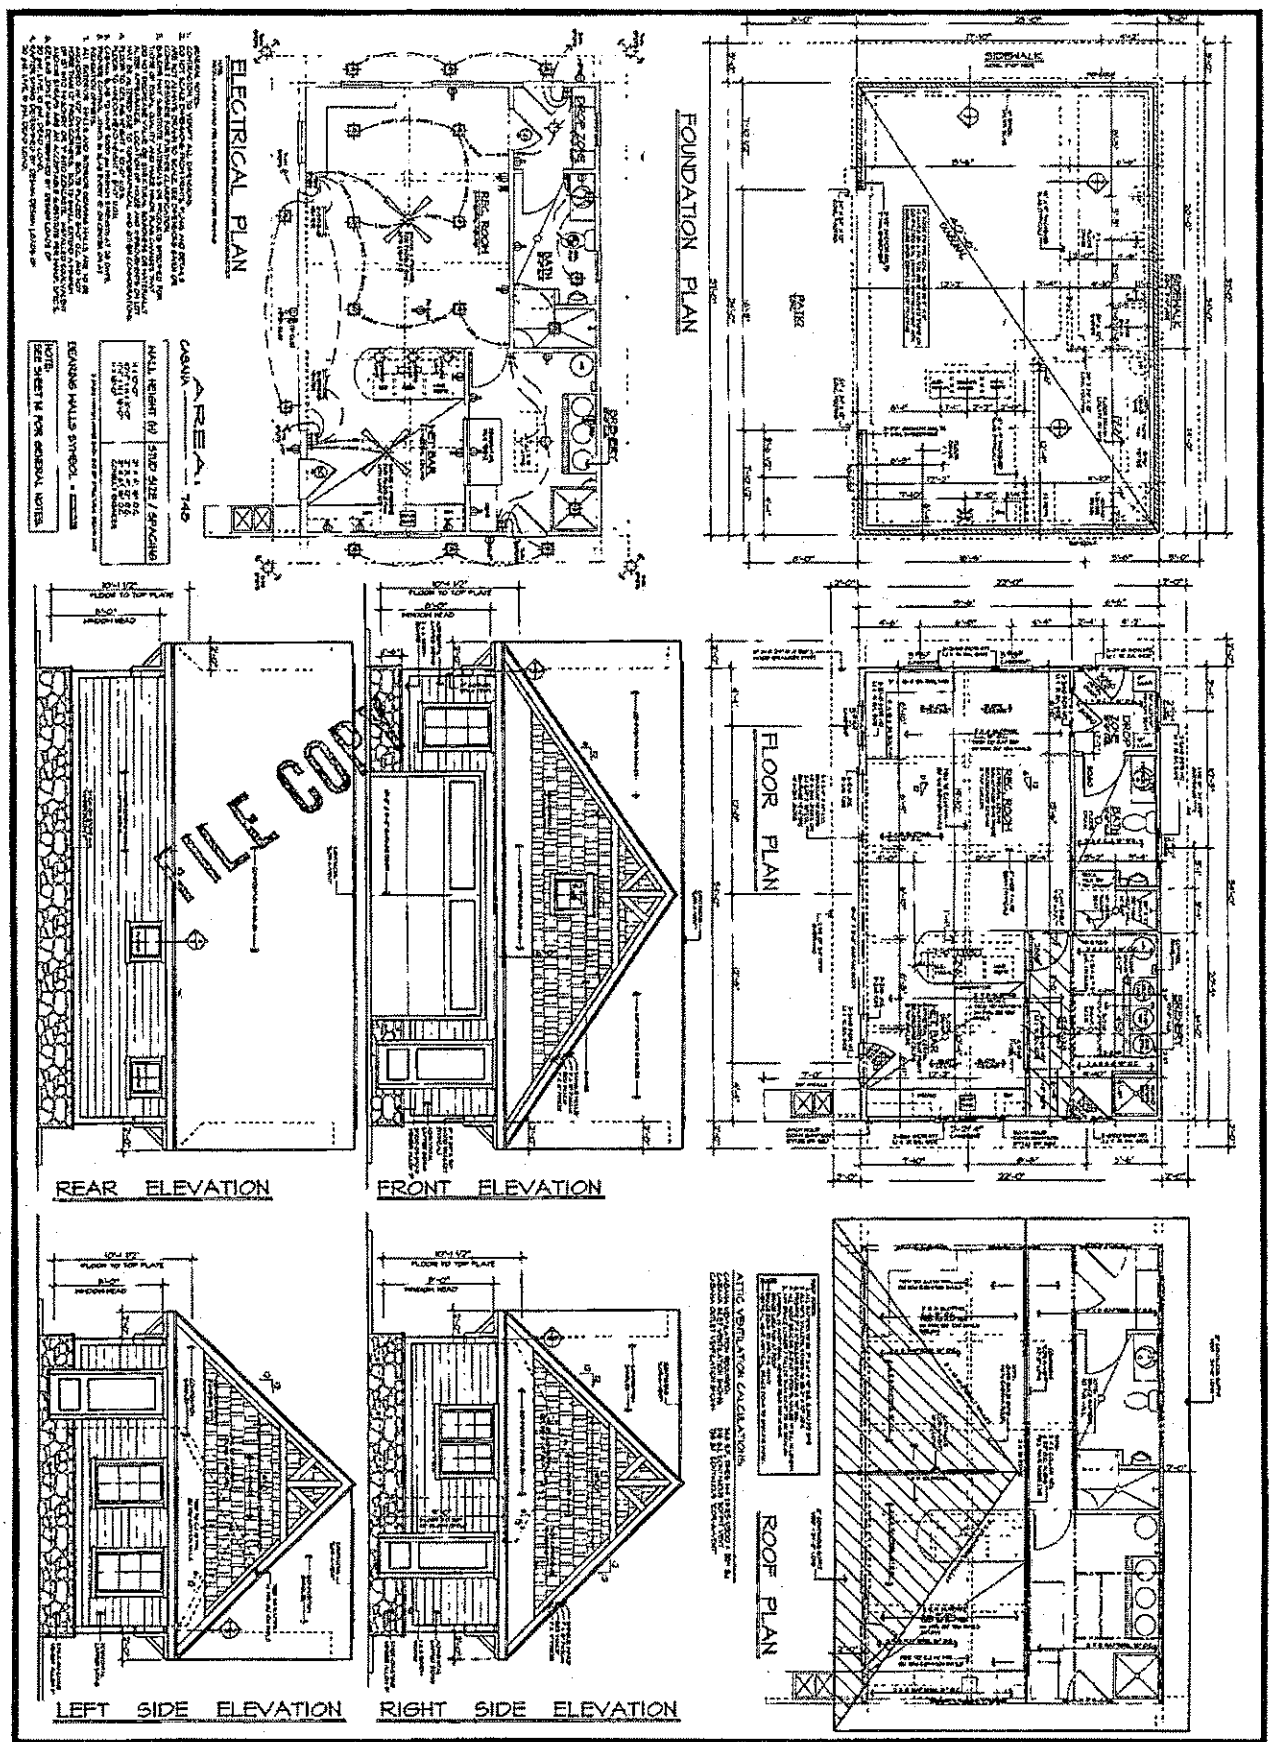



| | | |
|---|---|---|
| SCALE: 1/4" = 1'-0" | 1 / 2 | DATE: 12.23.15 REVISIONS: ### |
| | | SHEET TITLE: CABANA PLAN |
| | | DRAWN BY: JR |

**JASPER BUILDERS**
187 SHINVILLE ROAD
MOORESVILLE, NC

**CENTURY DESIGNS, INC.**
Residential Design & Drafting Services
13428 Reese Blvd. West
Huntersville, North Carolina 28078
phone: 704.948.7078 email: jason@centurydesignsinc.com