...N-SITE WASTEWATER SECTION

PROPERTY ID #: _____
COUNTY: _____

SOIL/SITE EVALUATION
for ON-SITE WASTEWATER SYSTEM

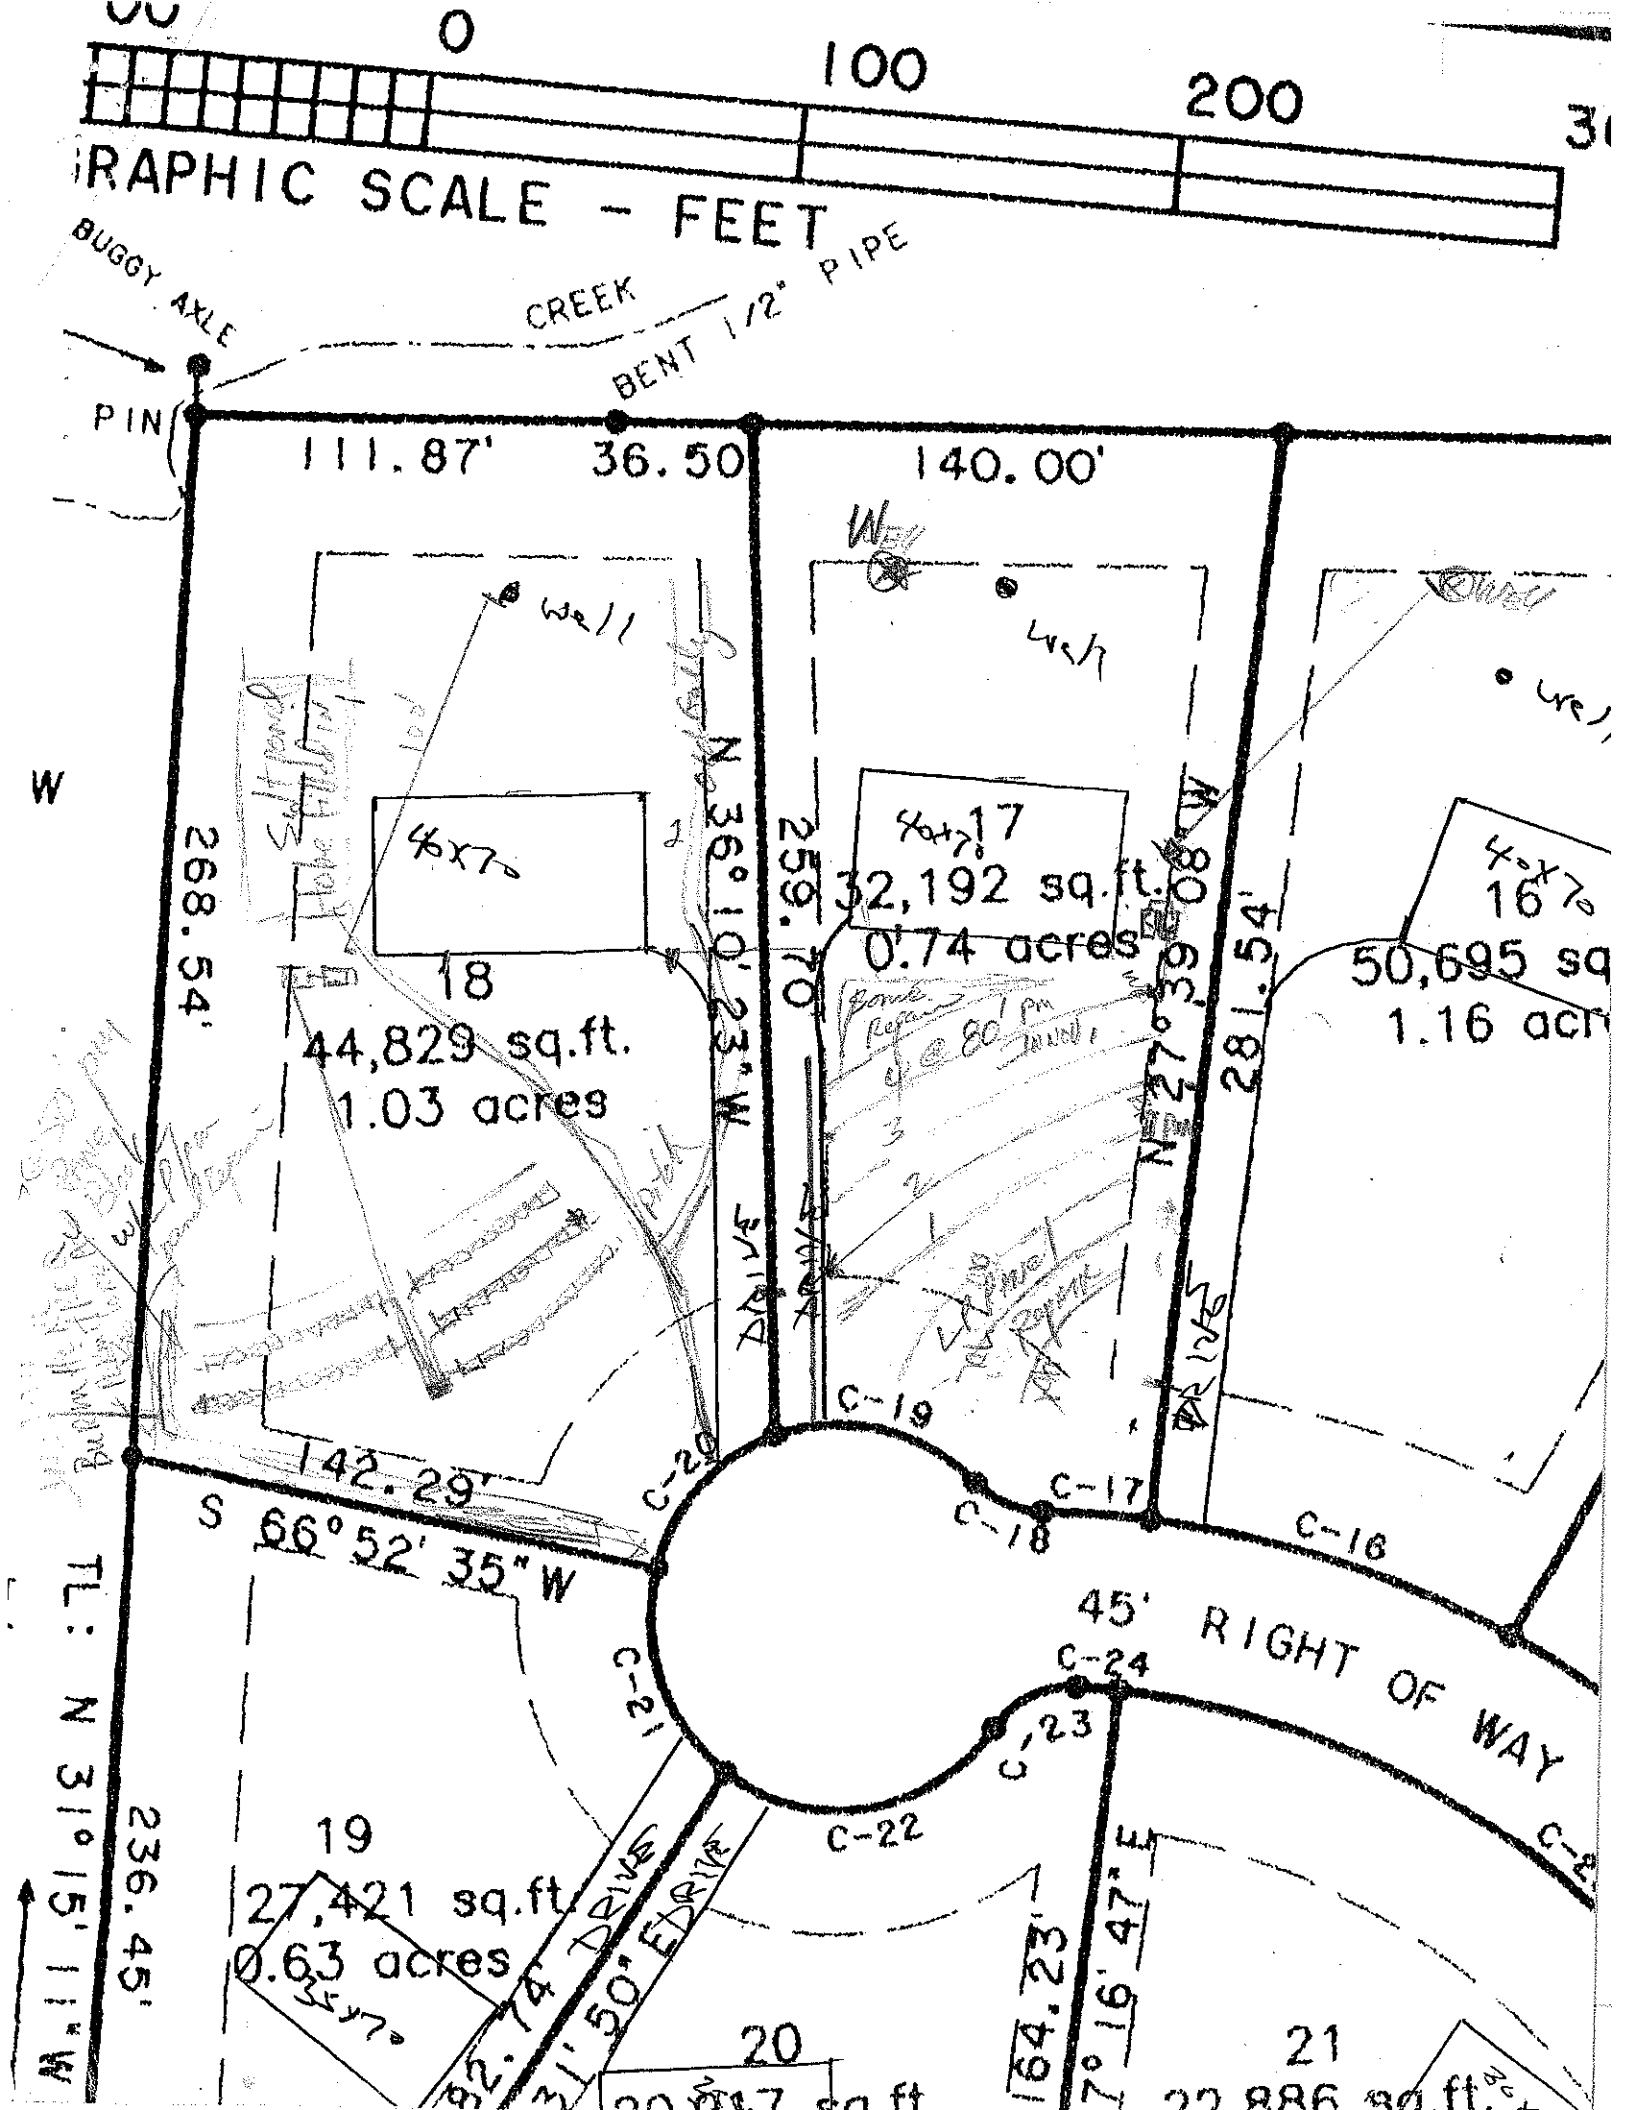
)WNER: _____ APPLICANT: _____
.DDRESS: _____ APPLICATION DATE: _____ DATE EVALUATED: _____
ROPOSED FACILITY: _____ PROPOSED DESIGN FLOW (.1949): _____ PROPERTY SIZE: _____
OCATION OF SITE: lot 17 Grace Meadows PROPERTY RECORDED: _____
/ATER SUPPLY: ☐ Private ☐ Public ☐ Well ☐ Spring ☐ Other _____
VALUATION METHOD: ☐ Auger Boring ☐ Pit ☐ Cut
YPE OF WASTEWATER: ☐ Sewage ☐ Industrial Process ☐ Mixed

PROFILE #	.1940 LANDSCAPE POSITION/ SLOPE %	HORIZON DEPTH (IN.)	SOIL MORPHOLOGY (.1941) .1941 STRUCTURE/ TEXTURE	.1941 CONSISTENCE/ MINERALOGY	OTHER PROFILE FACTORS .1942 SOIL WETNESS/ COLOR	.1943 SOIL DEPTH	.1956 SAPRO CLASS	.1944 RESTR HORIZ	PROFILE CLASS & LTAR
1		0-6	SL	Sol					45
		6-24	Cobbly	Sap					0.3
		24-40	Sand	Common sap fr sap Sap					
		40-56	L sand						
2		0-11	SL loam	fr					45
		11-32	Mod Rck	Common sap					0.4
		32-65	Variegated loamy sand to fr sap						Clay 25
3									

DESCRIPTION	INITIAL SYSTEM	REPAIR SYSTEM
ailable Space (.1945)		
item Type(s)		
: LTAR		

OTHER FACTORS (.1946): _____
SITE CLASSIFICATION (.1948): _____

EVALUATED BY: _____
OTHER(S) PRESENT: _____


0
100
200
GRAPHIC SCALE - FEET
BUGGY AXLE
CREEK
BENT 1/2" PIPE
PIN
111.87'
36.50
140.00'
Well
W
268.54'
N 36° 10' 23" W
259.70'
N 27° 39' 08" W
281.54'
4x7
18
44,829 sq.ft.
1.03 acres
17
32,192 sq.ft.
0.74 acres
16
50,695 sq
1.16 acr
142.29'
S 66° 52' 35" W
C-19
C-20
C-17
C-18
C-16
C-21
C-24
C-23
C-22
45' RIGHT OF WAY
TL: N 31° 15' 11" W
236.45'
19
27,421 sq.ft.
0.63 acres
14' DRIVE
50' EDRIVE
20
21
64.23'
N 16° 47'
22,886 sq.ft.