VISION OF ENVIRONMENTAL HEALTH
ON-SITE WASTEWATER SECTION

PROPERTY ID #: _____
COUNTY: _____

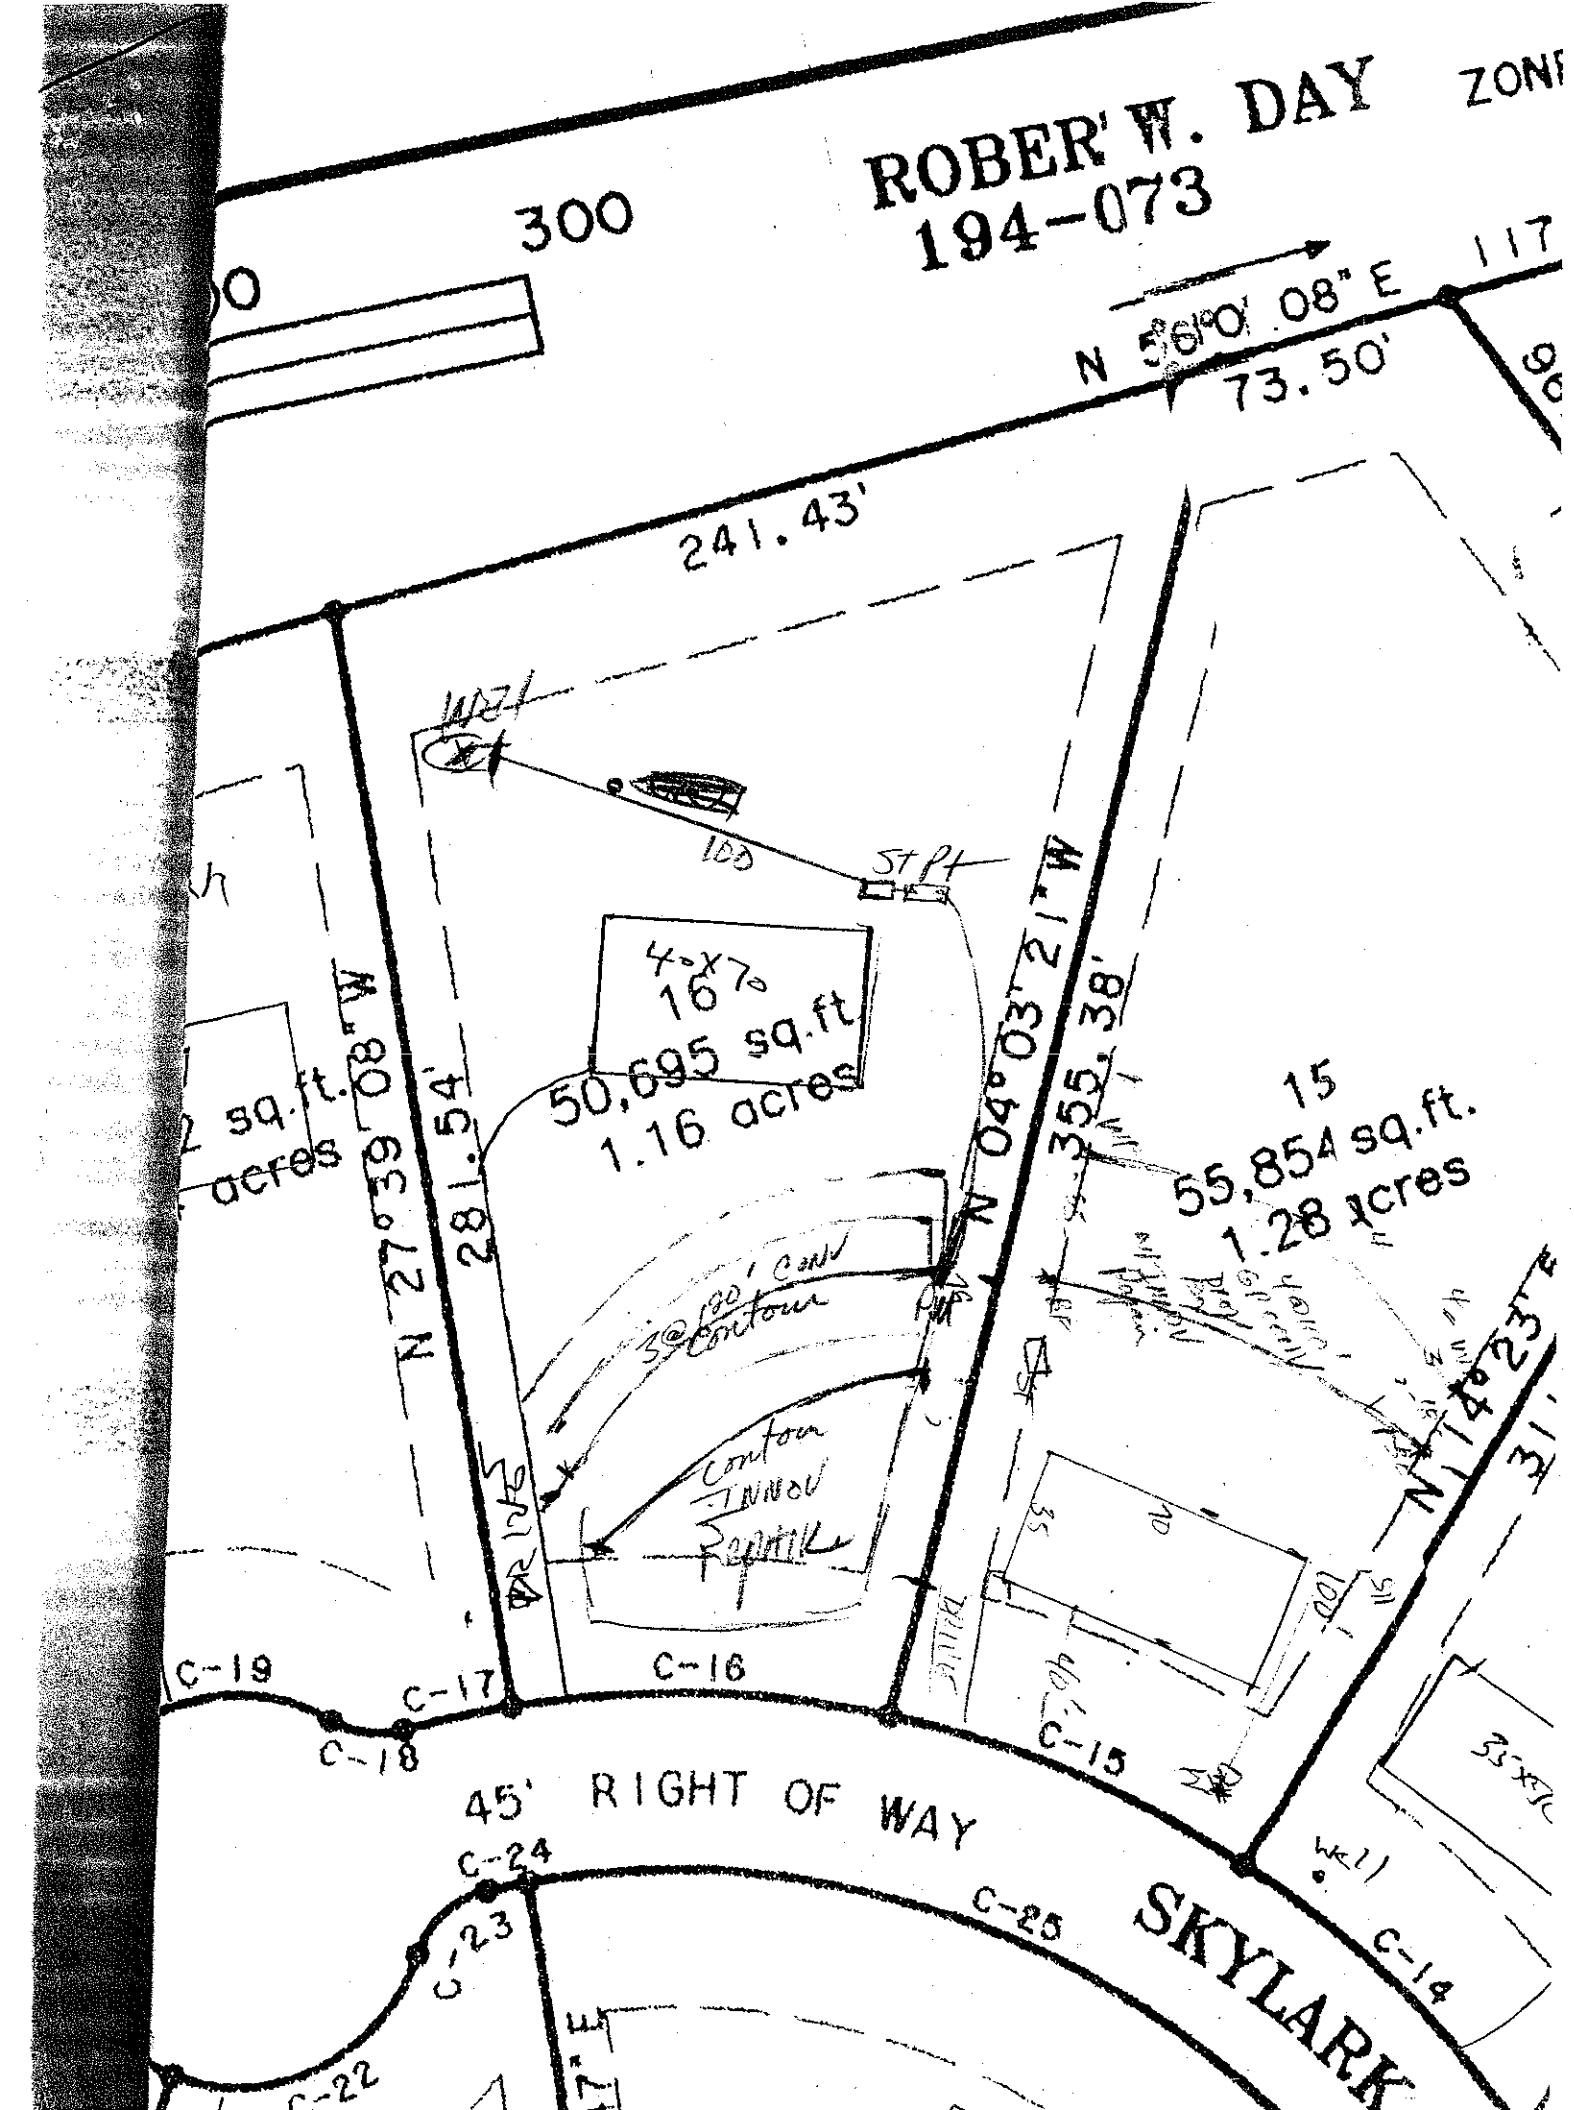
SOIL/SITE EVALUATION
for ON-SITE WASTEWATER SYSTEM

OWNER: _____ APPLICANT: _____
ADDRESS: _____ APPLICATION DATE: _____ DATE EVALUATED: 9-18-08
PROPOSED FACILITY: _____ PROPOSED DESIGN FLOW (.1949): _____ PROPERTY SIZE: _____
LOCATION OF SITE: Lot 15 Grace Meadows PROPERTY RECORDED: _____
WATER SUPPLY: ☐ Private ☐ Public ☐ Well ☐ Spring ☐ Other _____
EVALUATION METHOD: ☐ Auger Boring ☐ Pit ☐ Cut
TYPE OF WASTEWATER: ☐ Sewage ☐ Industrial Process ☐ Mixed

PROFILE #	.1940 LANDSCAPE POSITION/ SLOPE %	HORIZON DEPTH (IN.)	SOIL MORPHOLOGY (.1941) .1941 STRUCTURE/ TEXTURE	.1941 CONSISTENCE/ MINERALOGY	OTHER PROFILE FACTORS .1942 SOIL WETNESS/ COLOR	.1943 SOIL DEPTH	.1956 SAPRO CLASS	.1944 RESTR HORIZ	PROFILE CLASS & LTAR
1		0-9	gr sl cl loam						PS .34
		9-28	SaCl Reg CL Lmsp						
		28-45 (B-C)	MSCL gr cl cl loam w/ depth						
		45-60	LMS Lmsp						
2		0-4	SCL						PS .35
		4-29	mSCL CL	Fesso Dw					
		29-58	mSCL SCL	Fesso					
3									
4									

DESCRIPTION	INITIAL SYSTEM	REPAIR SYSTEM
Available Space (.1945)		
System Type(s)		
Site LTAR		

OTHER FACTORS (.1946): _____
SITE CLASSIFICATION (.1948): _____
EVALUATED BY: _____
OTHER(S) PRESENT: _____


ROBER W. DAY
194-073
ZONI
300
00
N 56° 0' 08" E
73.50'
241.43'
117
N 27° 39' 08" W
281.54'
N 04° 03' 21" W
355.38'
N 14° 23'
4-X7-
16
50,695 sq.ft.
1.16 acres
15
55,854 sq.ft.
1.28 acres
2 sq.ft.
acres
100
St Pt
3@100' Cont
Contour
Pool
Patio
Pool
Pool
C-19
C-17
C-18
C-16
C-15
C-14
C-24
C-25
C-23
C-22
45' RIGHT OF WAY
SKYLARK