TE WASTEWATER SECTION

PROPERTY ID #: _____
COUNTY: _____

SOIL/SITE EVALUATION
for ON-SITE WASTEWATER SYSTEM

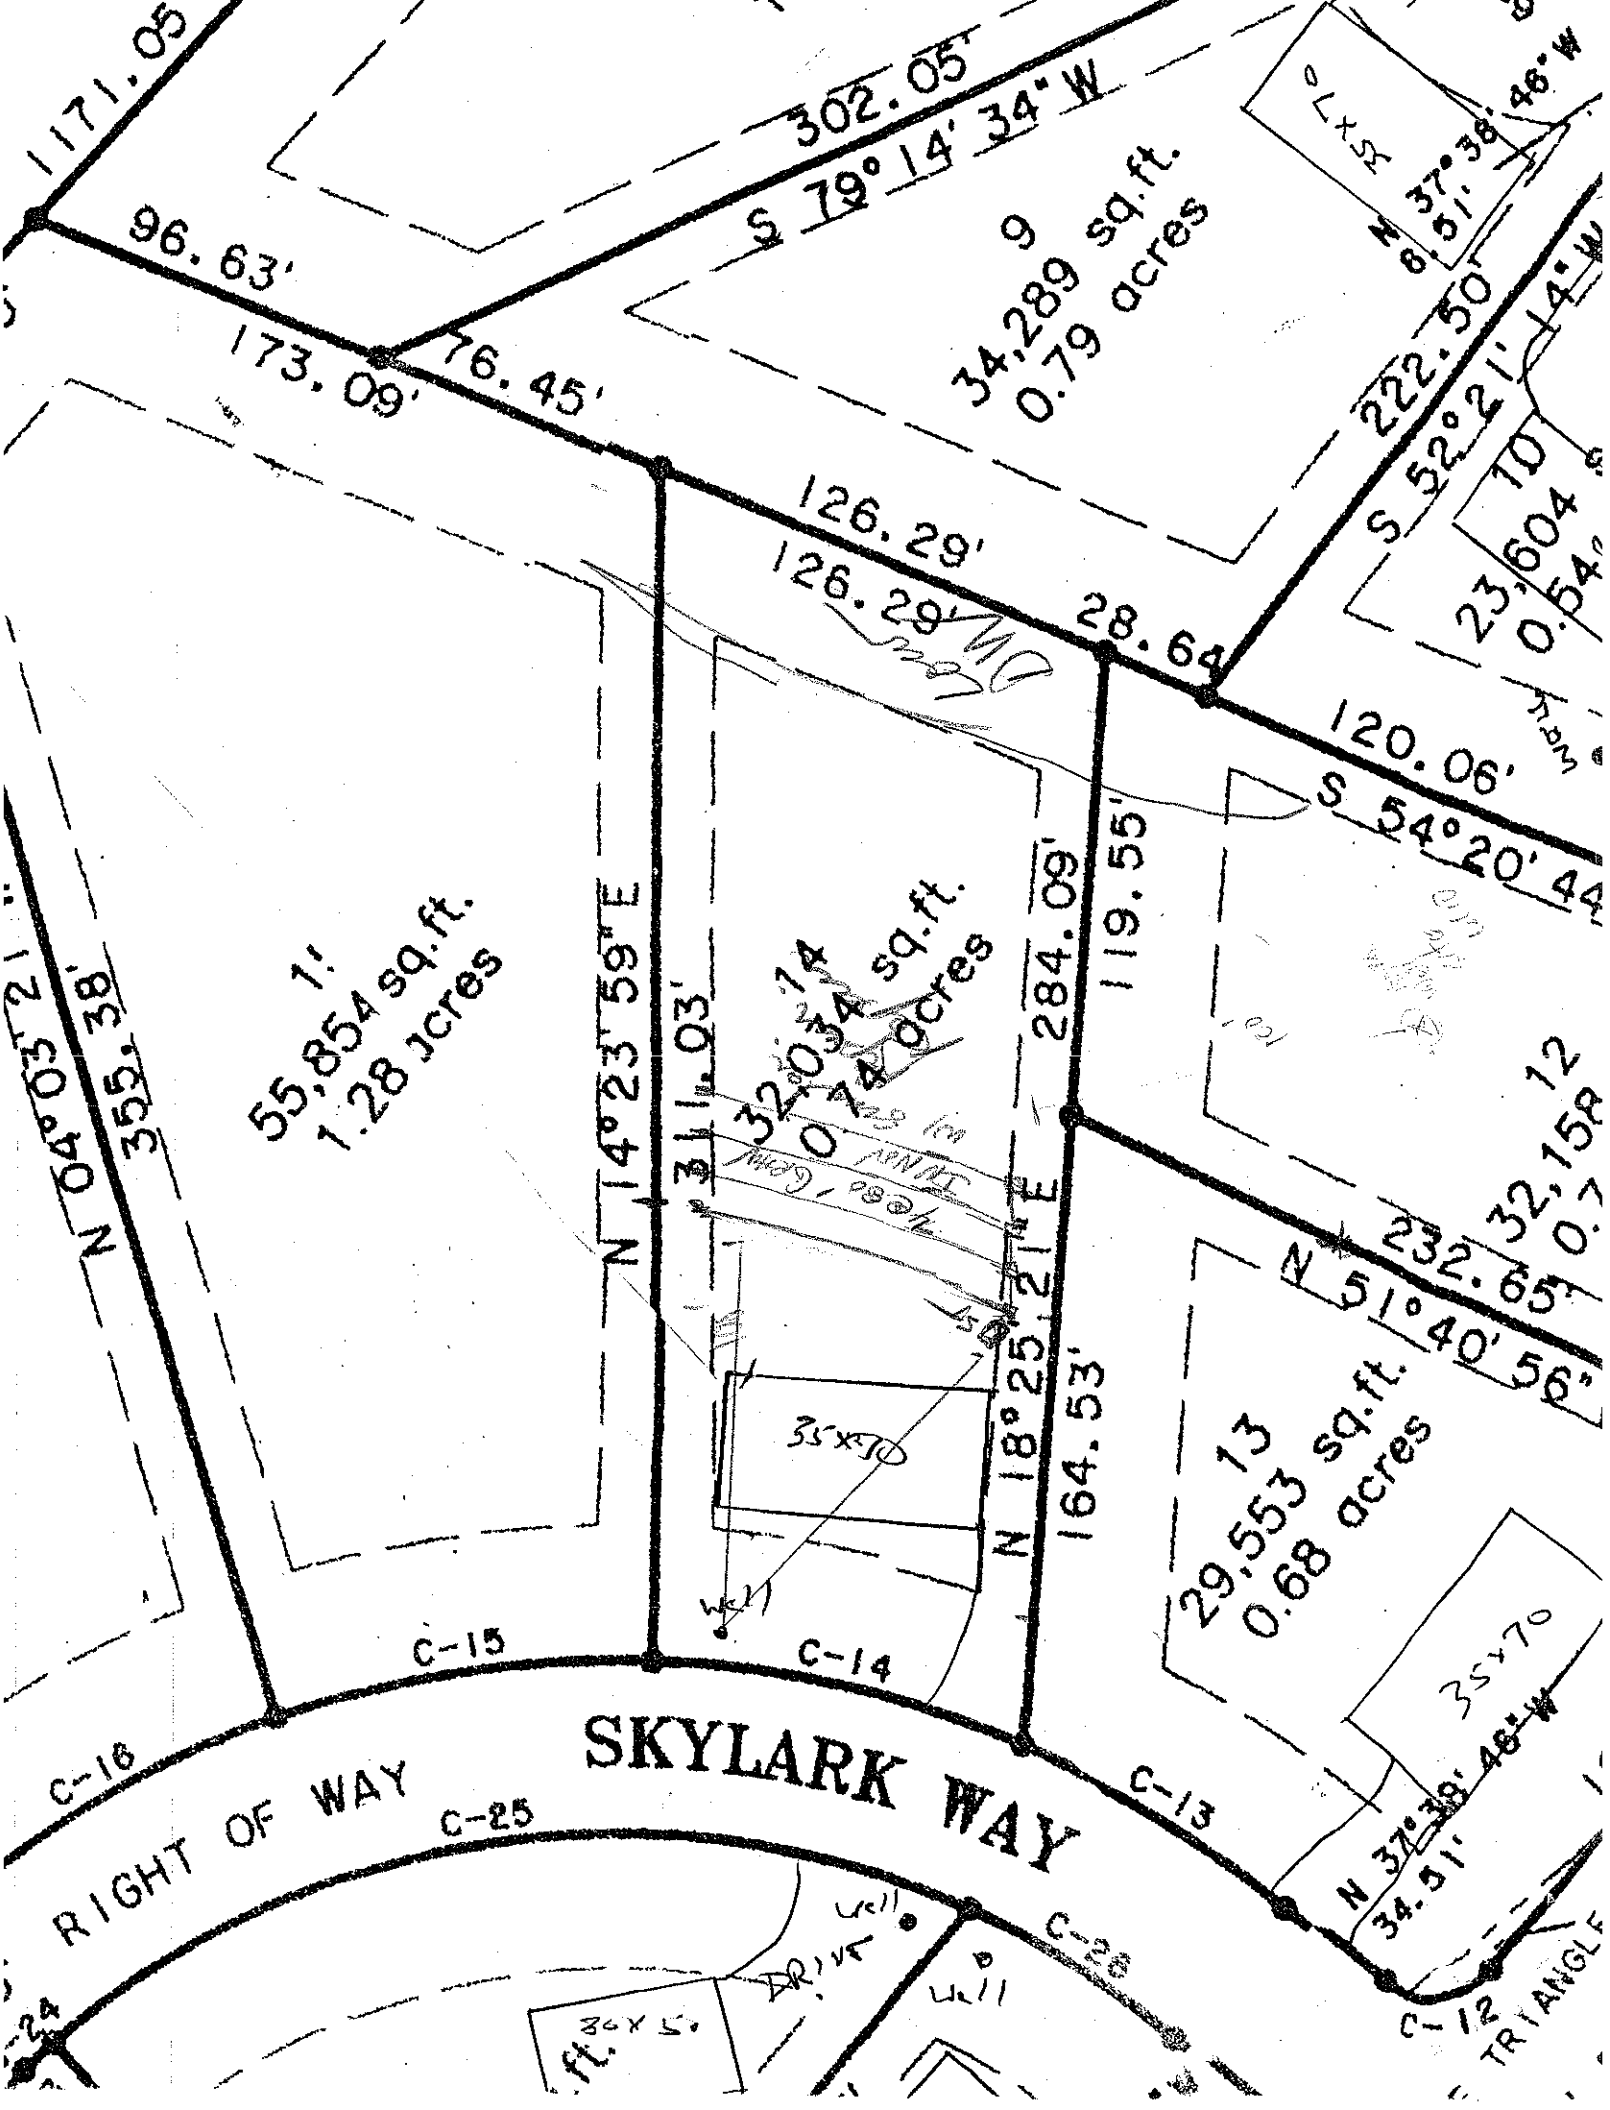
ER: _____ APPLICANT: _____
RESS: _____ APPLICATION DATE: _____ DATE EVALUATED: 7-16-20
POSED FACILITY: _____ PROPOSED DESIGN FLOW (.1949): _____ PROPERTY SIZE: _____
CATION OF SITE: Lot 14 Canoe Meadows PROPERTY RECORDED: _____
TER SUPPLY: ☐ Private ☐ Public ☐ Well ☐ Spring ☐ Other _____
ALUATION METHOD: ☐ Auger Boring ☐ Pit ☐ Cut
PE OF WASTEWATER: ☐ Sewage ☐ Industrial Process ☐ Mixed

PROFILE #	.1940 LANDSCAPE POSITION/ SLOPE %	HORIZON DEPTH (IN.)	SOIL MORPHOLOGY (.1941) .1941 STRUCTURE/ TEXTURE	.1941 CONSISTENCE/ MINERALOGY	OTHER PROFILE FACTORS .1942 SOIL WETNESS/ COLOR	.1943 SOIL DEPTH	.1956 SAPRO CLASS	.1944 RESTR HORIZ	PROFILE CLASS & LTAR
1		0-11	gr-wksb bnd sl/scl fr ss/sp						PS .25
		11-42	bxwR	sl/scl fr/sp					
		42-60	wksb cl	common m/sap					
2		0-5	gr bnd sl	fr					PS .37
		5-20	subangwk	fr ss/sp common m/sap					
		20-60	massive cl/sl	fr ss/sp					
3		0-17	gr wkbrsbl	fr ss/sp					PS .3
		17-30	sbkwbrk	fr ss/sp					
		30-46	(BC) wkpl	common m/sap fr ss/sp					
		46-59	sl/cl sap	fr ss/sp					
4									

DESCRIPTION	INITIAL SYSTEM	REPAIR SYSTEM
vailable Space (.1945)		
ystem Type(s)		
te LTAR		

OTHER FACTORS (.1946): _____
SITE CLASSIFICATION (.1948): _____

EVALUATED BY: _____
OTHER(S) PRESENT: _____


1171.05
302.05'
S 79° 14' 34" W
96.63'
173.09'
76.45'
9
34,289 sq.ft.
0.79 acres
126.29'
126.29'
28.64'
S 52° 21' 14" W
222.50'
120.06'
S 54° 20' 44"
119.55'
284.09'
N 14° 23' 59" E
311.03'
N 04° 03' 21"
355.38'
1'
55,854 sq.ft.
1.28 acres
32,034 sq.ft.
0.74 acres
N 18° 25' 21" E
164.53'
12
32,158
232.65'
N 51° 40' 56"
13
29,553 sq.ft.
0.68 acres
35'x70'
C-15
C-14
C-16
C-13
C-25
C-26
C-12
SKYLARK WAY
RIGHT OF WAY
DRIVE
N 37° 38' 46" W
34.31'
TRIANGLE