VISION OF ENVIRONMENTAL HEALTH
ON-SITE WASTEWATER SECTION

PROPERTY ID #: _____
COUNTY: _____

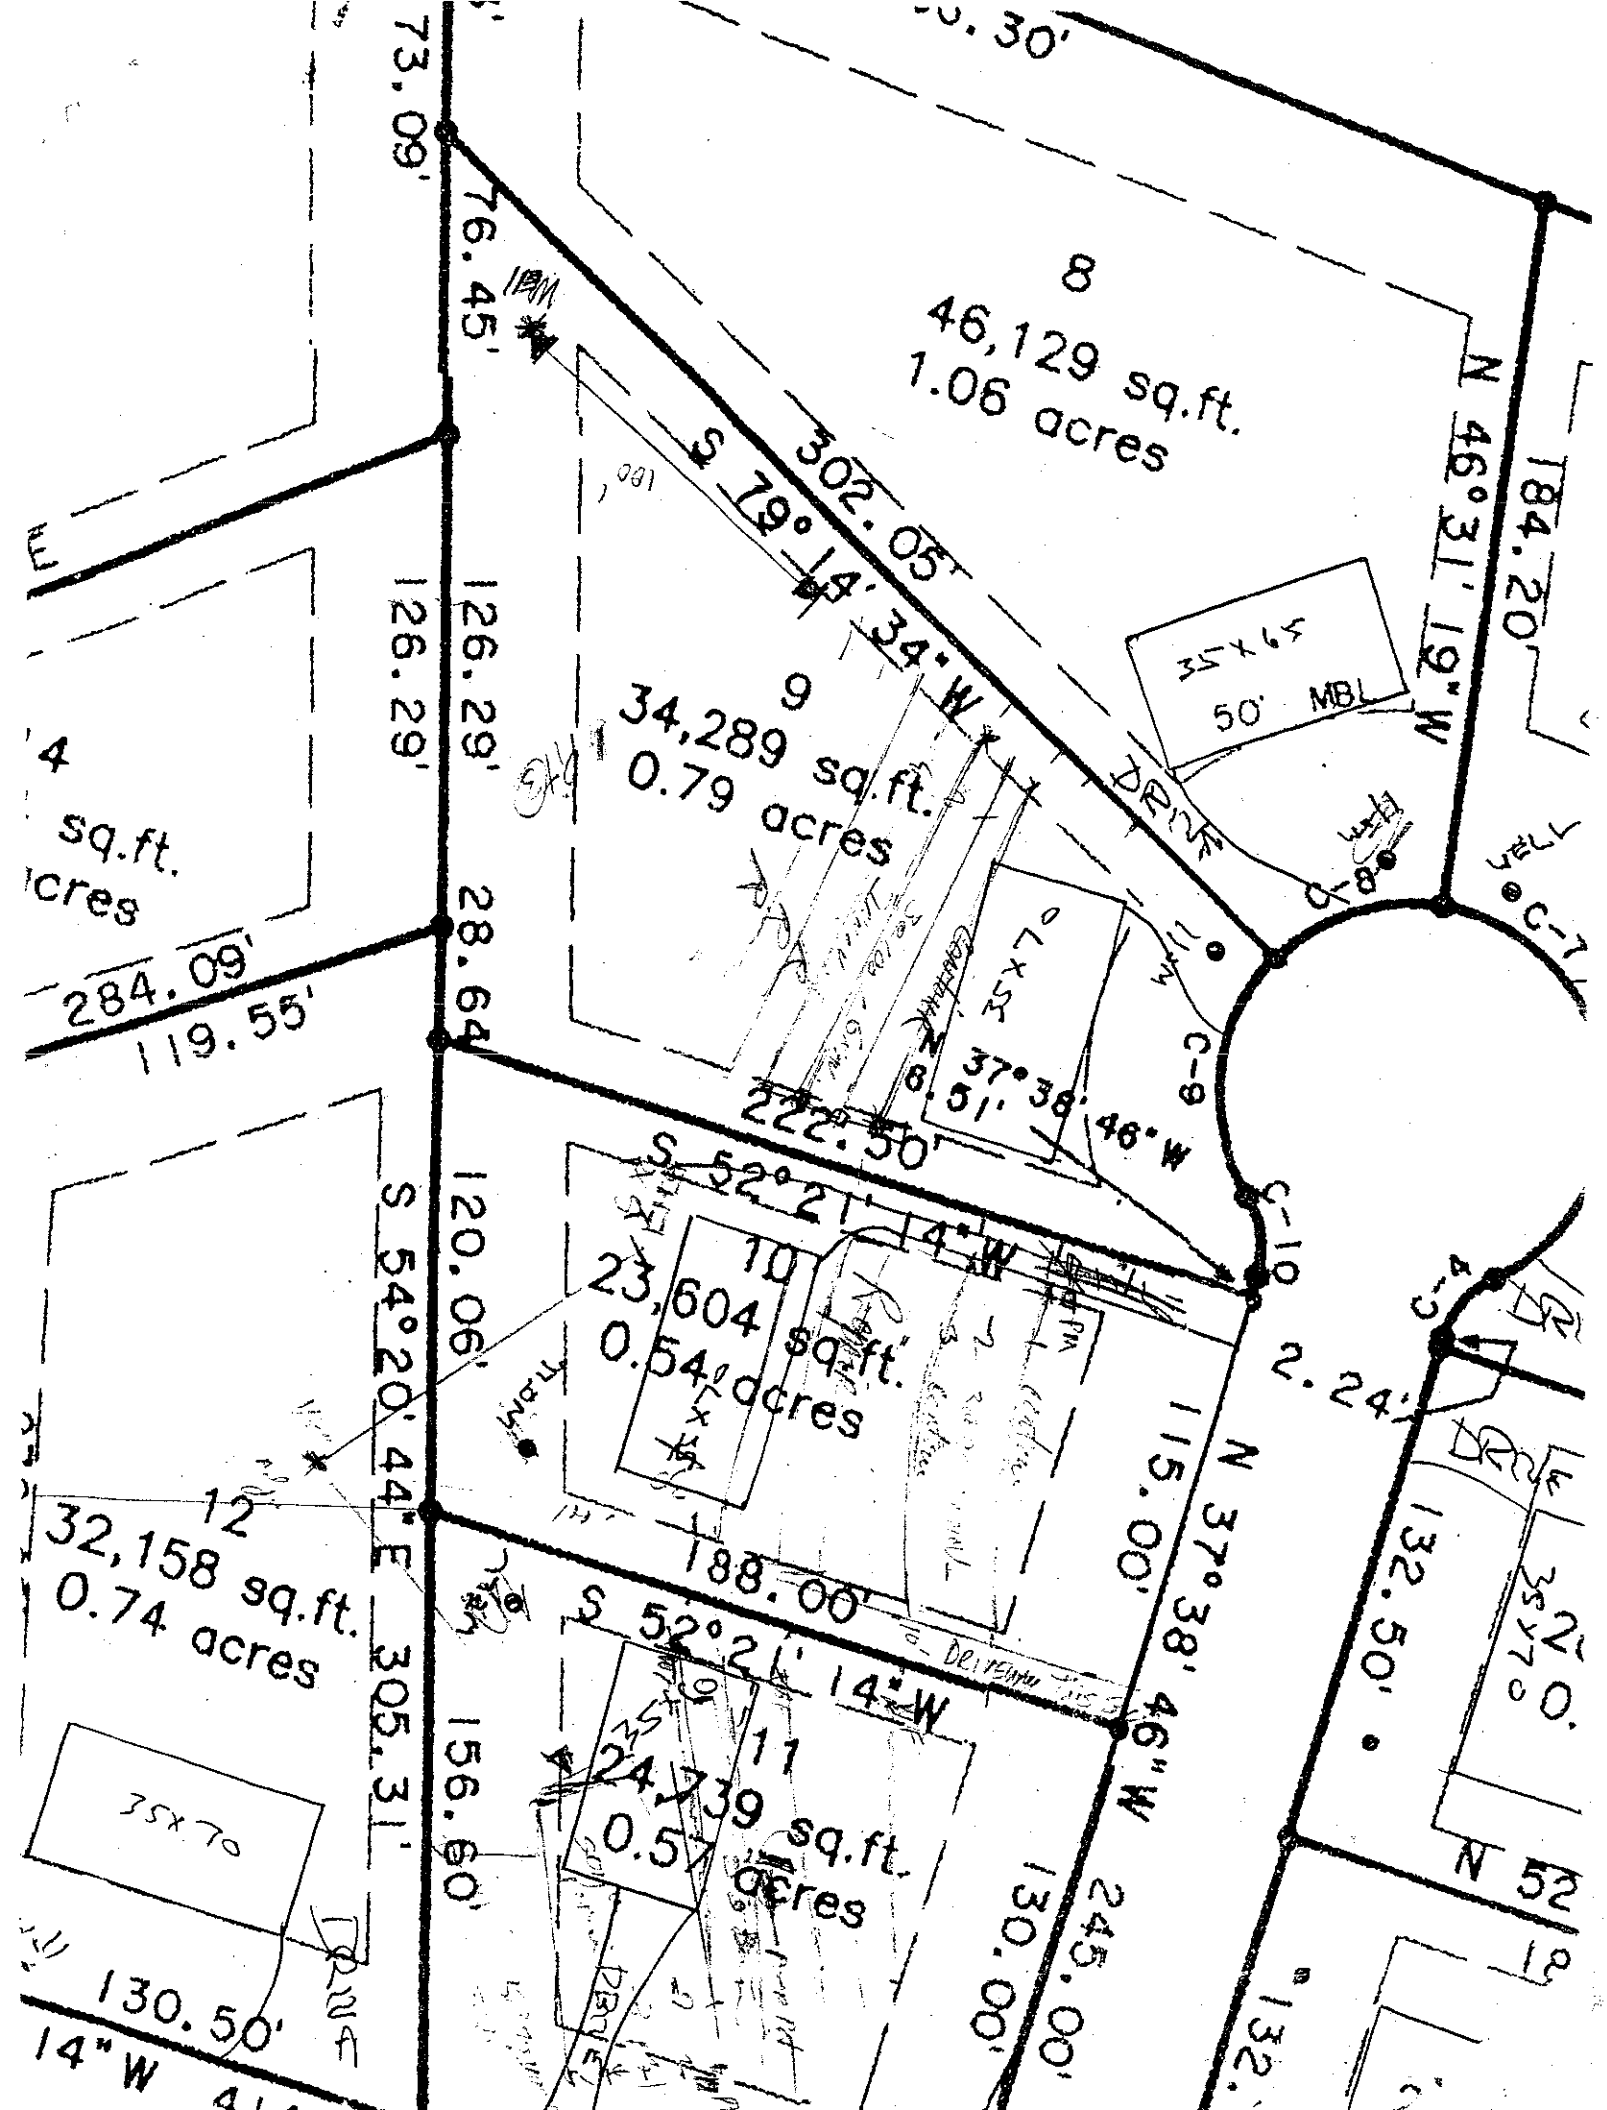
SOIL/SITE EVALUATION
for ON-SITE WASTEWATER SYSTEM

OWNER: _____ APPLICANT: _____
ADDRESS: _____ APPLICATION DATE: _____ DATE EVALUATED: 9-12-05
PROPOSED FACILITY: _____ PROPOSED DESIGN FLOW (.1949): _____ PROPERTY SIZE: _____
LOCATION OF SITE: Lot 9 Grace Meadows PROPERTY RECORDED: _____
WATER SUPPLY: ☐ Private ☐ Public ☐ Well ☐ Spring ☐ Other _____
EVALUATION METHOD: ☐ Auger Boring ☐ Pit ☐ Cut
TYPE OF WASTEWATER: ☐ Sewage ☐ Industrial Process ☐ Mixed

PROFILE #	.1940 LANDSCAPE POSITION/ SLOPE %	HORIZON DEPTH (IN.)	SOIL MORPHOLOGY (.1941) .1941 STRUCTURE/ TEXTURE	.1941 CONSISTENCE/ MINERALOGY	OTHER PROFILE FACTORS .1942 SOIL WETNESS/ COLOR	.1943 SOIL DEPTH	.1956 SAPRO CLASS	.1944 RESTR HORIZ	PROFILE CLASS & LTAR
1		0-7	gr bsl/sgl fr						PS .3
		7-30	mf sab rct	fr sscp					
		30-42	(Bg) mas sbl	fr ssscp common mn sp					
		42-50	sl-sgl						
2		0-3	gr bsl						PS .34
		3-24	rc						
		24-34	(Bc) mod	common mn sp fr sscp					
		34-60	sl sgl						
3		0-25	gr bsl/sgl						.1-.125 LTAR
		25-63	(Eg) mod bsk/sgl	fr sscp common mn sp, few common ch.z dunge	25Y				
4									

DESCRIPTION	INITIAL SYSTEM	REPAIR SYSTEM
Available Space (.1945)		
System Type(s)		
Site LTAR		

OTHER FACTORS (.1946): _____
SITE CLASSIFICATION (.1948): _____
EVALUATED BY: _____
OTHER(S) PRESENT: _____


8
46,129 sq.ft.
1.06 acres
9
34,289 sq.ft.
0.79 acres
10
23,604 sq.ft.
0.54 acres
11
24,739 sq.ft.
0.57 acres
12
32,158 sq.ft.
0.74 acres
302.05'
S 79° 14' 34" W
184.20'
N 46° 31' 19" W
222.50'
S 52° 21' 14" W
188.00'
S 52° 21' 14" W
115.00'
N 37° 38' 46" W
245.00'
N 37° 38' 46" W
132.50'
N 52
305.31'
S 54° 20' 44" E
284.09'
119.55'
126.29'
126.29'
120.06'
156.60'
130.50'
14" W
73.09'
76.45'
28.64'
30.00'
2.24'
35x70
35x70
35x65
50' MBL
DRIVE
C-7
C-8
C-9
C-10
C-11