VISION OF ENVIRONMENTAL HEALTH
ON-SITE WASTEWATER SECTION

PROPERTY ID #: _____
COUNTY: _____

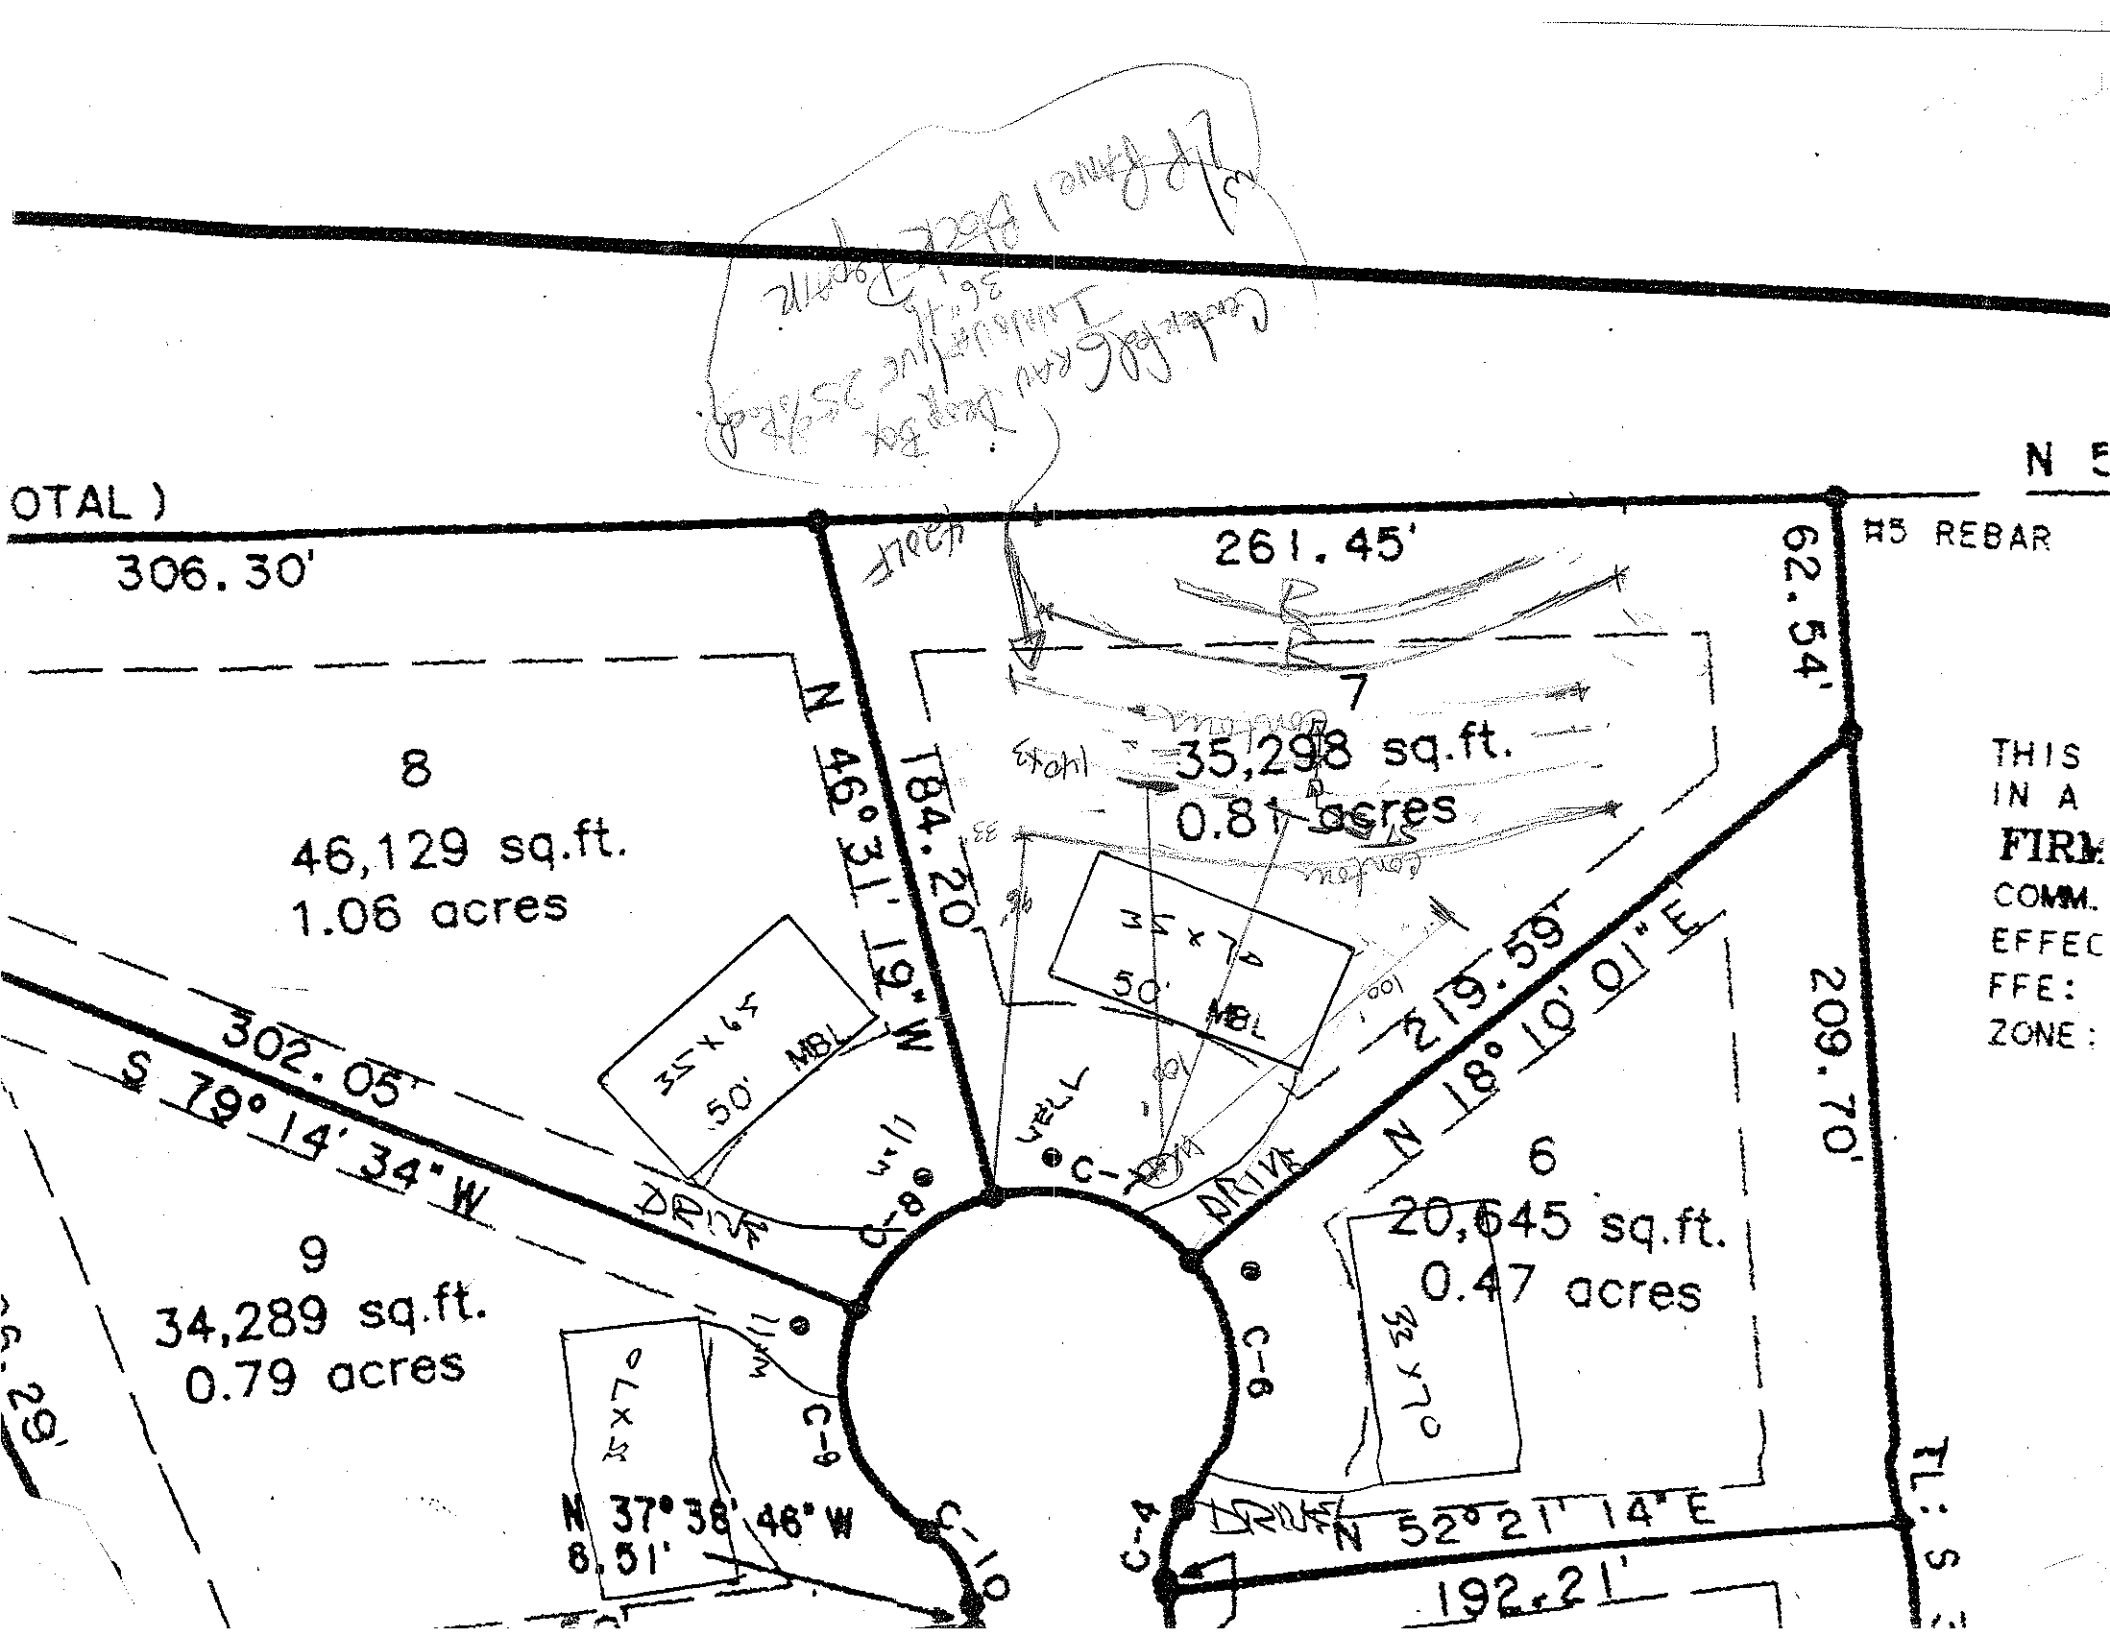
SOIL/SITE EVALUATION
for ON-SITE WASTEWATER SYSTEM

OWNER: _____ APPLICANT: _____
ADDRESS: _____ APPLICATION DATE: _____ DATE EVALUATED: 9-18-00
PROPOSED FACILITY: _____ PROPOSED DESIGN FLOW (.1949): _____ PROPERTY SIZE: _____
LOCATION OF SITE: Lot 7 Grove Meadows PROPERTY RECORDED: _____
WATER SUPPLY: ☐ Private ☐ Public ☐ Well ☐ Spring ☐ Other _____
EVALUATION METHOD: ☐ Auger Boring ☐ Pit ☐ Cut
TYPE OF WASTEWATER: ☐ Sewage ☐ Industrial Process ☐ Mixed

PROFILE #	(1940) LANDSCAPE POSITION/ SLOPE %	HORIZON DEPTH (IN.)	SOIL MORPHOLOGY (.1941) .1941 STRUCTURE/ TEXTURE	.1941 CONSISTENCE/ MINERALOGY	OTHER PROFILE FACTORS .1942 SOIL WETNESS/ COLOR	.1943 SOIL DEPTH	.1956 SAPRO CLASS	.1944 RESTR HORIZ	PROFILE CLASS & LTAR
1		0-8	gr lgr sl/sl Ls-sg		Common gr mott				PS .25
		8-28	sbk mod	fri-ss/ss/po					
		28-52	wk sbk brn	n cpct fri/sp-ss/sp	common gr mott				2nd Best flow hol
2		0-20	wk sbk brn sl/l Ls		many gr mott				B .25
		20-53	wk gr cl	fri/sp-ss/sp	gy brn mott				
3									
4									

DESCRIPTION	INITIAL SYSTEM	REPAIR SYSTEM
vailable Space (.1945)		
ystem Type(s)		
te LTAR		

OTHER FACTORS (.1946): _____
SITE CLASSIFICATION (.1948): _____
EVALUATED BY: _____
OTHER(S) PRESENT: _____


OTAL)
306.30'
261.45'
62.54'
#5 REBAR
N 5
THIS
IN A
FIRM
COMM.
EFFEC
FFE:
ZONE:
8
46,129 sq.ft.
1.06 acres
7
35,298 sq.ft.
0.81 acres
6
20,645 sq.ft.
0.47 acres
9
34,289 sq.ft.
0.79 acres
N 46° 31' 19" W
184.20'
S 79° 14' 34" W
302.05'
N 18° 10' 01" E
219.59'
209.70'
N 52° 21' 14" E
192.21'
N 37° 38' 46" W
8.51'
35 x 74
50' MBL
35 x 74
50' MBL
40 x 70
DRIVE
DRIVE
DRIVE
WELL
C-8
C-9
C-10
C-4
C-6
FL: S