VISION OF ENVIRONMENTAL HEALTH
N-SITE WASTEWATER SECTION

PROPERTY ID #: _____
COUNTY: _____

SOIL/SITE EVALUATION
for ON-SITE WASTEWATER SYSTEM

OWNER: _____ APPLICANT: _____
ADDRESS: _____ APPLICATION DATE: _____ DATE EVALUATED: 9-12-00
PROPOSED FACILITY: _____ PROPOSED DESIGN FLOW (.1949): _____ PROPERTY SIZE: _____
LOCATION OF SITE: Lot 11 Grace Meadows PROPERTY RECORDED: _____
WATER SUPPLY: ☐ Private ☐ Public ☐ Well ☐ Spring ☐ Other _____
EVALUATION METHOD: ☐ Auger Boring ☐ Pit ☐ Cut
TYPE OF WASTEWATER: ☐ Sewage ☐ Industrial Process ☐ Mixed

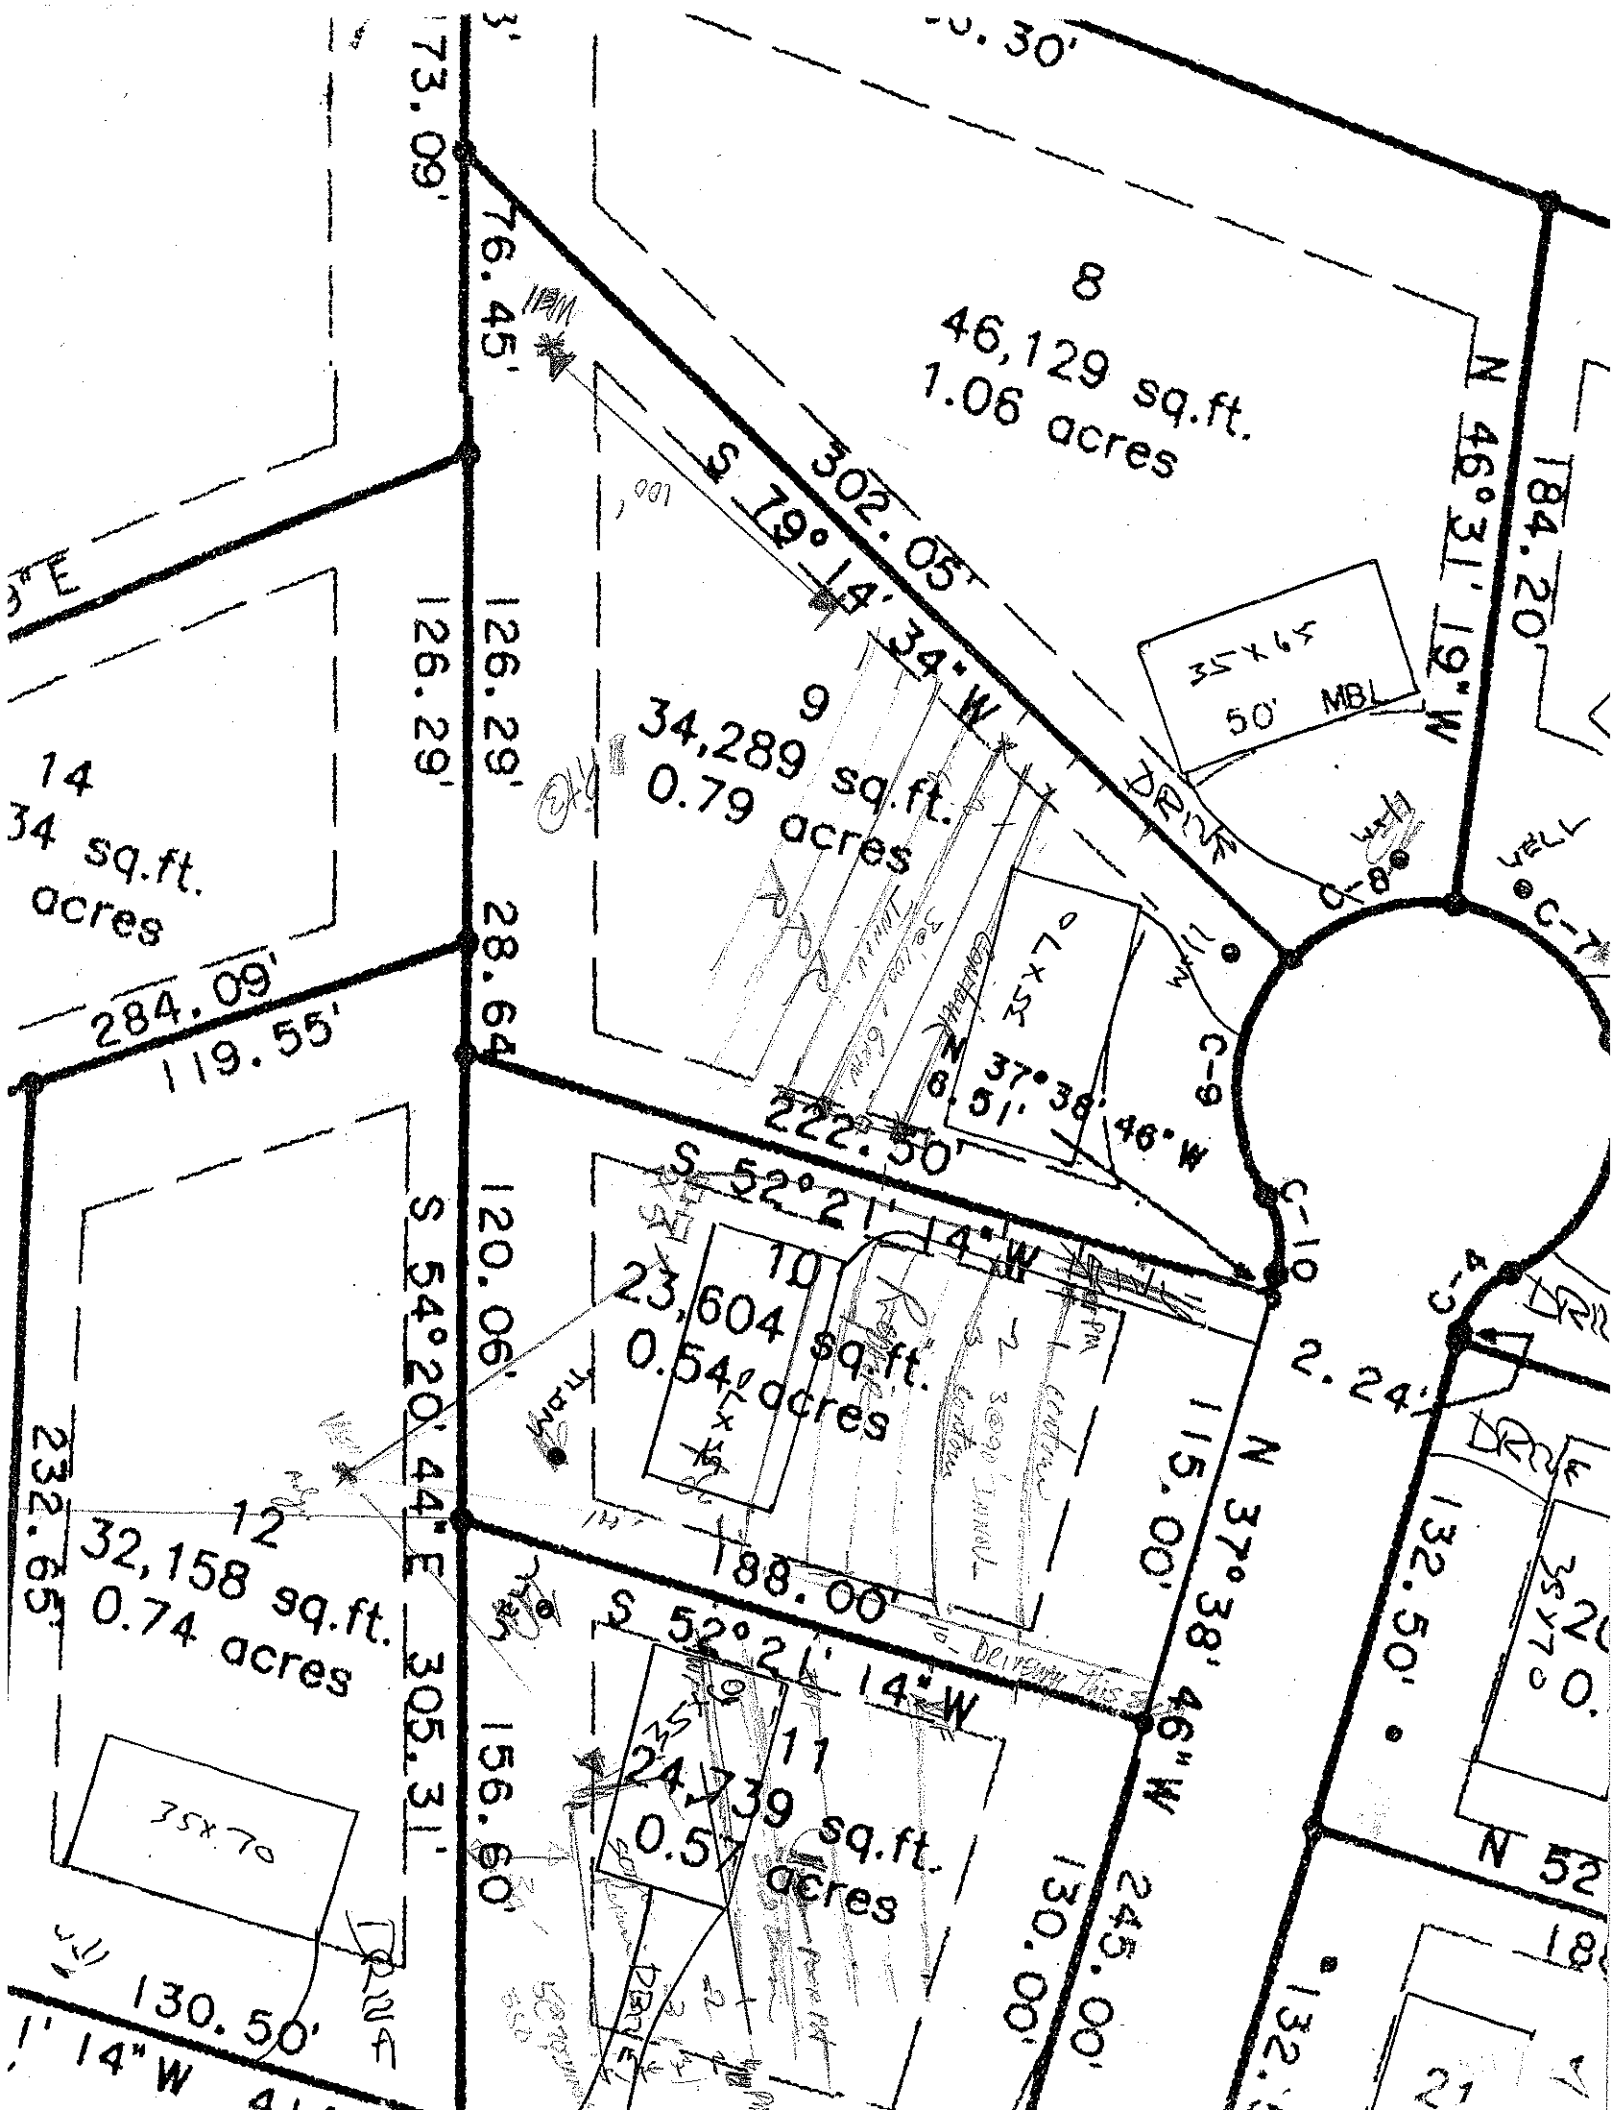
#5 - 0-6 sandy loam w/ set
6-30 sbk RC/cl frag ssp fam ls/sp
30-60 LL/cl sbk frag ssp PS, 36

PROFILE #	.1940 LANDSCAPE POSITION/ SLOPE %	HORIZON DEPTH (IN.)	SOIL MORPHOLOGY (.1941) .1941 STRUCTURE/ TEXTURE	.1941 CONSISTENCE/ MINERALOGY	OTHER PROFILE FACTORS .1942 SOIL WETNESS/ COLOR	.1943 SOIL DEPTH	.1956 SAPRO CLASS	.1944 RESTR HORIZ	PROFILE CLASS & LTAR
1		0-13	vfsl sbk brn, rdsh brn scl fr ssp						
		13-36	NB/sbk RC/cl (highdist)		many brn mottles, few rdsh 2/3 @ 25"				(2)
		36-51	(BC) cl/L common silt ssp		fr ssp	4-55" sp			
					few rdsh 2/3 23"				
		0-9	gr/sbk scl						
		9-45	w-m sbk cl/cl	fr sp sap	few common yellowish brown mottles				~25
		45-70	scl ssp						
3	9-20-00	0-7	gr loam/scl fr						PS
		7-27	ss sbk/cl/cl		many brn mottles sp				.3
		27-66	m sbk L/scl sap	fr ssp					@ 36"
4		0-24	gr sbk brn sl/scl fr ssp						PS
		24-50	vf sbk brn scl/cl fr ssp		few dist sp				.3
		50-69	scl sap	firm cl					

DESCRIPTION	INITIAL SYSTEM	REPAIR SYSTEM
vailable Space (.1945)		
stem Type(s)		
te LTAR		

OTHER FACTORS (.1946): _____
SITE CLASSIFICATION (.1948): _____

EVALUATED BY: _____
OTHER(S) PRESENT: _____


8
46,129 sq.ft.
1.06 acres
9
34,289 sq.ft.
0.79 acres
10
23,604 sq.ft.
0.54 acres
11
24,739 sq.ft.
0.57 acres
12
32,158 sq.ft.
0.74 acres
14
34 sq.ft.
acres
302.05'
S 79° 14' 34" W
184.20'
N 46° 31' 19" W
126.29'
126.29'
28.64'
284.09'
119.55'
222.50'
S 52° 21' 14" W
120.06'
S 54° 20' 44" E
232.65'
305.31'
188.00'
S 52° 21' 14" W
156.60'
115.00'
N 37° 38' 46" W
245.00'
130.00'
132.50'
130.50'
222.50'
N 37° 38' 46" W
6.51'
35x70
50' MBL
C-8
C-9
C-10
C-4
DRIVE
2.24'
N 52