ISION OF ENVIRONMENTAL HEALTH
SITE WASTEWATER SECTION

PROPERTY ID #: _____
COUNTY: _____

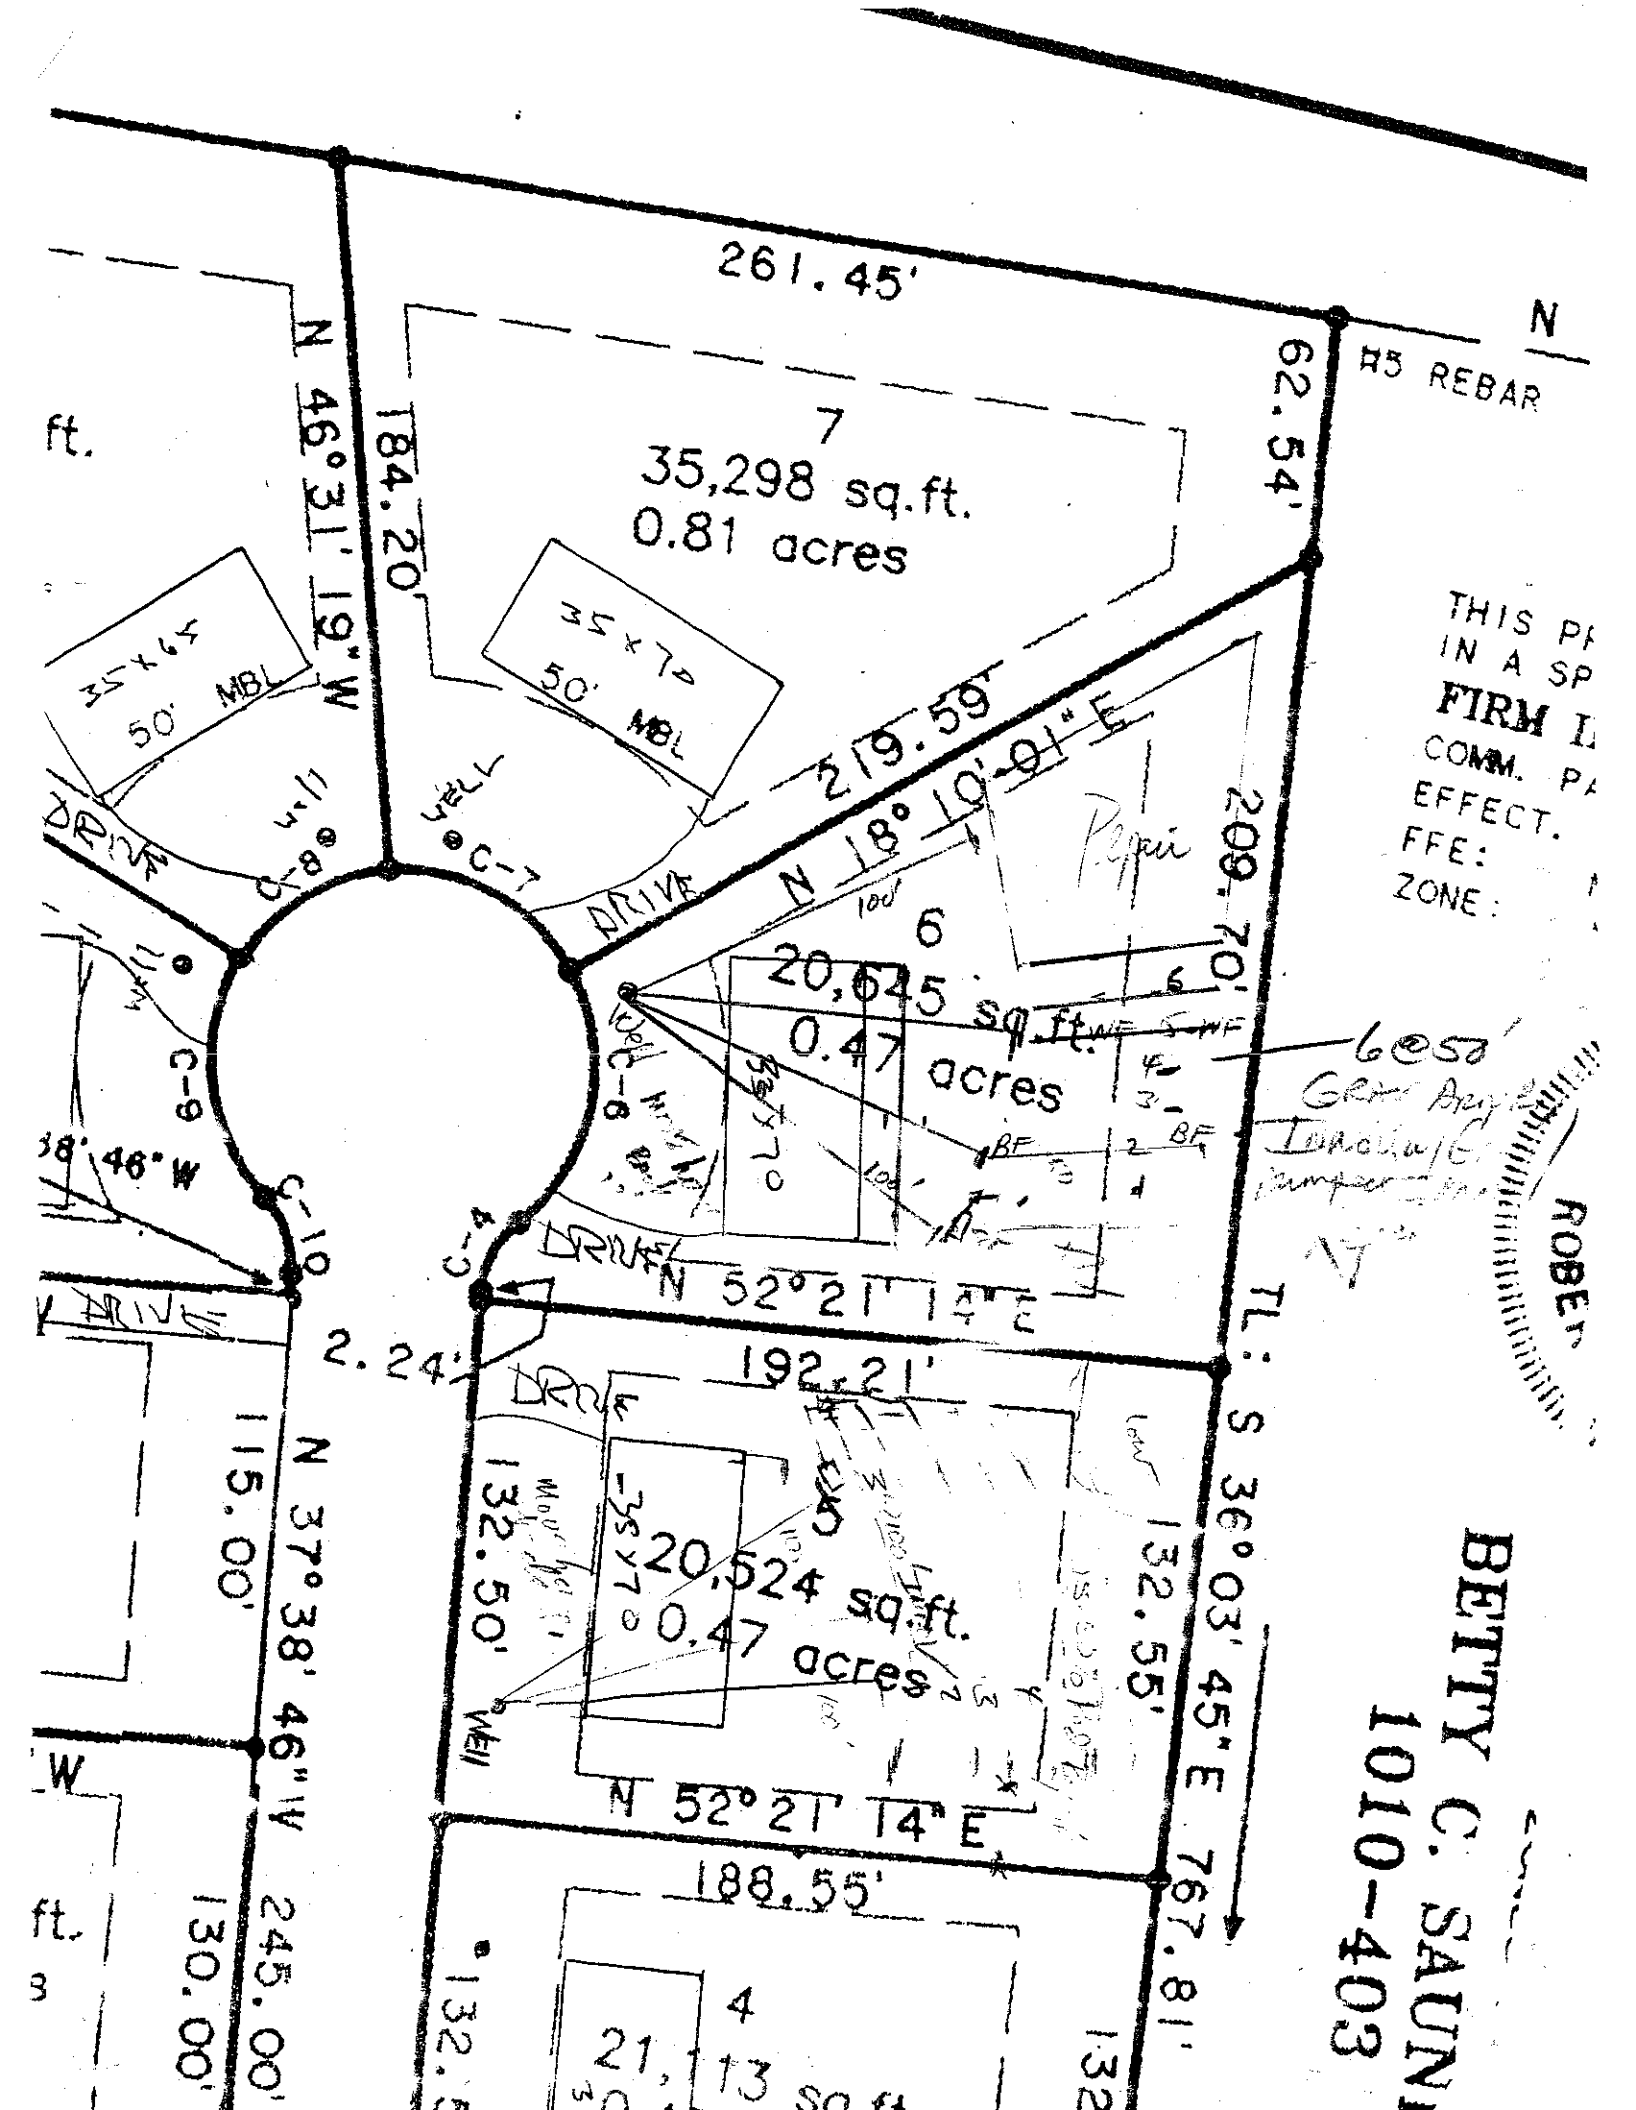
SOIL/SITE EVALUATION
for ON-SITE WASTEWATER SYSTEM

OWNER: _____ APPLICANT: _____
ADDRESS: _____ APPLICATION DATE: _____ DATE EVALUATED: 9-18-00
PROPOSED FACILITY: _____ PROPOSED DESIGN FLOW (.1949): _____ PROPERTY SIZE: _____
LOCATION OF SITE: lot 6 Grace Meadows PROPERTY RECORDED: _____
WATER SUPPLY: ☐ Private ☐ Public ☐ Well ☐ Spring ☐ Other _____
EVALUATION METHOD: ☐ Auger Boring ☐ Pit ☐ Cut
TYPE OF WASTEWATER: ☐ Sewage ☐ Industrial Process ☐ Mixed 100 linear with separation

PROFILE #	.1940 LANDSCAPE POSITION/ SLOPE %	HORIZON DEPTH (IN.)	SOIL MORPHOLOGY (.1941) .1941 STRUCTURE/ TEXTURE	.1941 CONSISTENCE/ MINERALOGY	OTHER PROFILE FACTORS .1942 SOIL WETNESS/ COLOR	.1943 SOIL DEPTH	.1956 SAPRO CLASS	.1944 RESTR HORIZ	PROFILE CLASS & LTAR
1		0-6	gr lbsl	fr					PS .3
		6-28	sbk rckl	frpss sp					
		28-55 (BC)	yc scl	common mi lop					
2		0-7	gr-sbk lbsl/scl		gray mot to 29" common mi lop sapr at 48cm				.05 .5
		7-43	sbk R mot/clay	fe ssss					
		43-53	M-wk sbk yc scl	fe sssp					
3									
4									

DESCRIPTION	INITIAL SYSTEM	REPAIR SYSTEM
Available Space (.1945)		
System Type(s)		
Site LTAR		

OTHER FACTORS (.1946): _____
SITE CLASSIFICATION (.1948): _____
EVALUATED BY: _____
OTHER(S) PRESENT: _____


261.45'
N
#5 REBAR
62.54'
7
35,298 sq.ft.
0.81 acres
N 46° 31' 19" W
184.20'
35 x 45
50' MBL
35 x 70
50' MBL
WELL
C-7
DRIVE
219.59'
N 18° 10' 01" E
209.70'
Repair
100'
6
20,625 sq.ft.
0.47 acres
less
Grave Area
Donation/Gift
Pumper
BETTY C. SAUN
1010-403
ROBE
C-8
C-9
C-10
C-4
DRIVE
N 52° 21' 14" E
192.21'
2.24'
S 36° 03' 45" E
767.81'
132.55'
132.50'
N 37° 38' 46" W
115.00'
245.00'
130.00'
35 x 70
20,524 sq.ft.
0.47 acres
WELL
188.55'
4
21,113 sq.ft.
ft.