N OF ENVIRONMENTAL HEALTH:
WASTEWATER SECTION

PROPERTY ID #: _____
COUNTY: _____

SOIL/SITE EVALUATION
for ON-SITE WASTEWATER SYSTEM

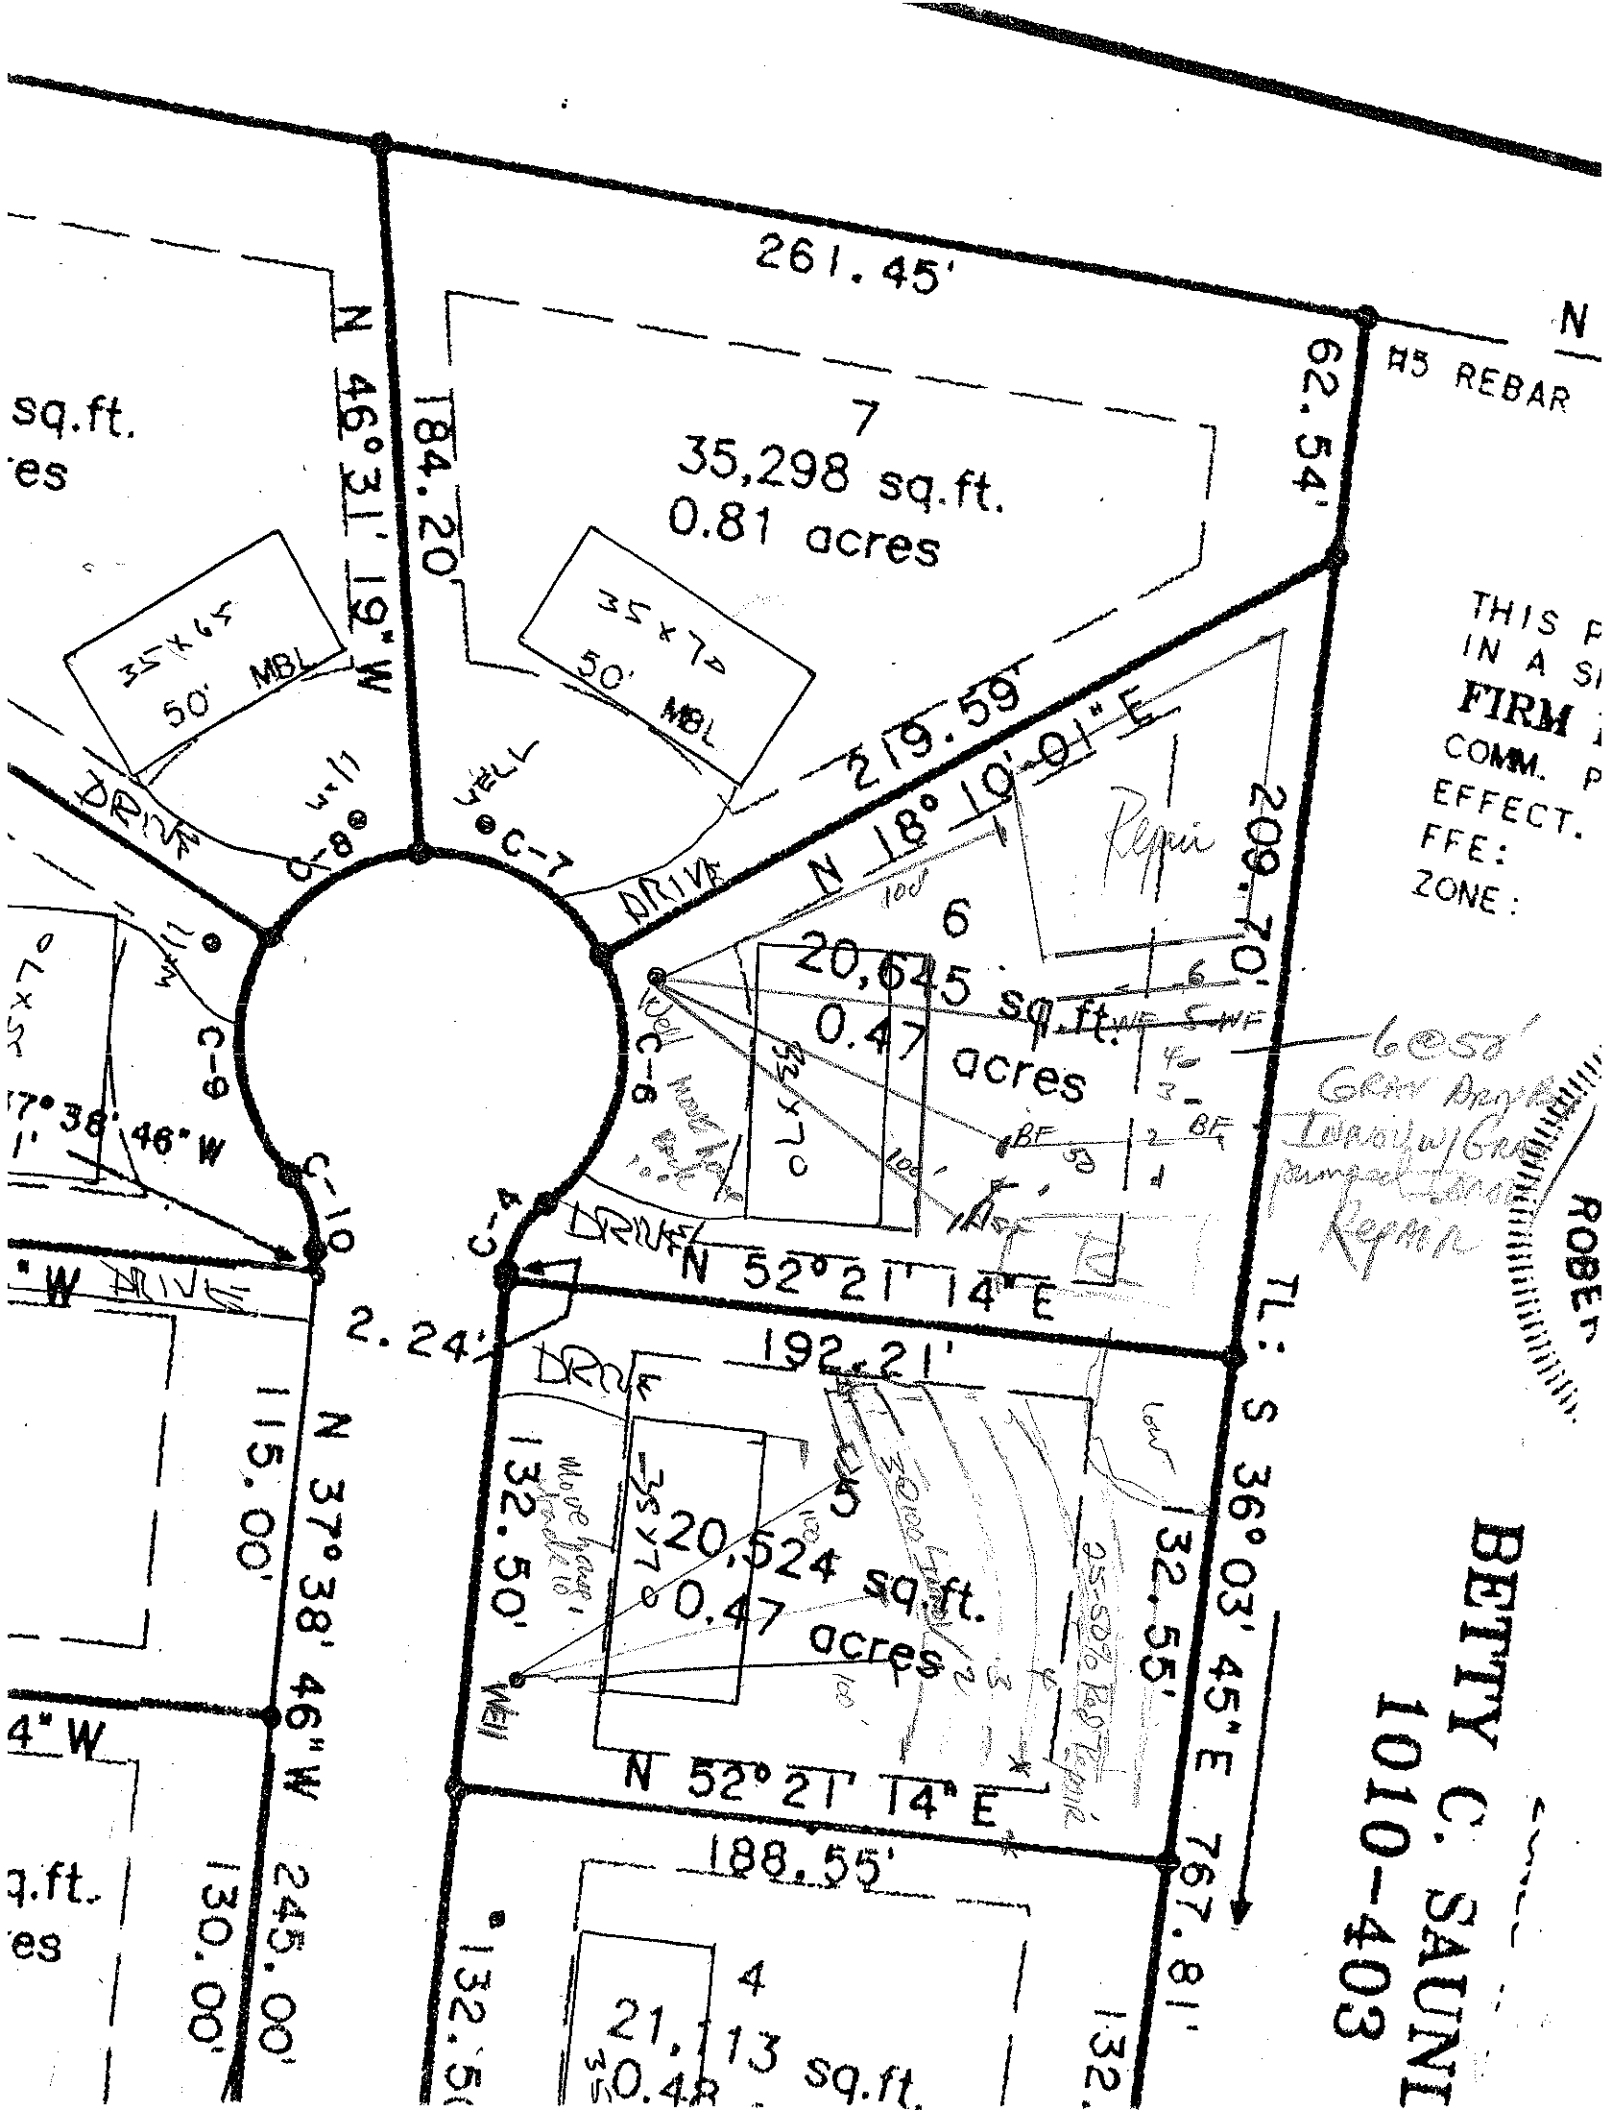
)WNER: _____ APPLICANT: _____
DDRESS: _____ APPLICATION DATE: _____ DATE EVALUATED: 9-18-00
ROPOSED FACILITY: _____ PROPOSED DESIGN FLOW (.1949): _____ PROPERTY SIZE: _____
OCATION OF SITE: Lot 5 Grove Meadows PROPERTY RECORDED: _____
/ATER SUPPLY: ☐ Private ☐ Public ☐ Well ☐ Spring ☐ Other _____
VALUATION METHOD: ☐ Auger Boring ☐ Pit ☐ Cut
YPE OF WASTEWATER: ☐ Sewage ☐ Industrial Process ☐ Mixed

100' min well separation

PROFILE #	.1940 LANDSCAPE POSITION/ SLOPE %	HORIZON DEPTH (IN.)	SOIL MORPHOLOGY (.1941) .1941 STRUCTURE/ TEXTURE	SOIL MORPHOLOGY (.1941) .1941 CONSISTENCE/ MINERALOGY	OTHER PROFILE FACTORS .1942 SOIL WETNESS/ COLOR	OTHER PROFILE FACTORS .1943 SOIL DEPTH	OTHER PROFILE FACTORS .1956 SAPRO CLASS	OTHER PROFILE FACTORS .1944 RESTR HORIZ	PROFILE CLASS & LTAR
1		0-29/30	brwk sbk	upper 10" compacted					PS .3
		29/30-48	cl/c comminuted sbk	fk ssp					
		30-72	LSAp	fk sssp				36" min 46	
2		0-17	mucky Comminuted sbk						PS .04
		17-28	mucky PgSCL	comminuted sbp fk ssp					
		28-48	mucky LS sbk sp	fk sssp & mild upper part of hor			36" 46		
3									
4									

DESCRIPTION	INITIAL SYSTEM	REPAIR SYSTEM
vailable Space (.1945)		
/stem Type(s)		
te LTAR		

OTHER FACTORS (.1946): _____
SITE CLASSIFICATION (.1948): _____
EVALUATED BY: _____
OTHER(S) PRESENT: _____


261.45'
N
#5 REBAR
62.54'
7
35,298 sq.ft.
0.81 acres
184.20'
N 46° 31' 19" W
35 x 65
50' MBL
35 x 70
50' MBL
DRIVE
well
C-8
C-7
C-11
C-9
C-10
C-4
219.59'
N 18° 10' 01" E
209.70'
6
20,645 sq.ft.
0.47 acres
35 x 70
Well
Pepsi
100'
BF
N 52° 21' 14" E
192.21'
2.24'
5
20,524 sq.ft.
0.47 acres
35 x 70
132.50'
115.00'
N 37° 38' 46" W
245.00'
130.00'
4
21,113 sq.ft.
0.48
188.55'
132.55'
S 36° 03' 45" E
767.81'
TL: S
BETTY C. SAUNI
1010-403
ROBER
THIS P
IN A SI
FIRM
COMM. P
EFFECT.
FFE:
ZONE: