


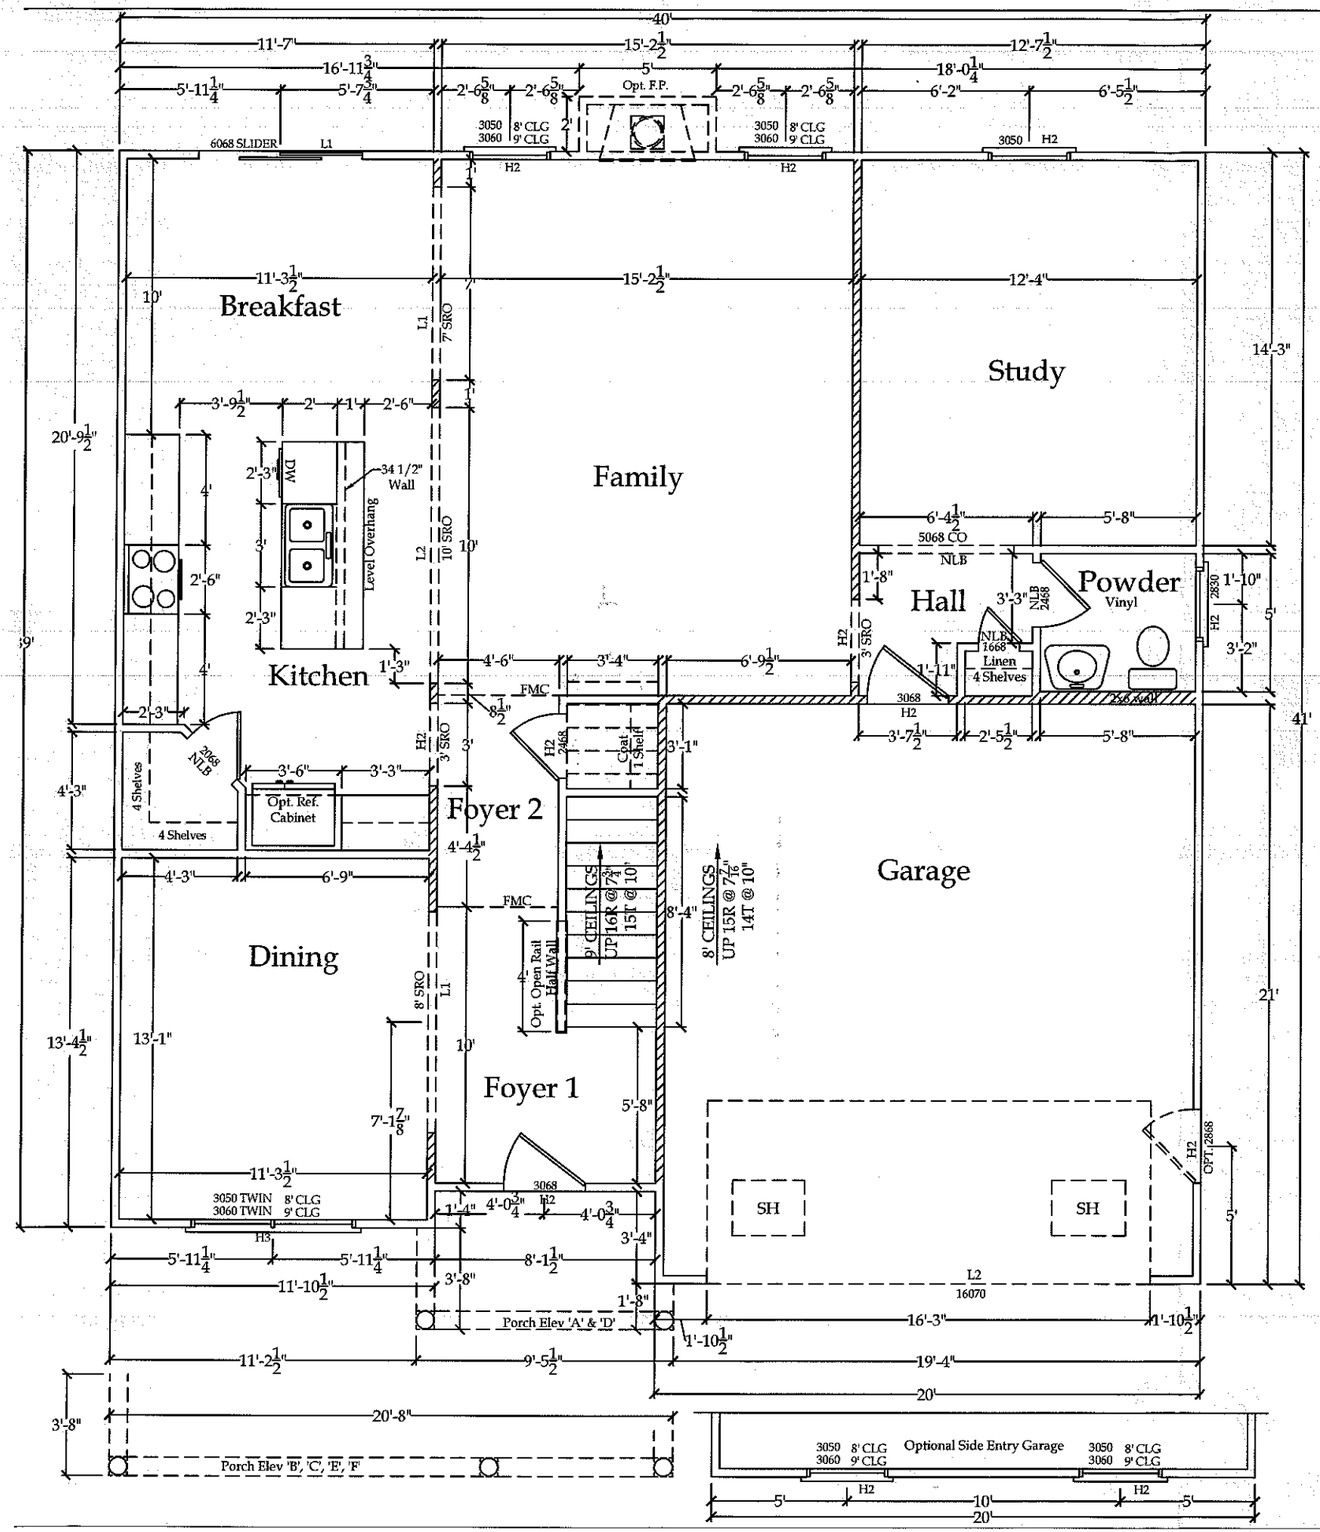


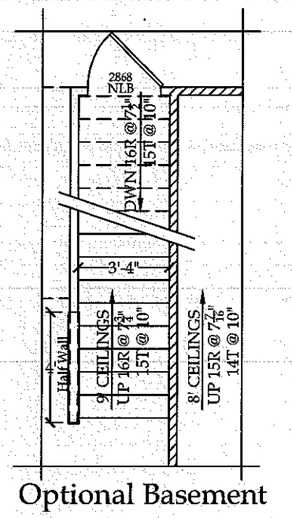

Optional Basement

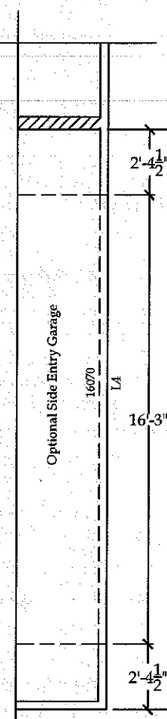

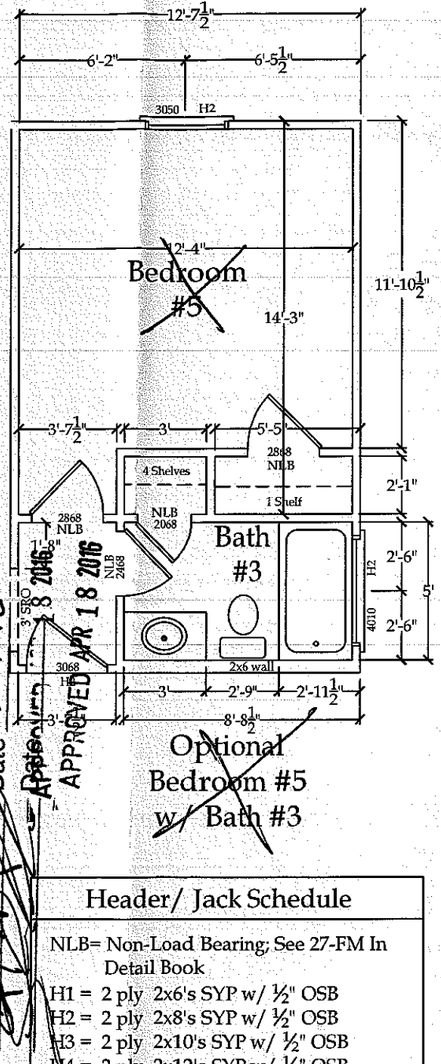

Optional Bedroom #5 w/ Bath #3

Acknowledgement of Plans Submittal ONLY!

APPROVED APR 18 2016

Date 3-21-16

Header/ Jack Schedule

NLB= Non-Load Bearing; See 27-FM In Detail Book
H1 = 2 ply 2x6's SYP w/ ½" OSB
H2 = 2 ply 2x8's SYP w/ ½" OSB
H3 = 2 ply 2x10's SYP w/ ½" OSB
H4 = 2 ply 2x12's SYP w/ ½" OSB
L1 = 2 ply 1-3/4" x 9-1/4" LVL
L2 = 2 ply 1-3/4" x 11-7/8" LVL
L3 = 2 ply 1-3/4" x 14" LVL
L4 = 2 ply 1-3/4" x 16" LVL
L5 = 2 ply 1-3/4" x 18" LVL
No Splice's In Headers
-Single Jack Stud up to 4' 11",
Double Jack Studs 5'-10' 6",
Triple Jack Studs @ Garage Door.

Square Footage:	
Heated 1st Floor	1174
Heated 2nd Floor	1546
Total Heated	2720
Garage	415
Front Porch A, D	44
Front Porch B,C,E,F	87

1174 sf down
1546 sf up

2720 sf total

Page 3
3-31-15
DRAWN BY: CJA
SCALE: 1' = 3/16"


REV.


Cooper
Base Plan
1st Floorplan


Essex Homes SE, Inc.
1-803-356-8301
COLUMBIA, SOUTH CAROLINA

PROPERTY OF ESSEX HOMES, INC. NOT TO BE REPRODUCED. COPYRIGHT VIOLATIONS WILL BE PROSECUTED TO THE FULLEST EXTENT OF

Essex Homes SE, Inc.

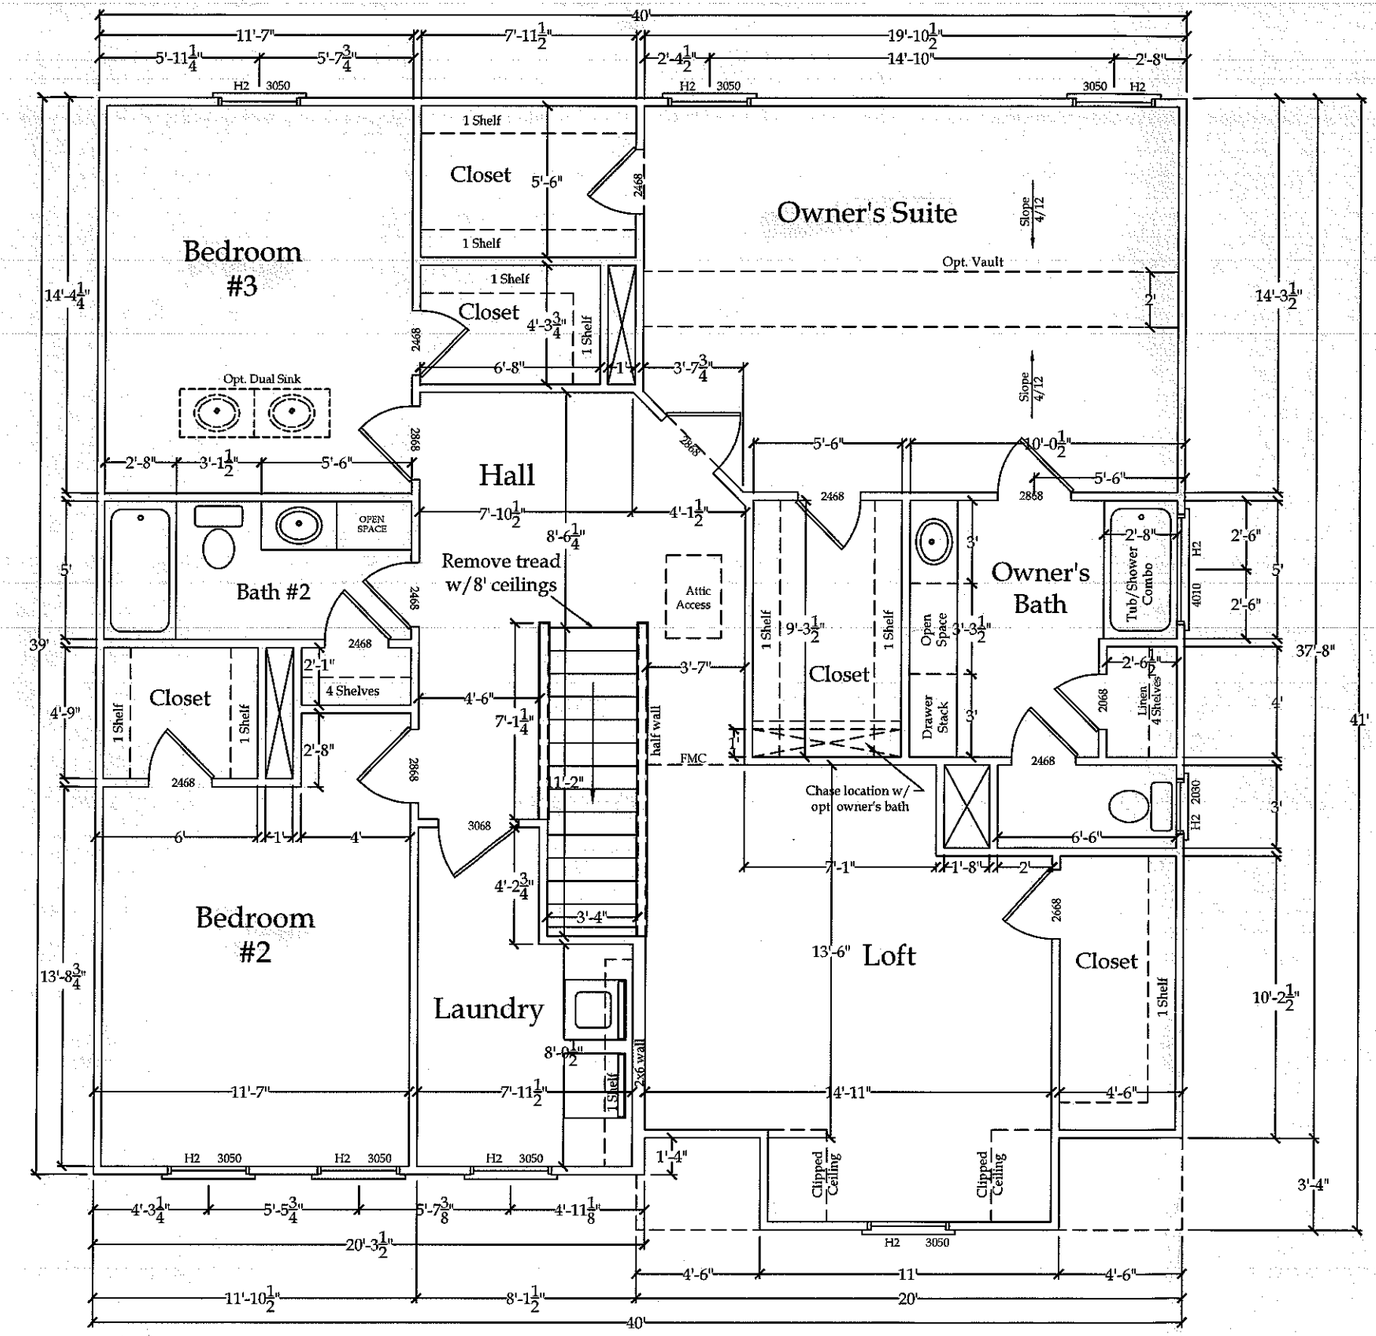

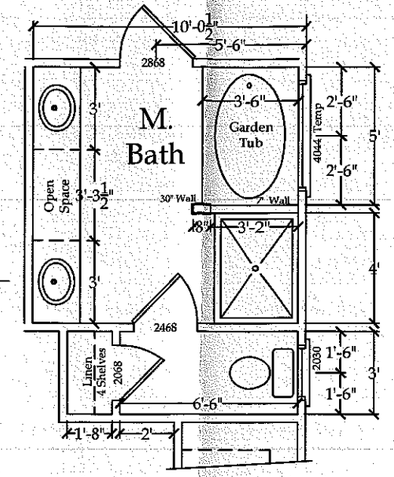

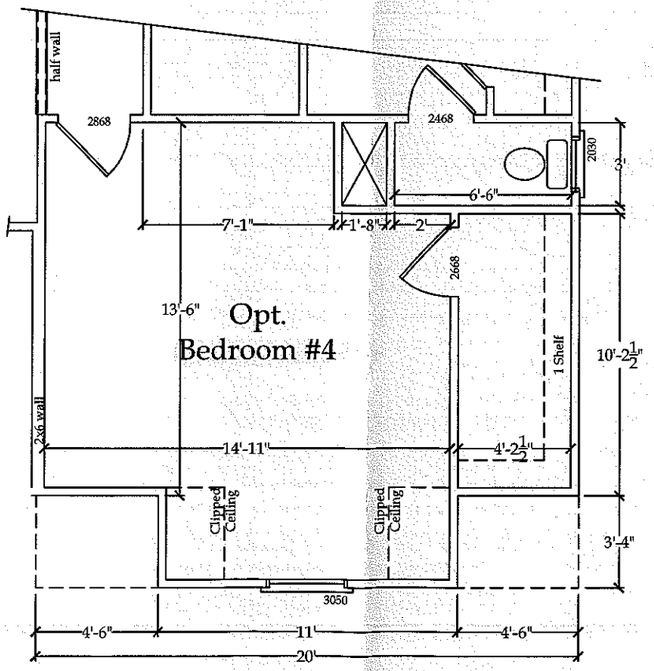

Acknowledgement of Plans Submittal ONLY!
Date 3-21-16
Opt. Owner's Bath
APPROVED APR 18 2016

ELEVATION "F" 2nd FLOOR

Page 4

3-31-15

DRAWN BY: CJA

SCALE: 1' = 3/16"

REV.	
Changed Hdr. Hgt. on Frnt. Elev. 4-6-10 KDB	

Cooper

Base Plan

2nd Floorplan

Essex Homes SE, Inc.
1-803-356-8301
COLUMBIA, SOUTH CAROLINA

PROPERTY OF ESSEX HOMES, INC. NOT TO BE REPRODUCED. COPYRIGHT VIOLATORS WILL BE PROSECUTED TO THE FULLEST EXTENT OF

Essex Homes SE, Inc.