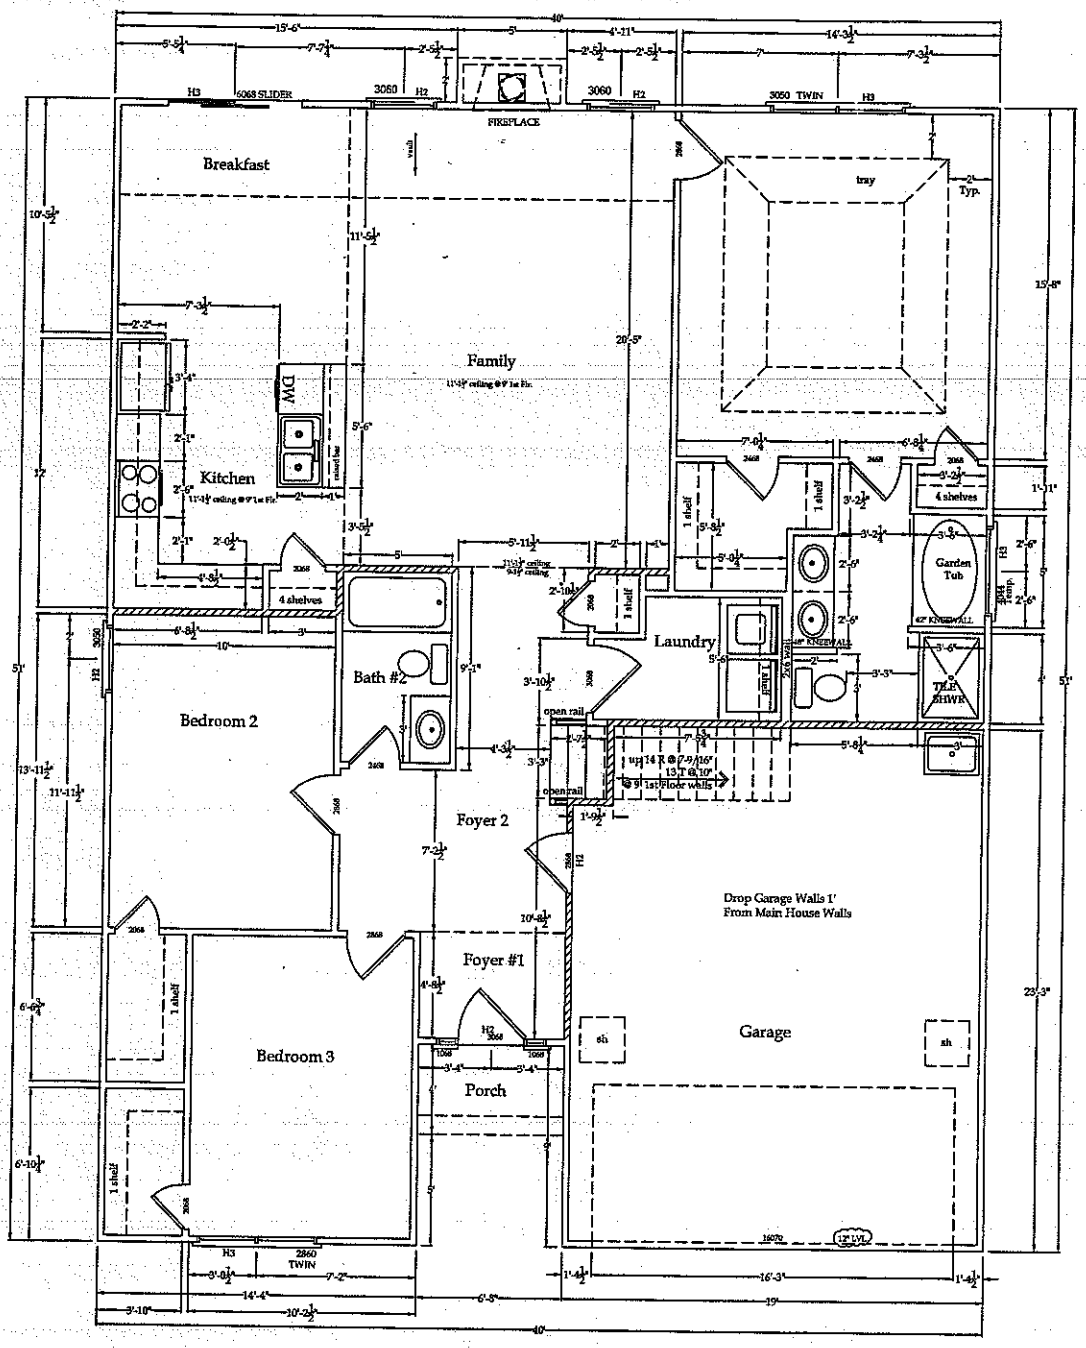


Square Footage:	
Heated 1st Floor	1549
Heated 2nd Floor	280
Total Heated	1842
Front Porch	27

Acknowledgement of Plans Submittal ONLY!

Date 4-9-16

Date _____

Header/ Jack Schedule
NLB= Non-Load Bearing; See 27-FM In Detail Book
H1 = 2 ply 2x6's SYP w/ ½" OSB
H2 = 2 ply 2x8's SYP w/ ½" OSB
H3 = 2 ply 2x10's SYP w/ ½" OSB
H4 = 2 ply 2x12's SYP w/ ½" OSB
L1 = 2 ply 1-3/4" x 9-1/4" LVL
L2 = 2 ply 1-3/4" x 11-7/8" LVL
L3 = 2 ply 1-3/4" x 14" LVL
L4 = 2 ply 1-3/4" x 16" LVL
L5 = 2 ply 1-3/4" x 18" LVL
No Splice's In Headers
-Single Jack Stud up to 4' 11", Double Jack Studs 5'-10' 6", Triple Jack Studs @ Garage Door.

Essex Homes, Inc.

Essex Homes SE, Inc.
1-803-356-8301
COLUMBIA, SOUTH CAROLINA

PROPERTY OF ESSEX HOMES, INC. NOT TO BE REPRODUCED. COPYRIGHT VIOLATORS WILL BE PROSECUTED TO THE FULLEST EXTENT OF FEDERAL LAW.


The Finlay
Lot 44 Autumn Grove
1st Floorplan

REVISIONS

SCALE: 3/16" = 1'

DRAWN BY: AME

9-24-15

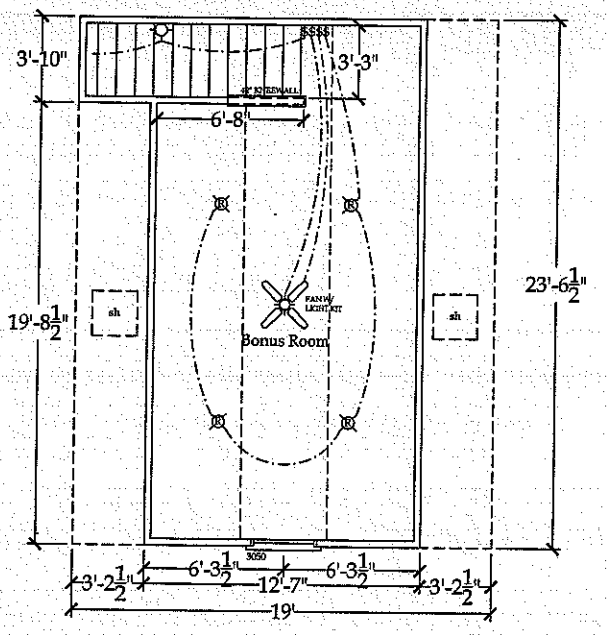

Acknowledgement of Plans Submittal ONLY!

Date 4.9.16

Date _____

Essex Homes, Inc.	Essex Homes SE, Inc. 1-803-356-8301 COLUMBIA, SOUTH CAROLINA	The Finlay Lot 14 Autumn Grove 2nd Floorplan	REVISIONS	SCALE: 3/16" = 1'	DRAWN BY: AME	9-24-15	Page 4

PROPERTY OF ESSEX HOMES, INC. NOT TO BE REPRODUCED. COPYRIGHT VIOLATORS WILL BE PROSECUTED TO THE FULLEST EXTENT OF FEDERAL LAW.