INFORMATION FOR THE INSTALLER:

The permit should be read very carefully prior to bidding. The following are details that must be considered along with all other considerations.

- Tanks shall be approved by DEHNR, and certification supplied by the manufacturer.
- Tanks shall be water tested prior to installation.
- The installer shall be responsible to the owner for placement of the tanks and to insure that final grades are returned to the original natural grade, with exception of added structural features.
- The supply trench shall be compacted to eliminate cavities left during initial fill placement.
- Installation of the system shall be during dry conditions in order to protect the soil structure.
- All fittings shall be pressure rated fittings.
- All joints shall be cleaned with PVC pipe cleaner and a heavy bodied glue applied to weld all joints.
- Where required by the county health department, post installation inspections by the designer must be scheduled 5 week days in advance.
- Trenches shall be carefully excavated so the bottom is within 2" from the highest to . the lowest points of elevation within the trench. If the bottom elevation needs adjusting after it has been trenched, it will be done by removing high points rather than filling low points. It is extremely important to insure that trenches are not over excavated during initial trenching. All fine grading within the trench will be hand done with a shovel. No loose material will be left in the trench
- All pipe openings in the tanks shall be properly grouted. This also applies to the joints around the riser.
- All tanks shall be properly back filled and compacted to prevent slump at a later date.
- Earth dams, constructed of relatively impervious material, shall be installed at the beginning and end of each lateral.
- No heavy equipment shall be used on the field during or after installation. The use of a small loader (i.e. Bobcat) or a trencher (i.e. Ditch Witch 2300/2310) may be used for installation.
- Elevations at pinflag locations should be checked by the installer prior to beginning trenches.
- Pumptank riser should be 6" above grade, control panel should be 12" above grade.
- Design precludes foundation drains.
- Septic tank riser shall be a minimum of 6" above finished grade.
- System is specified as a PPBPS installation.
- Repair is specified as a PPBPS installation.
- Backfill 4 - 6" of material (County Approved) over panels, rake trench walls, lime side-walls, install trenches 36" wide and have no more than 1/4" fall in 10 feet.

LP PPBPS SYSTEM
FOR WASTEWATER TREATMENT

Owner/Applicant:	E&J DEVELOPMENT
Address:	227 Hideaway Lane Mooresville, NC 28117
Phone:	704-201-6465
County:	Iredell
Location:	AUTUMN GROVE LOT 14
Source of Wastewater Flow:	4 Bedroom Single Family Residence
Estimated Gallons Per Day Flow:	480
System Flow:	27.88

Design Specifications

Drainfield Size:	295
Loading Rate (gpd/ft.^{2}):	0.275
Depth of Gravel in Trench:	NA (PPBPS)
Gravel Size:	NA (PPBPS)
Trench Depth:	36 in.
Trench Width:	36 in.
Septic Tank Size:	1000
Pump Tank Size:	1000
Estimated Supply Line Length:	14
Supply Line Diameter:	2 in. SCH 40 PVC
Supply Line Volume:	2.44
Dosing Volume:	164.02
Supply Manifold:	N/A
Supply Manifold Length:	N/A
Supply Manifold Volume:	N/A
Recommended Float Controls:	SJE Sensor Float Control Switches as Required for Control Panel or County Approved Equivalents
Recommended Control Panel:	SJE-Rhombus Model 112 (NEMA 4x) Control Panel or County Approved Control Panel.
Pressure Head:	2 ft.
Friction Head:	0.25
Elevation Head:	3.90
Total Dynamic Head:	7.07
Threaded Union:	In Tank
Gate Valves:	1 in Tank 1 per lateral
Check Valves:	In Tank
Anti-Siphon Hole:	YES
Additional Comments:	Soil suitability was performed by Rollans Soil & Environmental Services

AUTUMN GROVE LOT 14

LP PPBPS

DESIGN FLOW (gpd):	480
SOIL APPLICATION RATE (gpd/ft.^{2}):	0.275
TOTAL AREA TRENCH BOTTOM:	885
TOTAL LATERAL LENGTH:	295
NUMBER OF FIELDS:	1
LATERAL LENGTH REQUIRED PER FIELD:	290.9090909
SUPPLY LINE LENGTH:	14
TOTAL DYNAMIC HEAD:	7.07
MANIFOLD SIZE:	N/A
DOSING VOLUME:	164.02
PUMP TANK DRAW DOWN*:	7.8
SEPTIC TANK SIZE:	1000
PUMP TANK SIZE:	1000

**Pump tank draw down based on a volume basis of 21 gallons per inch. Draw down may vary among pump tank manufacturers.*

AUTUMN GROVE LOT 14

Project #: 01-1043

LAYOUT FOR 4 BEDROOM HOME

February 26, 2008

LINE #	FLAG COLOR	BS	HI	FS	ELEVATION	FLAGGED LINE LENGTH	DESIGN LINE LENGTH
TBM		15.8			100.00		
INSTR. 1			115.80				
HOUSE CNR				1.20	114.60		
P. TANK				1.00	114.80		
1	*BLUE*			*2.10*	*113.70*	*65*	*65*
2	*RED*			*3.20*	*112.60*	*95*	*95*
3	*PINK*			*4.30*	*111.50*	*93*	*90*
4	*ORANGE*			*6.10*	*109.70*	*45*	*45*
4	ORANGE			7.50	108.30	40	40
5	BLUE			8.70	107.10	92	92
6	RED			9.90	105.90	91	91
7	PINK			10.80	105.00	93	93
					Total	**614**	**611**

	LINE LENGTH	LTAR GPD/FT2	SYSTEM TYPE	SOIL LTAR GPD/FT2	TRENCH SYSTEM	DISTRIBUTION
** System*	*295*	*0.275*	*MOD.*	*0.275*	*PPBPS*	*LOW PRESSURE*
Repair	316	0.275	MOD.	0.275	PPBPS	LOW PRESSURE

Notes:
** TBM located top of ground at EIP at corner of lot (see site plan)
**TBM is assumed to be 100'
**All measures in feet
**Nitrification lines are demonstrated on contour via colored pin flags
**BS, HI, and FS indicate rod readings


LP PPBPS TAPSHEET -AUTUMN GROVE LOT# 14

SYSTEM

Line #	Color	Elevation	Length	Hole Size	Flow/hole	Trench Area	Number of Panels
1	***BLUE***	113.7	***65***	0.156	**0.41**	195	15
2	***RED***	112.6	***95***	0.156	**0.41**	285	22
3	***PINK***	111.5	***90***	0.156	**0.41**	270	21
4	***ORANGE***	109.7	***45***	0.156	**0.41**	135	10
							68

total	**feet =**	**295**	**gal/min =** **27.88**
		Des. Flow	**480**
		Pump Run=	**5.88**
		soil LTAR	**0.275**
		LTAR +5%	**0.28875**
		LTAR with mod.	**0.55**
		LTAR with mod.. + 5%	**0.5775**

.156 equals 5/32 inch hole

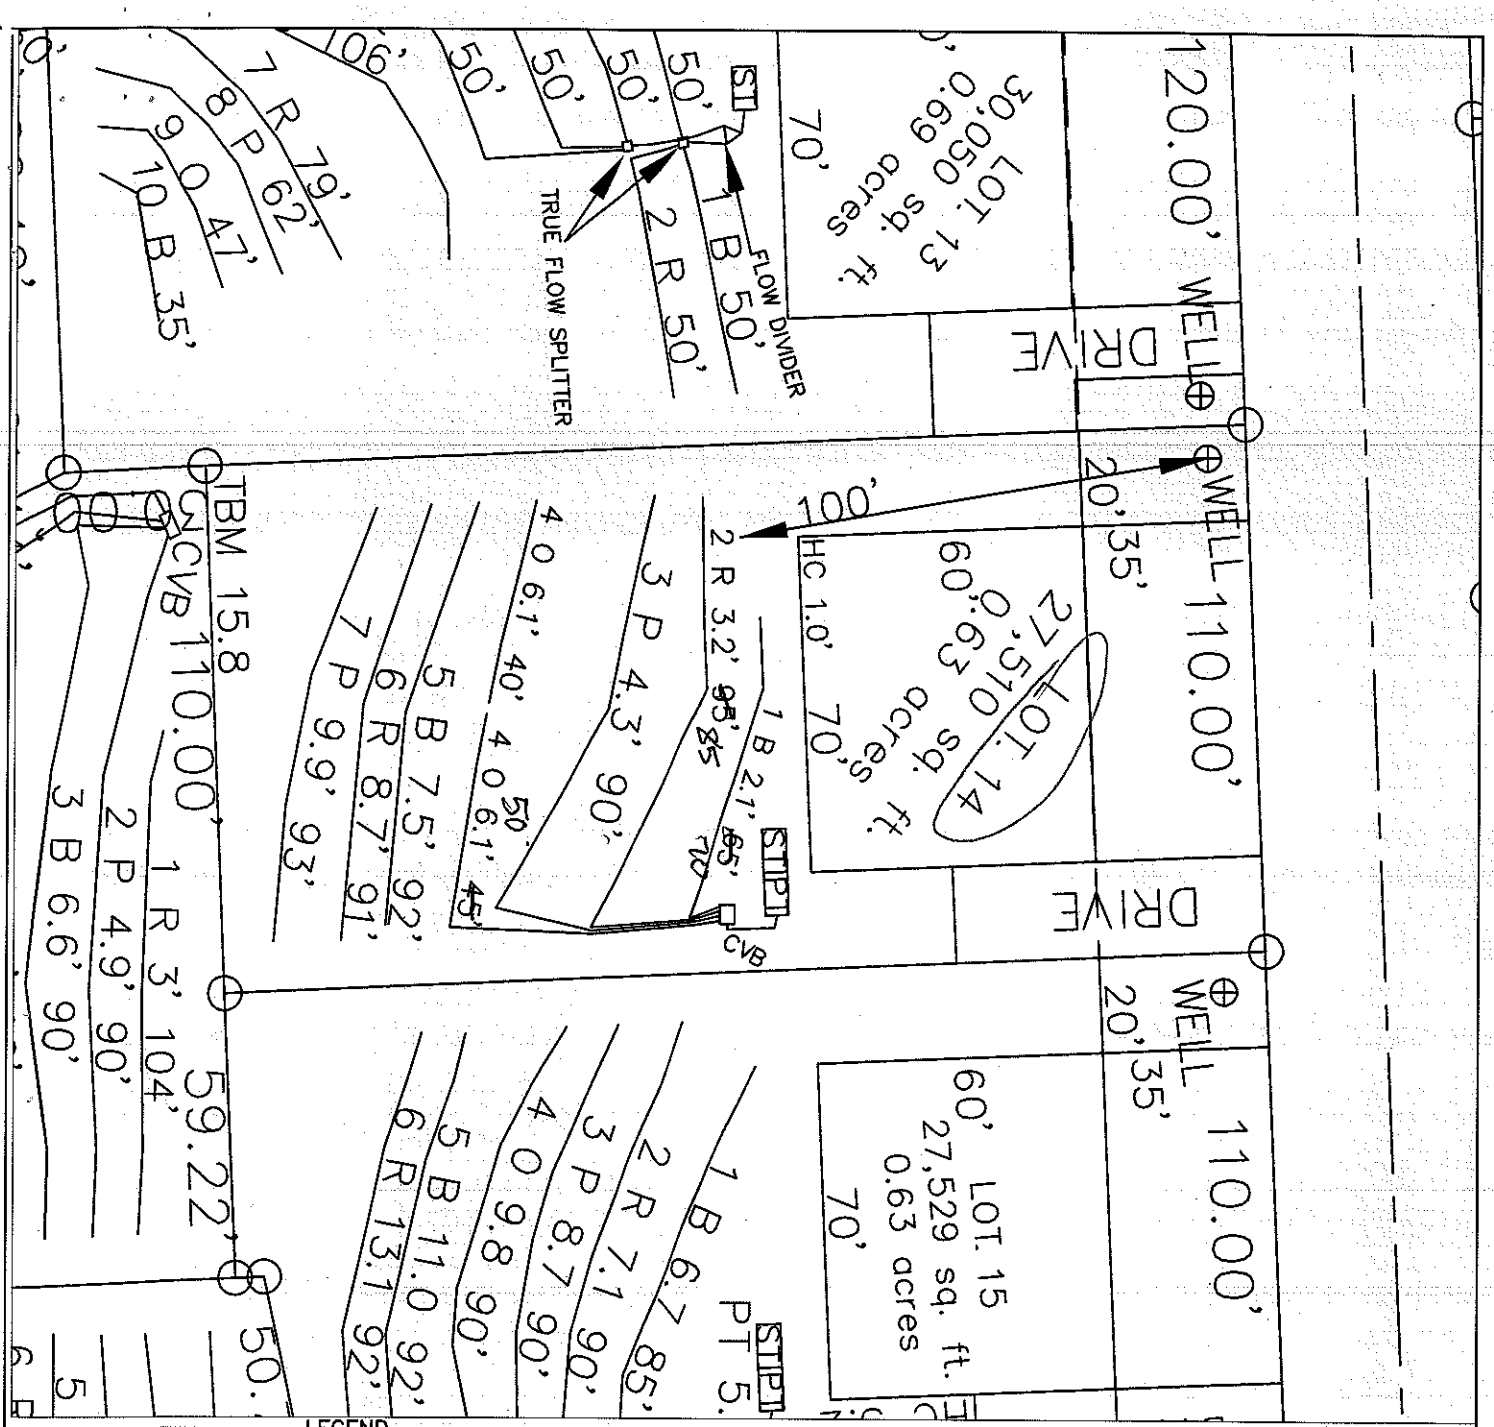

LEGEND

House Box.

System lines.

Repair lines.

GRAPHIC SCALE
1" = 40'

40 0 40 80

FOR PRELIMINARY PLANNING PURPOSES ONLY. ALL LOTS WILL REQUIRE FINAL APPROVAL BY THE COUNTY HEALTH DEPARTMENT ON A LOT BY LOT BASIS. THIS MAP SHOULD BY USED AS A GENERAL GUIDE, SOME ADJUSTMENTS WILL BE NECESSARY IN THE FIELD DUE TO SOIL VARIABILITY AND COMPLEX TOPOGRAPHIC FEATURES. THIS MAP ONLY REFLECTS EXISTING SOIL SUITABILITY FOR ON-SITE SEPTIC TANK SYSTEMS.

PLEASE REFER TO ATTACHED SOIL REPORT FOR ADDITIONAL SITE SPECIFIC INFORMATION

ROLLANS SOIL & ENVIRONMENTAL SERVICES

470 NORTH BROAD STREET SUITE D
MOORESVILLE, NC 28115
PHONE: (704) 658-1723
FAX: (704) 658-1724

BRADY FREEMAN, R.S.
MOBILE: (704) 746 - 6497
EMAIL: BFREE2003@YAHOO.COM

ASHLEY ROLLANS, NC LICENSED SOIL SCIENTIST
MOBILE: (704) 746 - 5016
EMAIL: ROLLANS@WINDSTREAM.NET

MAP TITLE: SITE PLAN & DRAINFIELD AREAS

PROJECT NAME: E&J DEVELOPMENT/AUTUMN GROVE SUBDIVISION

LOCATION/DATE: HWY 21/115 IREDELL COUNTY, NORTH CAROLINA AUGUST 2007

JOB # : 01-1043
FILE: C:\JOBS\01-1043
PROJECT MGR.: C.B.F.
FIELD WORK: C.B.F., A.L.P. & M.D.B.
DRAWN BY: C.B.F. & M.D.B.

CALCULATIONS

Location AUTUMN GROVE

Project Number 01-1043

Lot No: Lot 14

No. of Bedrooms	4	
Design Flow	480	$^{gal}/_{day}$
LTAR	0.275	$^{gal}/_{ft^2\,day}$
PPBPS? (YES OR NO)	YES	
Supply Line Length	14	ft.
Supply Line Volume	2.436	gal.
Required Feet of Line	290.9091	ft.
Amount of Line from Layout	295	ft.
Gallons per Minute	27.88	$^{gal}/_{min}$
Required Septic Tank Capacity	1000	gal.
Minimum Standard Tank Size	1000	
Panel Volume	3.6	gal.
# of Panels	68	
Dosing Volume	164.02	gal.

Note: Dosing Volume based on 67% of # of panels times 3.6 gal/panel

FRICTION FACTOR INTERPOLATER
2" SCH 40 PVC

GPM	*f*
20	0.84
	-0.88
25	1.27
	-1.28
30	1.78
	-1.76
35	2.37
	-2.25
40	3.03
43.07	3.48
45	3.77
48.14	4.28
50	4.58
57.11	5.89
60	6.42

Tank Draw Down	7.8	*Generic Draw Down of 21 gal.per in.*
Pump Run Time	5.88	minutes
Elevation Head	3.9	ft.
Pressure Head	2	ft.
Friction Factor	1.78	ft./100 ft. *(From the interpolater.)*
Friction Head	0.25	ft.
Total Dynamic Head (+15%)	7.07	ft.

SOIL/SITE EVALUATION

(Continuation Sheet)

Sheet ___ of ___

DEPARTMENT OF ENVIRONMENT
AND NATURAL RESOURCES
DIVISION OF ENVIRONMENTAL HEALTH

PROPERTY ID #: #14
DATE OF EVALUATION: ___
COUNTY: Autumn Grove

PROFILE #	.1940 LANDSCAPE POSITION/ SLOPE %	HORIZON DEPTH (IN.)	SOIL MORPHOLOGY (.1941) .1941 STRUCTURE/ TEXTURE	.1941 CONSISTENCE/ MINERALOGY	OTHER PROFILE FACTORS .1942 SOIL WETNESS/ COLOR	.1943 SOIL DEPTH	.1956 SAPRO CLASS	.1944 RESTR HORIZ	PROFILE CLASS & LTAR
P14A	4/6-10	0-25	RC mFAGk	FrSS P SExP	-c. sap ind. weathschist	42	PS	-	PS 0.275
		25-42	RCl wf Gbk	FrSSSP SExP					
		42-60	verigl mass	FrSS SP SExP	-c fl. ind.				
2		0-23	mod sbk RC	fr SS SP		50	fr-sap		.3
		23-50	mod sbk Cl	fr SSS P					
		50-58	Rock						
		other side	sap @ 46'						
3	12%	0-20	RC MFSGk	fri SSSP SExP	few w/Rock + SAP	40"	PS	-	.3
		20-40	RCL WSBK	fri SSSL SAP					
		40-65	LSAP M	fri SSSP SAP	-				

COMMENTS: ___

LEGEND

House Box.

System lines.

Repair lines.

House Corner Shot.

T.B.M.

GRAPHIC SCALE
1" = 40'

40 0 40 80

FOR PRELIMINARY PLANNING PURPOSES ONLY. ALL LOTS WILL REQUIRE FINAL APPROVAL BY THE COUNTY HEALTH DEPARTMENT ON A LOT BY LOT BASIS. THIS MAP SHOULD BY USED AS A GENERAL GUIDE, SOME ADJUSTMENTS WILL BE NECESSARY IN THE FIELD DUE TO SOIL VARIABILITY AND COMPLEX TOPOGRAPHIC FEATURES. THIS MAP ONLY REFLECTS EXISTING SOIL SUITABILITY FOR ON-SITE SEPTIC TANK SYSTEMS.

PLEASE REFER TO ATTACHED SOIL REPORT FOR ADDITIONAL SITE SPECIFIC INFORMATION

ROLLANS SOIL & ENVIRONMENTAL SERVICES
2120 GRAHAM ROAD
MOUNT ULLA, NC 28125
PHONE/FAX: (704)278-0989
ASHLEY ROLLANS, NC LICENSED SOIL SCIENTIST
MOBILE: (704)746-5046
EMAIL: ROLLANSPORTC@AOL.COM

MAP TITLE: SITE PLAN & DRAINFIELD AREAS

PROJECT NAME: Orchard Farms LLC/ AUTUMN GROVE

LOCATION/DATE: FERNHILL, SULLIVAN RD MEDELL COUNTY, NORTH CAROLINA FEBRUARY 2007

JOB #: 01-1043
FILE: C:\JOBS\01-1043
PROJECT MGR.: C.B.F.
FIELD WORK: C.B.F. & A.L.P.
DRAWN BY: C.B.F.