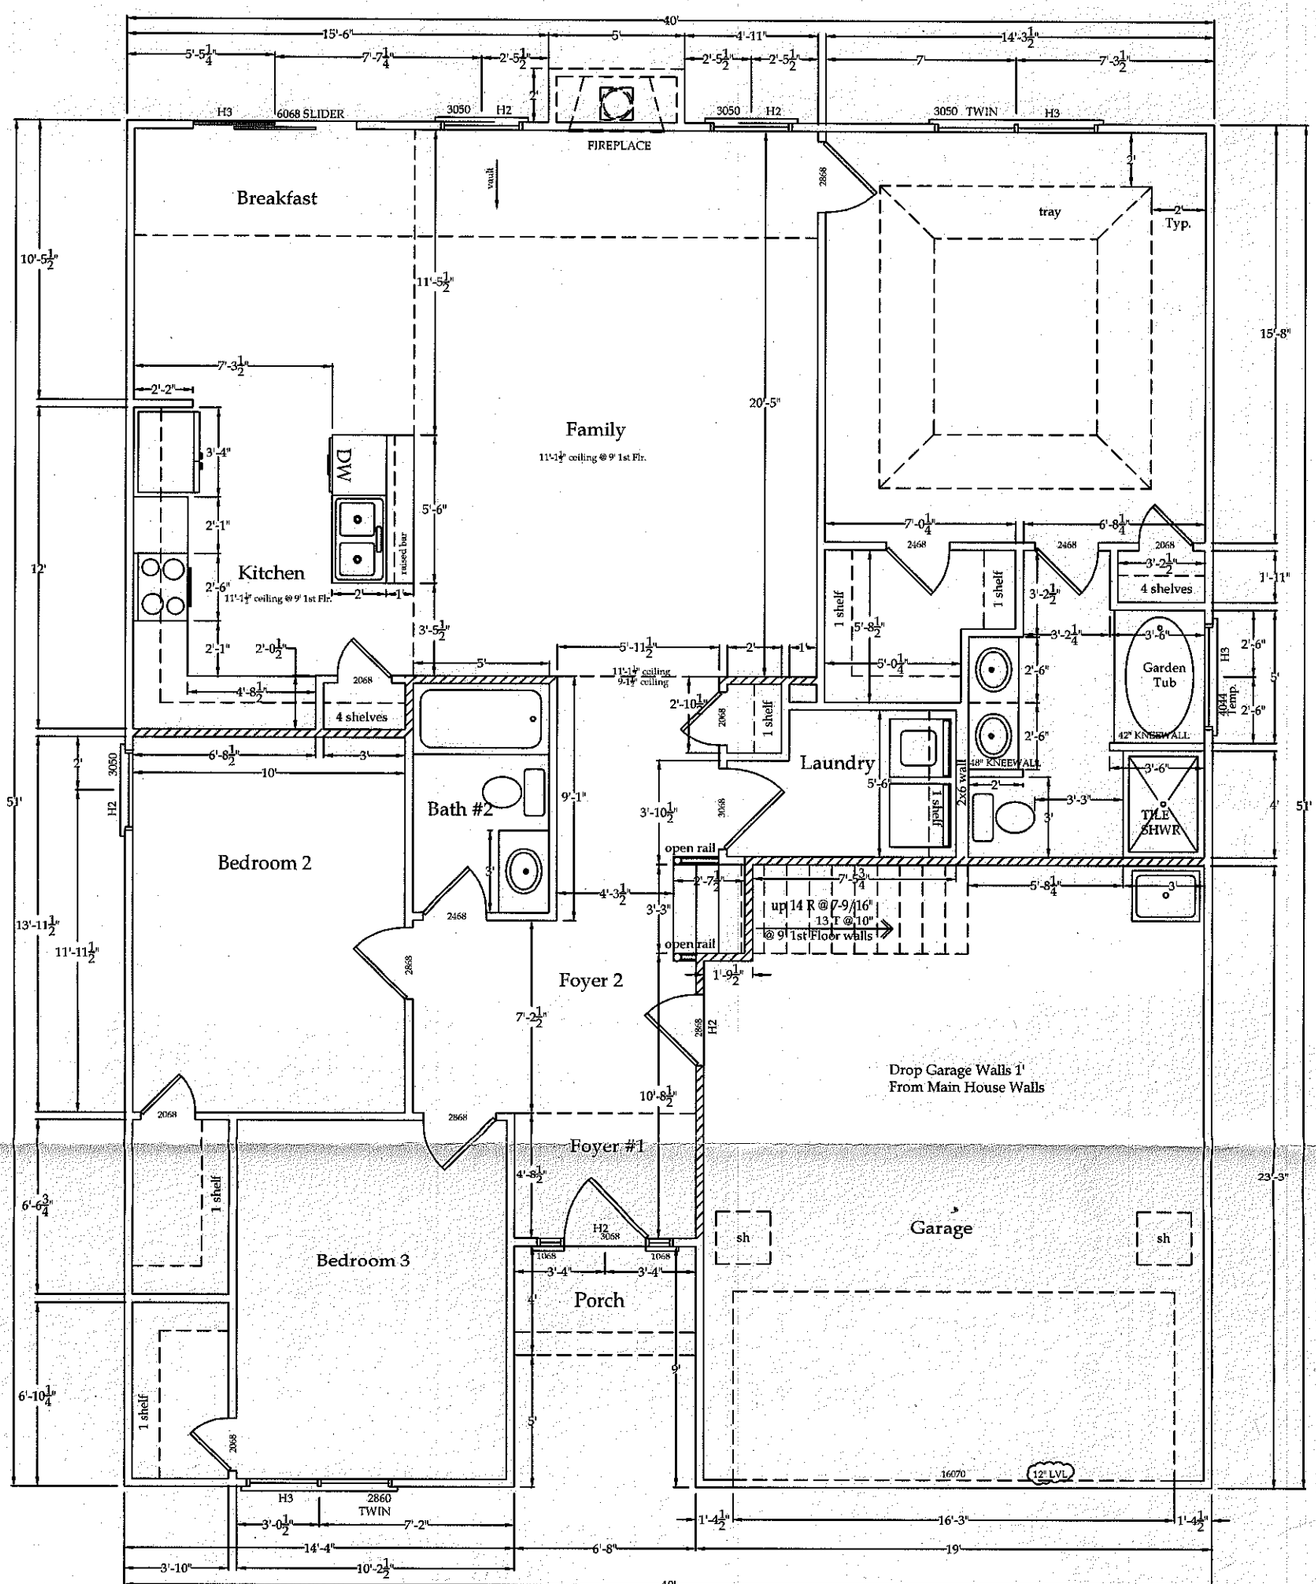


Acknowledgement of Plans Submittal ONLY!

Date 10-5-15

Date 10/9/15

Square Footage:	
Heated 1st Floor	1549
Heated 2nd Floor	280
Total Heated	1842
Front Porch	27

Header/ Jack Schedule

NLB= Non-Load Bearing; See 27-FM In Detail Book

H1 = 2 ply 2x6's SYP w/ ½" OSB
H2 = 2 ply 2x8's SYP w/ ½" OSB
H3 = 2 ply 2x10's SYP w/ ½" OSB
H4 = 2 ply 2x12's SYP w/ ½" OSB
L1 = 2 ply 1-3/4" x 9-1/4" LVL
L2 = 2 ply 1-3/4" x 11-7/8" LVL
L3 = 2 ply 1-3/4" x 14" LVL
L4 = 2 ply 1-3/4" x 16" LVL
L5 = 2 ply 1-3/4" x 18" LVL

No Splice's In Headers

-Single Jack Stud up to 4' 11",
Double Jack Studs 5'-10' 6",
Triple Jack Studs @ Garage Door.

Essex Homes, Inc.


Essex Homes SE, Inc.
1-803-356-8301
COLUMBIA, SOUTH CAROLINA

PROPERTY OF ESSEX HOMES, INC. NOT TO BE REPRODUCED. COPYRIGHT VIOLATORS WILL BE PROSECUTED TO THE FULLEST EXTENT OF FEDERAL LAW.

The Finlay
Lot 4 Autumn Grove
1st Floorplan

REVISIONS

SCALE: 3/16" = 1'
DRAWN BY: AME
9-24-15

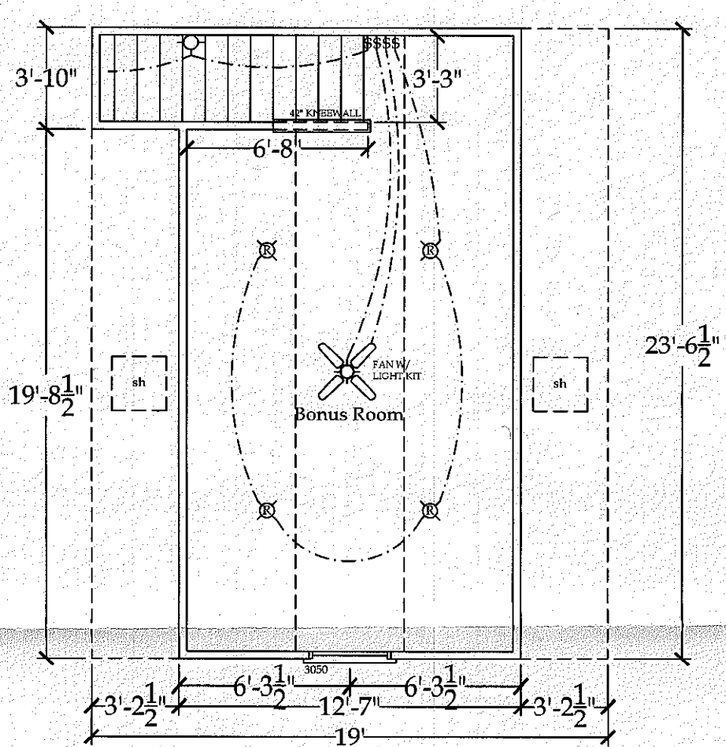

Acknowledgement of Plans Submittal ONLY!

Date 10-5-15

Date 10/9/15

Essex Homes, Inc.	Essex Homes SE, Inc. 1-803-356-8301 COLUMBIA, SOUTH CAROLINA	The Finlay	REVISIONS	SCALE: 3/16" = 1'	DRAWN BY: AME	9-24-15	Page 4
		Lot 4 Autumn Grove					
	PROPERTY OF ESSEX HOMES, INC. NOT TO BE REPRODUCED. COPYRIGHT VIOLATORS WILL BE PROSECUTED TO THE FULLEST EXTENT OF FEDERAL LAW.	2nd Floorplan					