IREDELL COUNTY HEATLH DEPARTMENT

PAGE 2: *SITE PLAN WORKSHEET*

SEE THE SAMPLE SITE PLAN BELOW. INCOMPLETE SITE PLANS WILL BE RETURNED TO YOU FOR COMPLETION AND MAY RESULT IN A DELAY IN THE ISSUANCE OF YOUR SEPTIC SYSTEM PERMIT!!!

Place an (X) beside each item as you complete the site plan:

- X — **Property Line measurements are clearly identified…**
- X — **All proposed structures are indicated…**
  SHOW: proposed house or business footprint, wells, water lines, patios, pools and decks, and any other item that will occupy space on the site
- X — **Front and side setbacks from property line…**
- X — **Preferred driveway location and configuration, preferred well location…**
- X — **Area you prefer your septic system to be placed…**
- X — **North arrow, or other sufficient indicator of direction…**


Circle N/A on the following if appropriate:


- X — **Location of septic systems and wells within 100' of your property…** **N/A**
- X — **Location of easements and rights of ways on your property…** **N/A**
- ___ — **Location of any designated wetlands on the property…** **N/A**


Signature: _____
Property owner or owner's legal representative signature (SIGNATURE REQUIRED)

10/9/06
DATE

USE THIS SPACE TO DRAW YOUR SITE PLAN

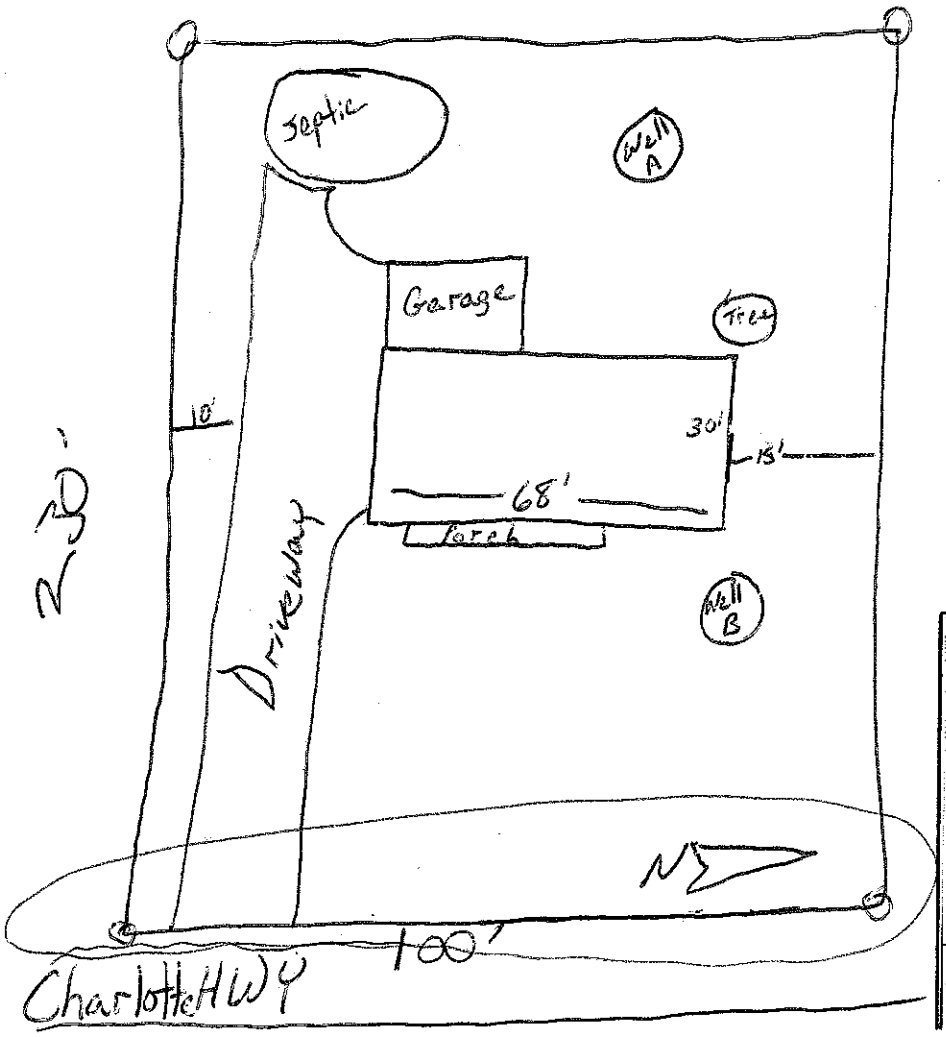

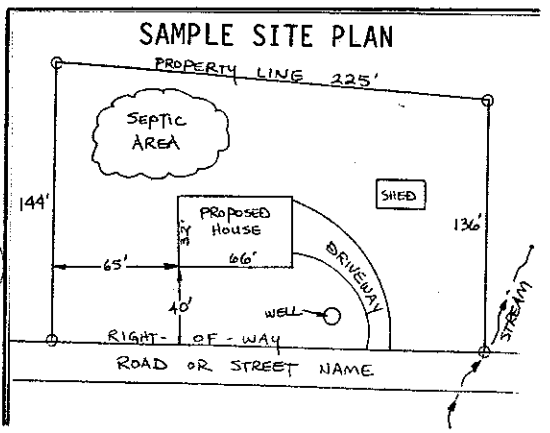

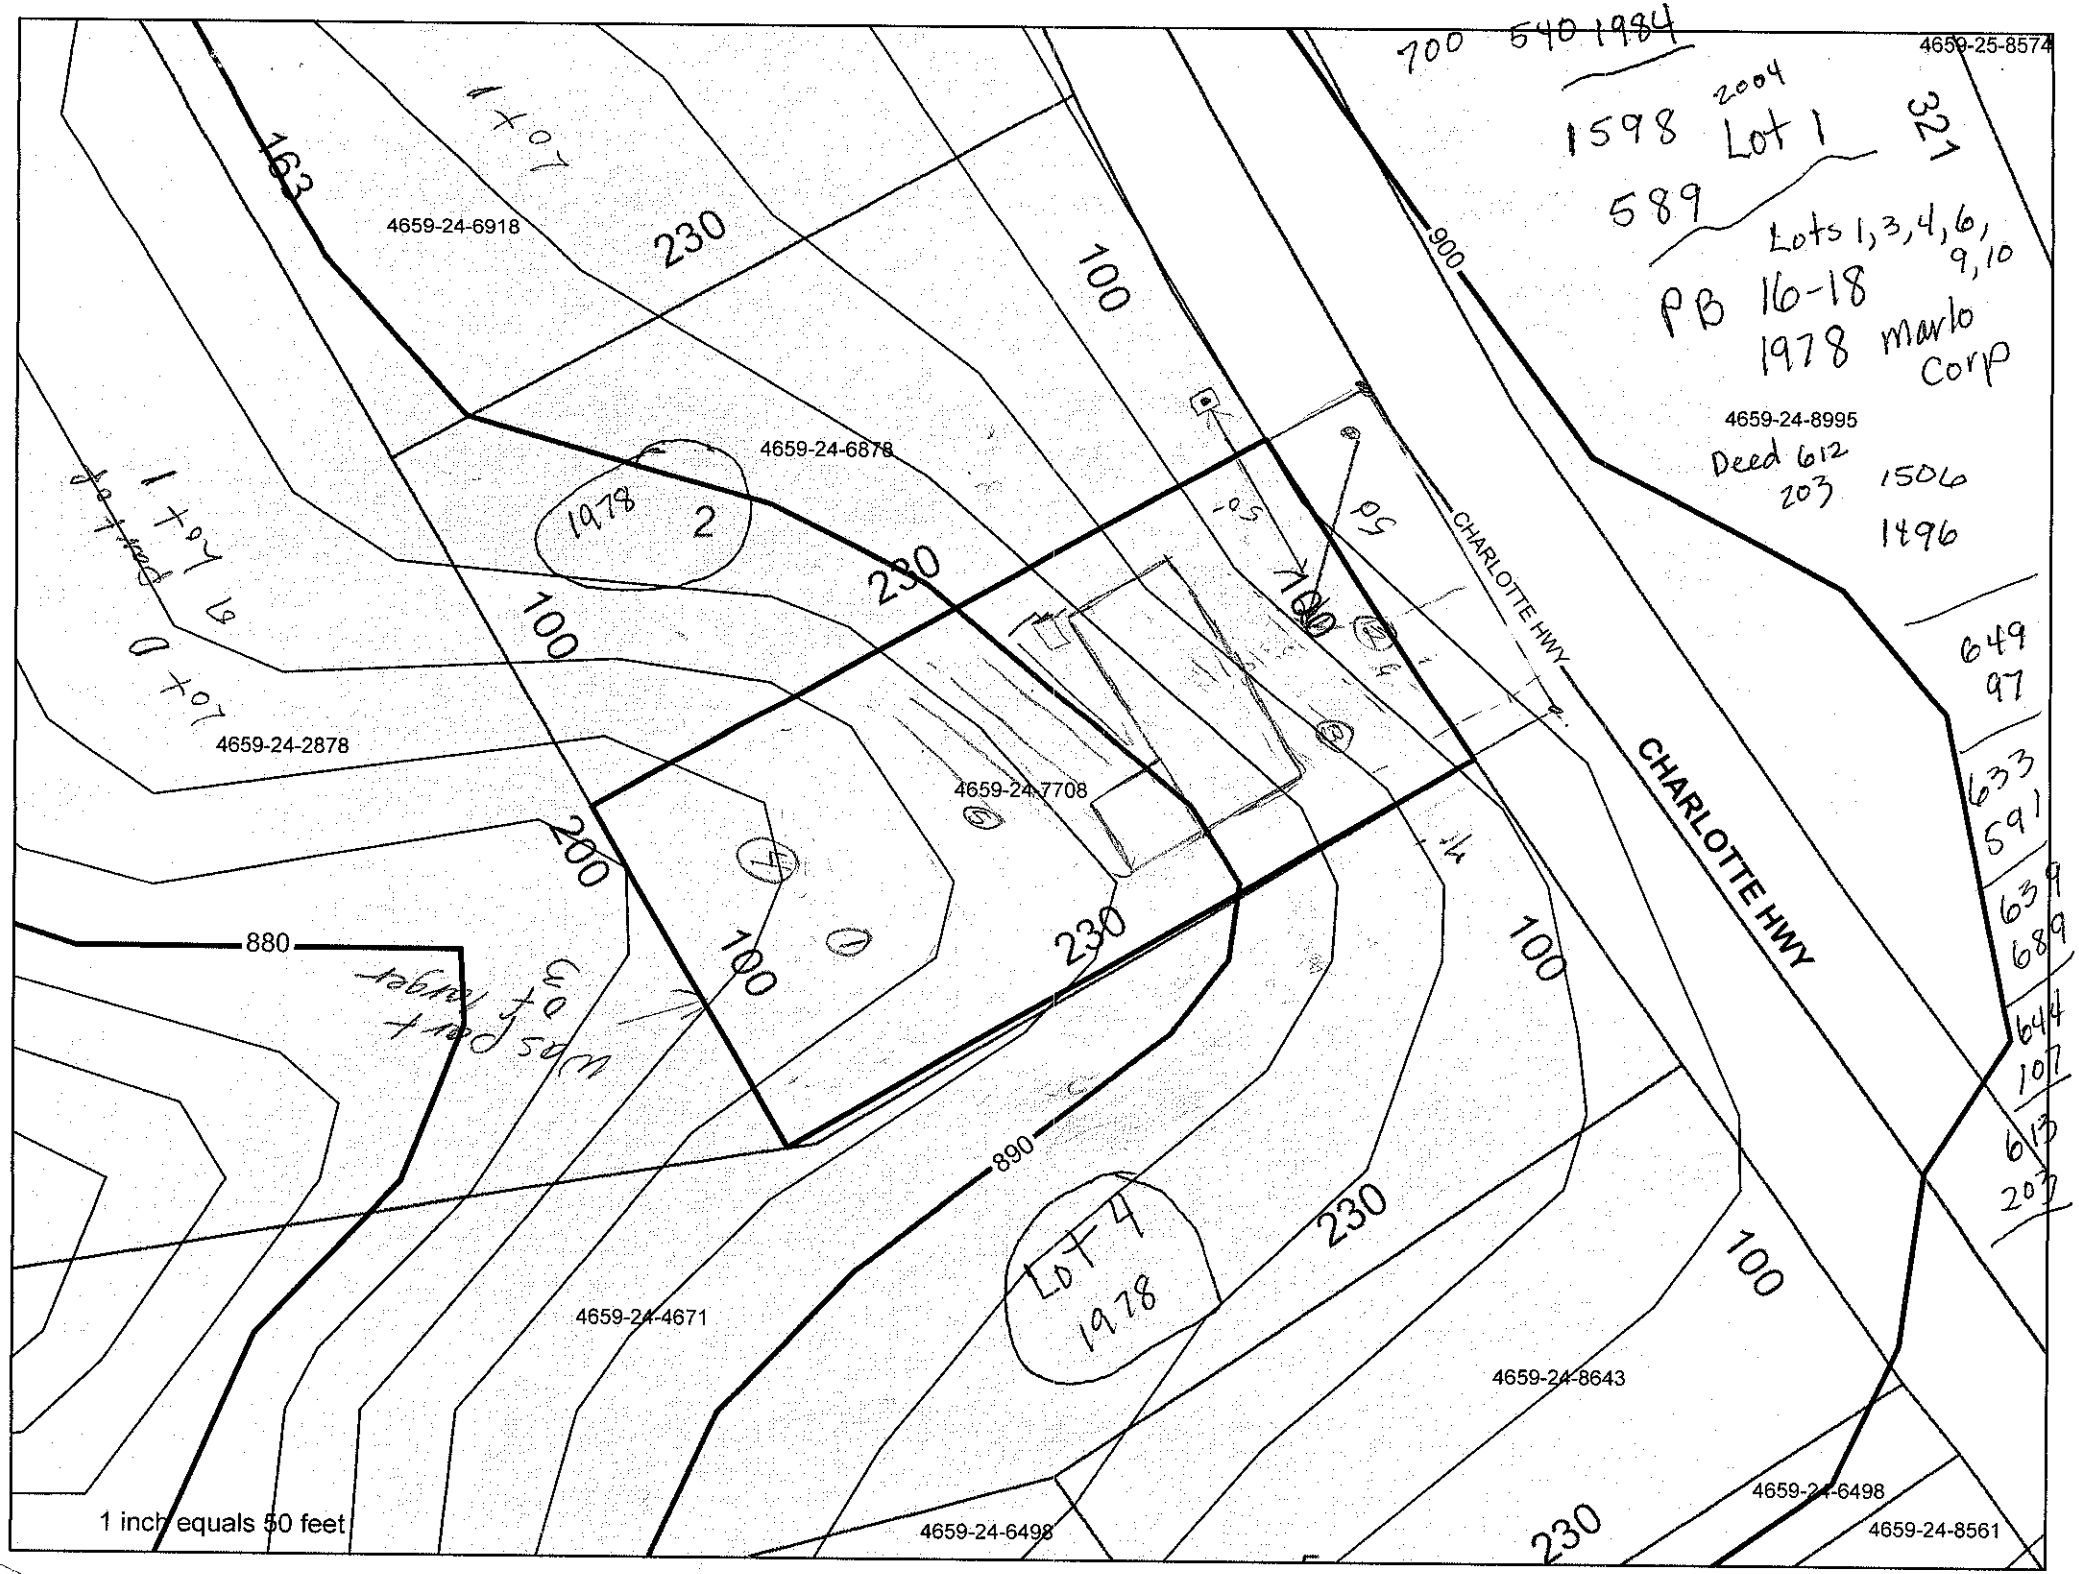
700 540 1984
4659-25-8574
1598 2004 Lot 1 321
589
Lots 1,3,4,6, 9,10
PB 16-18
1978 marlo Corp
4659-24-8995
Deed 612 203 1506 1496
649 97
633 591
639 689
644 107
613 207
CHARLOTTE HWY
CHARLOTTE HWY
4659-24-6918
4659-24-6878
4659-24-2878
4659-24-7708
4659-24-4671
4659-24-8643
4659-24-6498
4659-24-6498
4659-24-8561
1978 2
LOT 4 1978
163
230
100
900
880
890
200
1 inch equals 50 feet