
CLIMATE ZONE	FENESTRATION U-FACTOR	SKYLITE U-FACTOR	GLAZED FENESTRATION SHGC	CEILING R-VALUE	WOOD FRAME WALL R-VALUE	MASS WALL R-VALUE	FLOOR R-VALUE	BASEMENT WALL R-VALUE	SLAB R-VALUE & DEPTH	CRAWL SPACE WALL R-VALUE
3	.40	.65	.40	38	13	5	19	0	0	5/13
4	.40	.60	.40	38	13	5	19	10/13	5, 2 FT.	10/13

NOTE:
CABINET BLOCKING
-FOR 36" PULLED AND STAGGERED 96" TO CENTER OF BLOCKING AT FRIDGE AND MICRO.
93" ALL OTHER LOCATIONS.
-FOR 42" PULLED AND STAGGERED 102" TO CENTER OF BLOCKING AT FRIDGE AND MICRO.
96" ALL OTHER LOCATIONS.

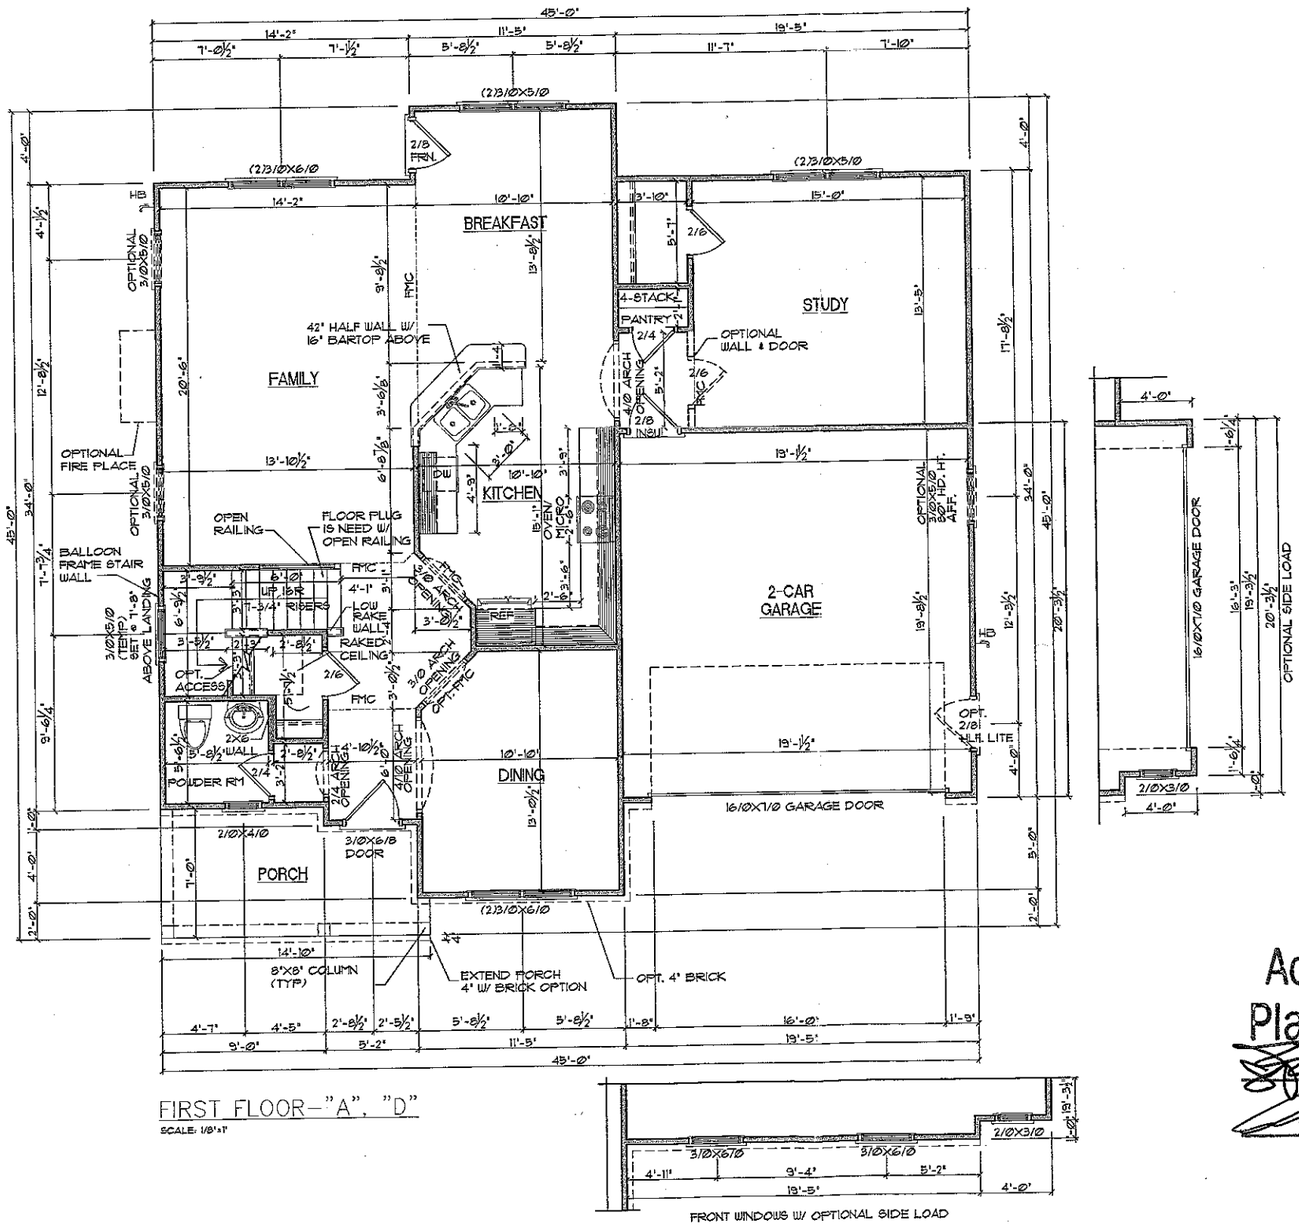

FIRST FLOOR-"A", "D"
SCALE: 1/8"=1'

FRONT WINDOWS W/ OPTIONAL SIDE LOAD

PLANS ARE DESIGNED TO MEET THE REQUIREMENTS OF THE NORTH CAROLINA AND THE SOUTH CAROLINA RESIDENTIAL CODE, 2012 EDITION

GENERAL NOTES

WALLS:
ALL WALLS ARE DRAWN 3-1/2" THICK U.N.O.
ANGLED WALL ARE DRAWN @45° U.N.O.

SMOKE DETECTORS:
LOCATION AND NUMBER OF DETECTORS SHALL CONFORM TO NEC.

EGRESS:
ALL BEDROOMS MUST HAVE AT LEAST ONE WINDOW WHICH CONFORMS TO R-310 OF THE N.C. BLDG. CODE. IT IS THE CONTRACTOR'S RESPONSIBILITY TO VERIFY CHOSEN WINDOWS MEET EGRESS REQUIREMENTS AS MANUFATURERS VARY.

ATTIC ACCESS:
MIN. ATTIC ACCESS SHALL BE PROVIDED BY BUILDER AND LOCATED ON SITE.

WALL/CEILING HGT.
WALL AND CEILING HEIGHT NOTES ARE BASED ON NOMINAL WALL SIZE.
KNEE WALL HEIGHT LABELS FOR WALLS UNDER RAFTERS ASSUME AN EXTRA 2" FOR FURRING (IN HEATED SPACES) FOR INSULATION. THE WALL HEIGHT REFERS TO THE HGT. FROM THE FLOOR DECKING TO THE BOTTOM OF THE FURRING.

Acknowledgement Of Plans Submittal ONLY!

Date 4-15-14

Date 4-16-14

www.frazierhomedesign.com
FRAZIER HOME DESIGN, LLC.
2840 PARK PLAZA, SUITE 320
RALEIGH, NC 27612
O: (919)-424-7245


THE ARLINGTON

Essex Homes, Inc.

DATE:	01/05/2012
DRAWN BY:	TF
REVISION DATE:	06/6/2012 JJ

FIRST FLOOR

SHEET NO. 4.1

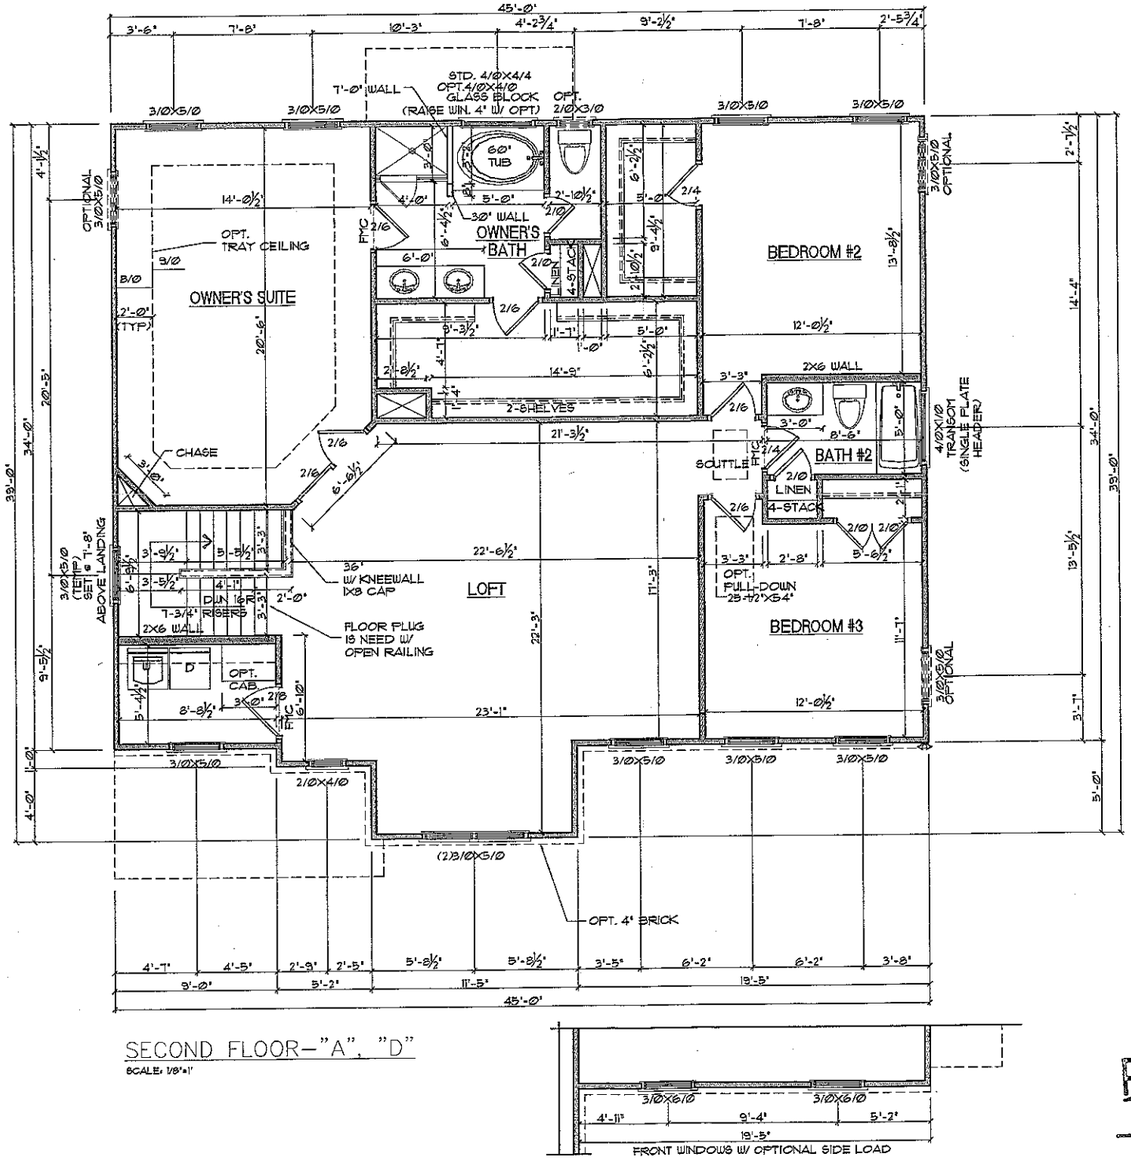

SECOND FLOOR–"A", "D"

SCALE: 1/8"=1'

FRONT WINDOWS W/ OPTIONAL SIDE LOAD

Acknowledgement Of
Plans Submittal ONLY!

Date 4-15-14

Date 4-16-14

www.frazierhomedesign.com
FRAZIER HOME DESIGN, LLC.
2840 PARK PLAZA, SUITE 320
RALEIGH, NC 27612
O: (919)-424-7245

THE ARLINGTON

Essex Homes, Inc.

DATE:	01/05/2012
DRAWN BY:	TF
REVISION DATE:	06/6/2012 JJ

SECOND FLOOR

SHEET NO. 5.1