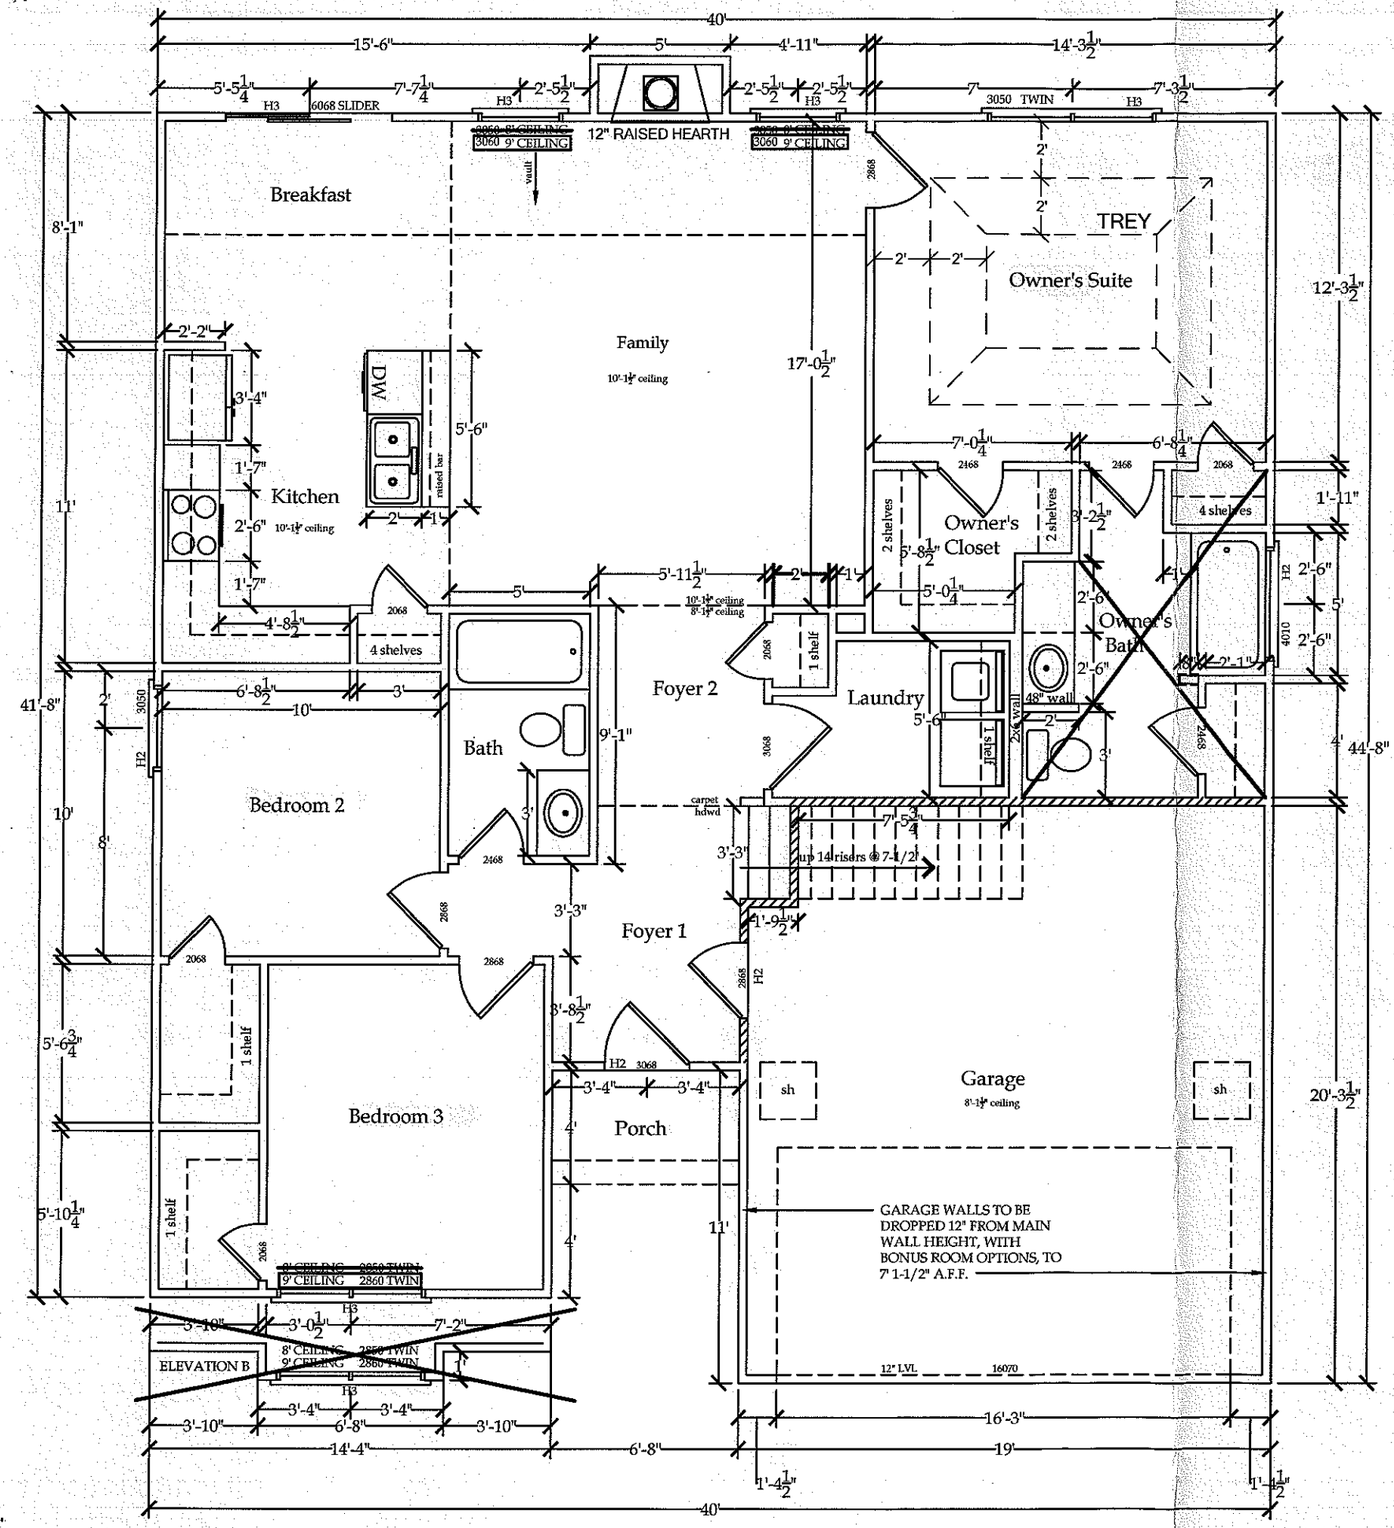



Lot 1 Autumn Grove
AME 7-27-15

REVERSED

1,314 sq. ft. - 1st floor heated
(1324 brick front)

240 sf bonus

1554 sf total
(1564 brick front)

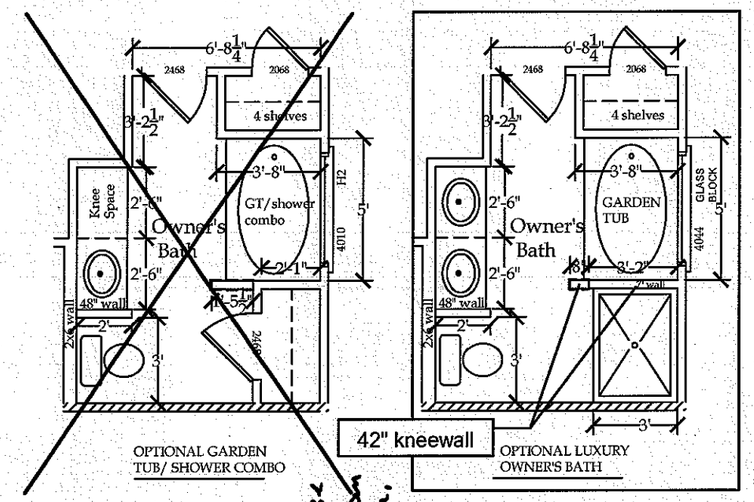

Acknowledgement of Plans Submittal ONLY!

Date 8-5-15

Date 8/13/15

* NOTE: INITIAL DWELLING TO BE (3) BEDROOMS, POTENTIAL TO ADD (1) BEDROOM, SEPTIC SYSTEM TO BE (4) BEDROOM SYSTEM.

Header/ Jack Schedule

NLB= Non-Load Bearing; See 27-FM In Detail Book
H1 = 2 ply 2x6's SYP w/ ½" OSB
H2 = 2 ply 2x8's SYP w/ ½" OSB
H3 = 2 ply 2x10's SYP w/ ½" OSB
H4 = 2 ply 2x12's SYP w/ ½" OSB
L1 = 2 ply 1-3/4" x 9-1/4" LVL
L2 = 2 ply 1-3/4" x 11-7/8" LVL
L3 = 2 ply 1-3/4" x 14" LVL
L4 = 2 ply 1-3/4" x 16" LVL
L5 = 2 ply 1-3/4" x 18" LVL
No Splice's In Headers
-Single Jack Stud up to 4' 11",
Double Jack Studs 5'-10' 6",
Triple Jack Studs @ Garage Door.

Page 3B.1
8-6-14
DRAWN BY: XXX
SCALE: 3/16" = 1'

REV.

The Santee
BASE PLAN
1st Floorplan


Essex Homes SE, Inc.
1-803-356-8301
COLUMBIA, SOUTH CAROLINA

PROPERTY OF ESSEX HOMES, INC. NOT TO BE REPRODUCED, COPYRIGHT VIOLATORS WILL BE PROSECUTED TO THE FULLEST EXTENT OF

Essex Homes, Inc.

Lot 1 Autumn Grove
AME 7-27-15
REVERSED

Acknowledgement of
Plans Submittal ONLY!
Maria Watson Date 8/13/15
_____ Date _____

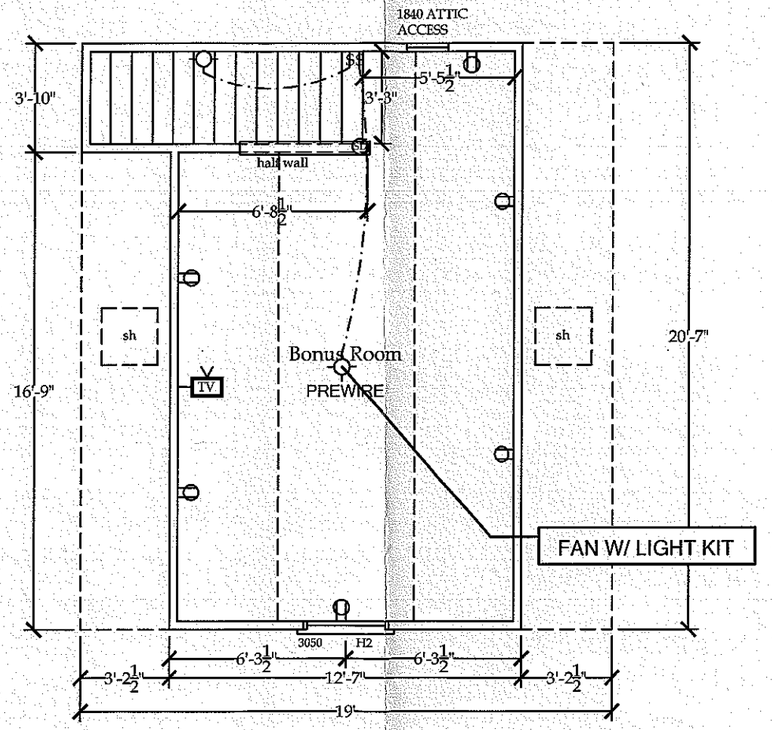

Page 4
8-6-14
DRAWN BY: XXX
SCALE: 3/16" = 1'
REV.

The Santee
BASE PLAN
2nd Floorplan

Essex Homes SE, Inc.
1-803-356-8301
COLUMBIA, SOUTH CAROLINA

PROPERTY OF ESSEX HOMES, INC. NOT TO BE REPRODUCED. COPYRIGHT VIOLATORS WILL BE PROSECUTED TO THE FULLEST EXTENT OF

Essex Homes, Inc.