
NOVEMBER 16, 1992 ANDREA LEMAN

⚘ = CANE ⚘ BULRUSH PLANT

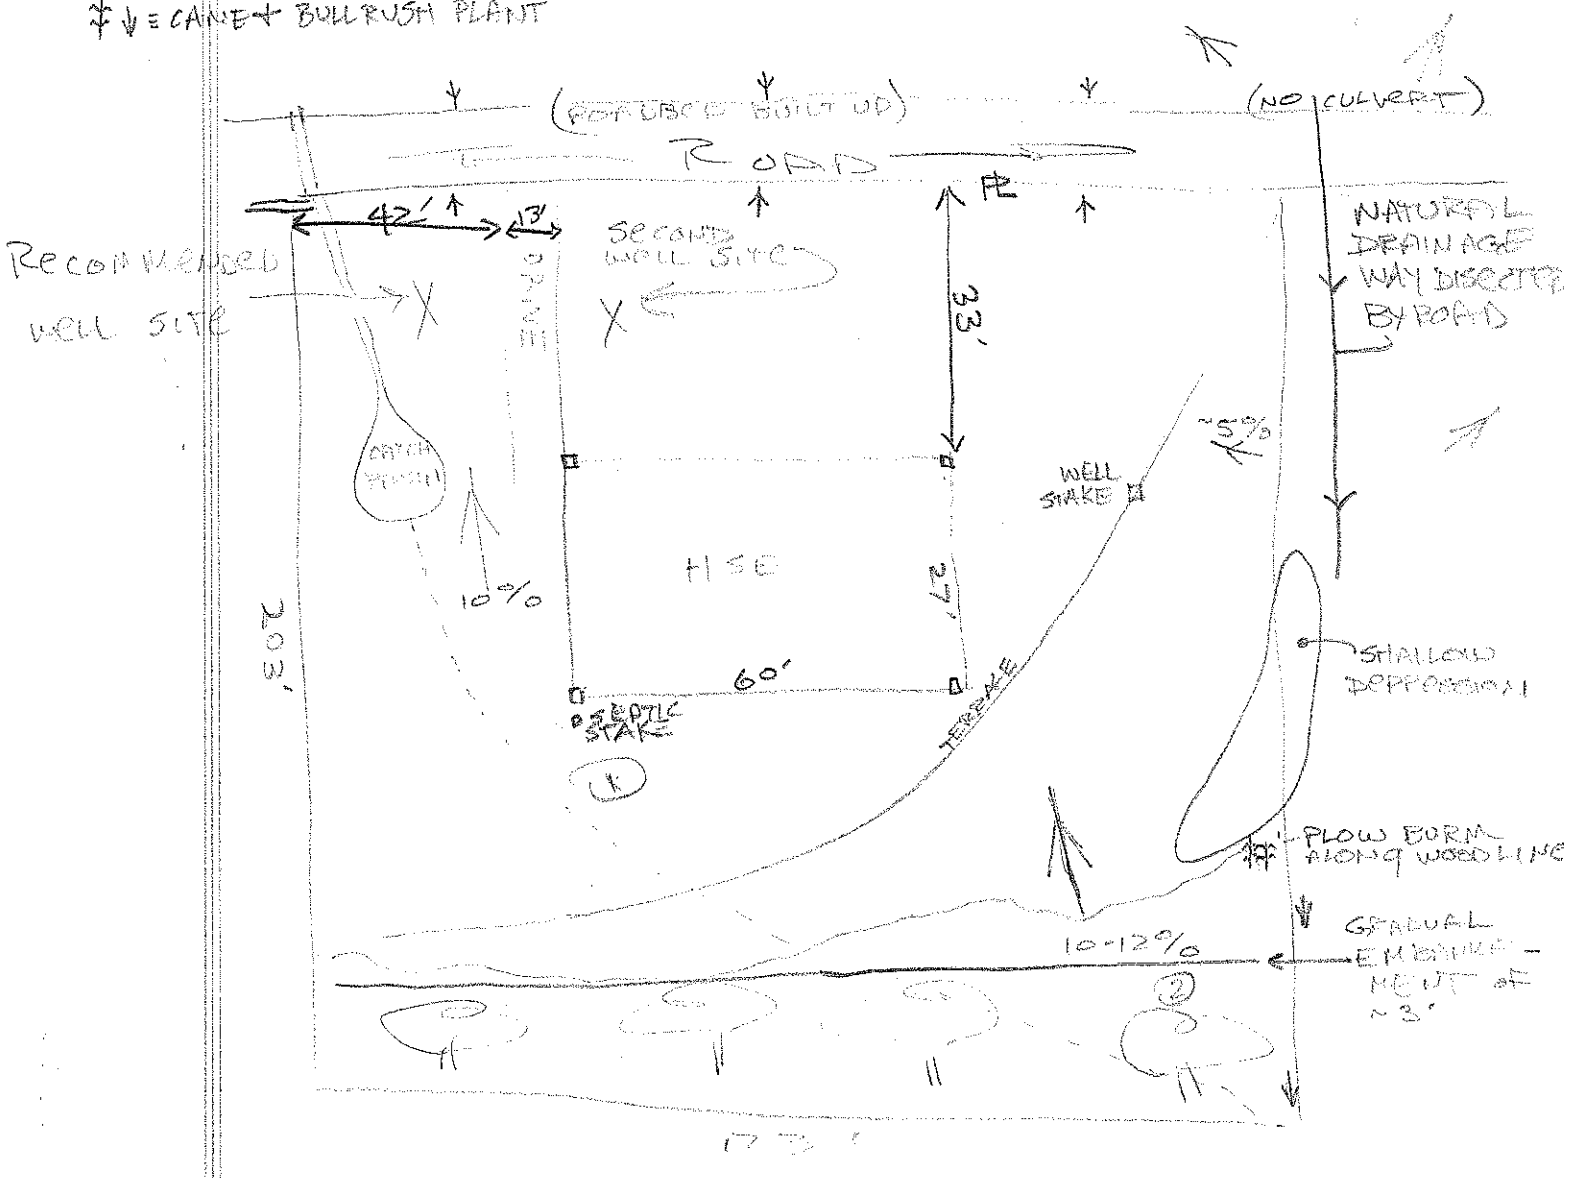

① 0-30" PROFILE, CLAY AND SILTY CLAY MIX, MOIST FINE SBK STRUCTURE, NEARLY A?3, SILT + MICA INCL w/ DEPTH 0.25 - 0.3 TO 36", AUGERED TO 40". DRY, FRIABLE TO HARD CONSISTENCE

② 0.3 - 0.35 TO 36" CLAY THEN CLAY LOAM MED FINE GRAIN + MAC, MED SBK, DRY TO MOIST CONSISTENCE VFR TO SL FI, VERY MICACEOUS BEGINNING ~20", SILTY BC BY 40".