
SHEAR IS OUT OF THE 15ER STATE APPROVED CONSTRUCTION MANUAL

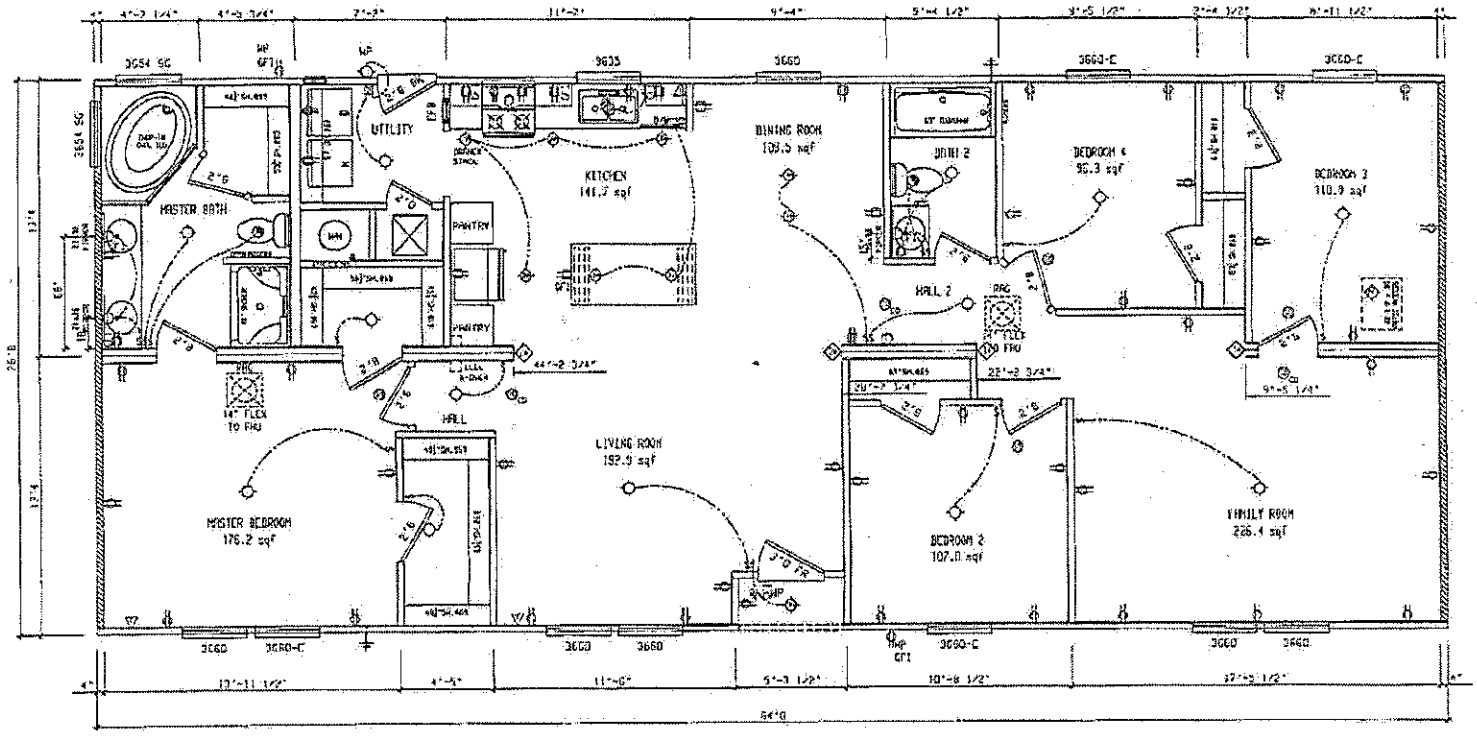

APPROVED BY NTA INC. 09/25/2012 David Richter

HOME MAY BE DESIGNED FOR UP TO 130 MPH

BUILD	SCHULT	SERIES	H028		
	CMH MANUFACTURING, INC.				

REVISIONS	BY	DATE

GENERAL NOTES

CEILING HEIGHT = 96.00

DRAWING TITLE: MASTER PLAN

RETURN AIR REQUIREMENTS

1. 20"x20" GRILL REQUIRED.
2. 47"x10" GRILL W/ 2 1/2" DOOR UNDERCUT
3. DOOR(S) MUST BE UNDERCUT 2 1/2" MIN.
4. 47"x24" OR 47"x17" GRILL REQUIRED

1. INDICATES REQUIRED NUMBER OF STUDS IN COLUMN
2. THIS # SPECIFIES THAT THERE CAN BE NO HOLES IN STUDS IN COLUMN

MODEL NAME		SQ. FT.
		1708
PLANT	DESCRIPTION	MODEL NO.
958	28X64 4BR-2BA	3327
DRAWN BY	ORIG. DATE	ORIG. PRINTED	SHEET NO.
DAC	08/24/2011	09/19/2012	1-1

Acknowledgement

Plans Submittal ONLY!

APPROVED APR 22 2015

Date

Eric M. Ward Date 3-25-15